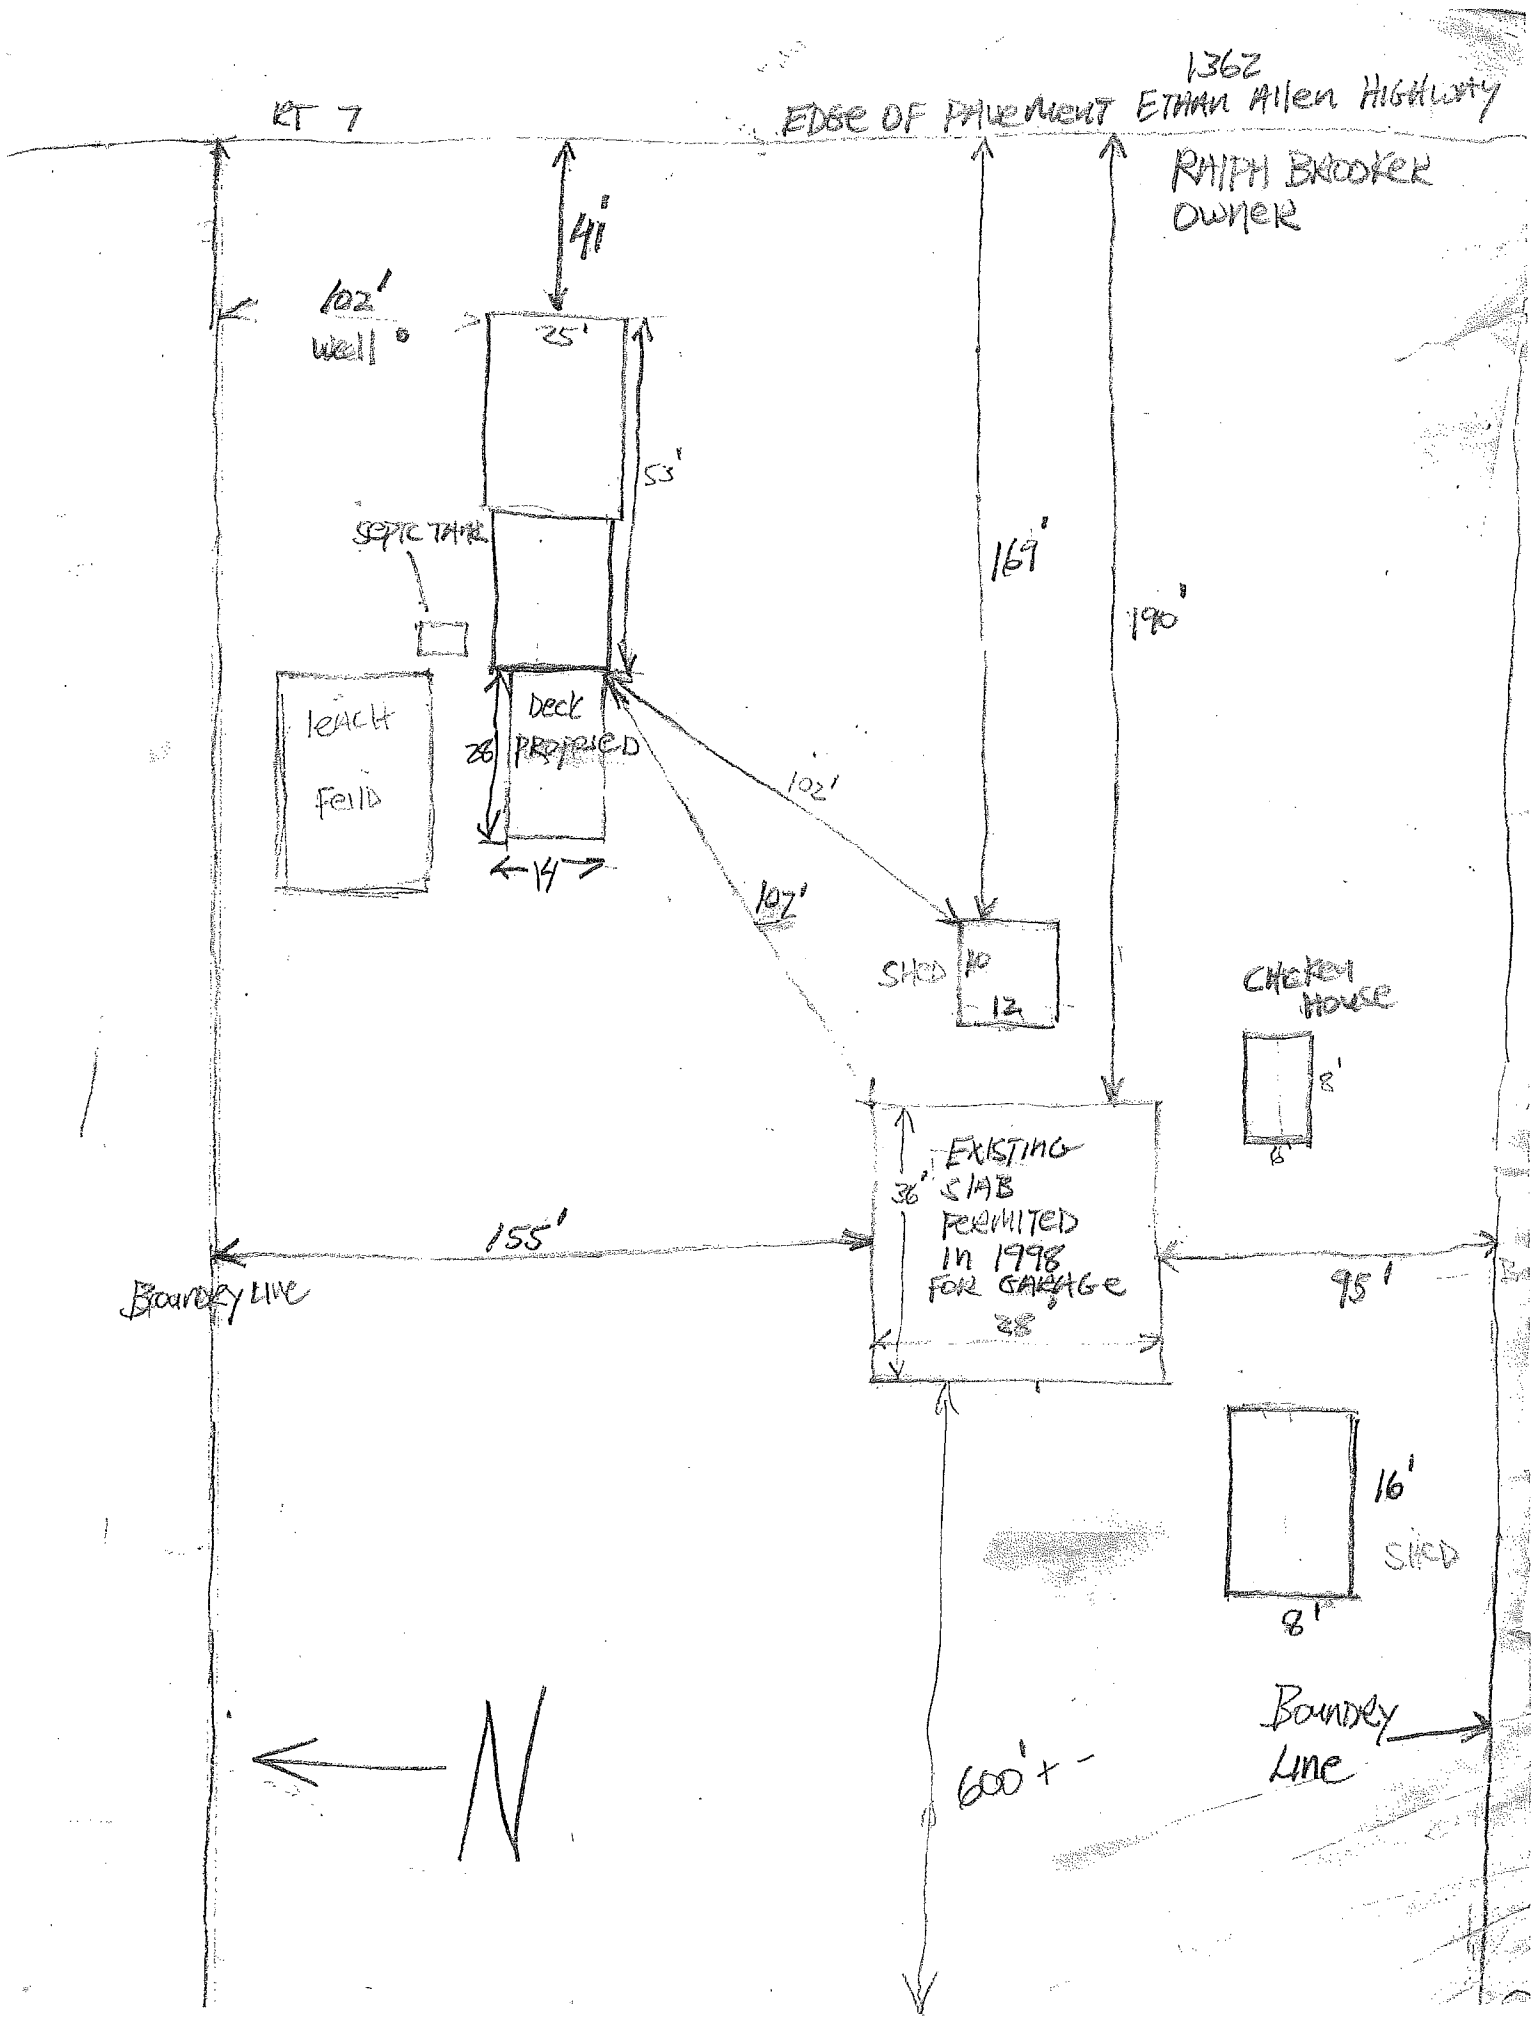
RT 7
EDGE OF PAVEMENT
1362 ETHAN ALLEN HIGHWAY
RALPH BROOKER OWNER
41'
102' well
35'
53'
SEPTIC TANK
LEACH FIELD
26
DECK PROPOSED
14
169'
190'
102'
107'
SHED
10
12
CHICKEN HOUSE
8'
8
EXISTING SLAB PERMITTED IN 1998 FOR GARAGE
36'
38
155'
Boundry Line
95'
16'
SHED
8'
N
600'+-
Boundry Line

Deck to be added
on west of house
accessed by existing door
all railings or steps built
to code
14' x 28'

Brooker
west elevation
for deck
1362 Ethan Allen Hwy

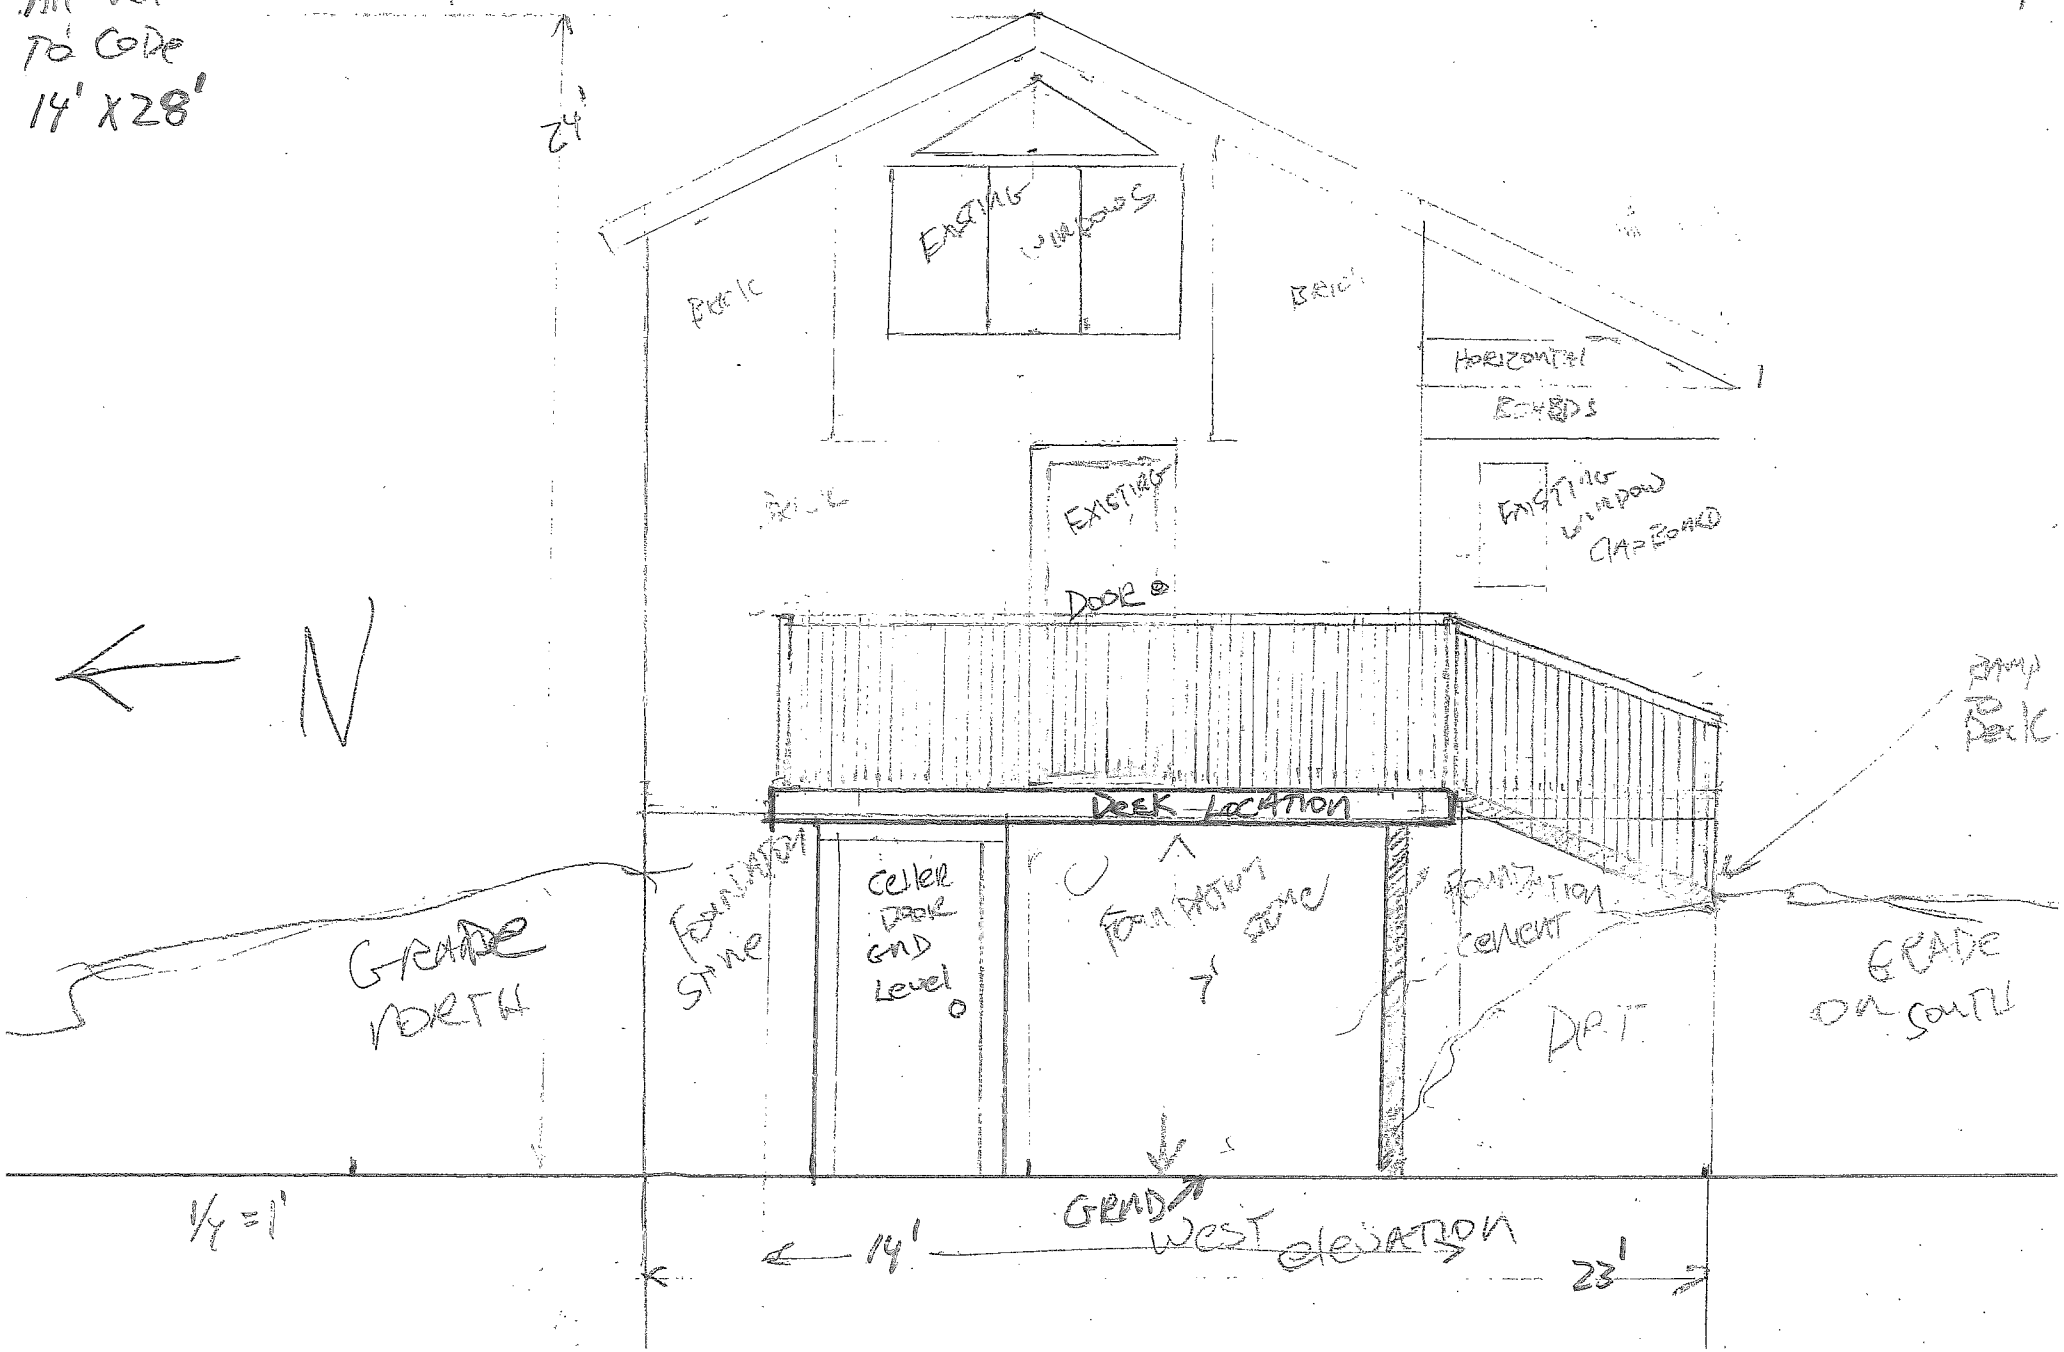

Brooker
1362 Ethan Allen Hwy

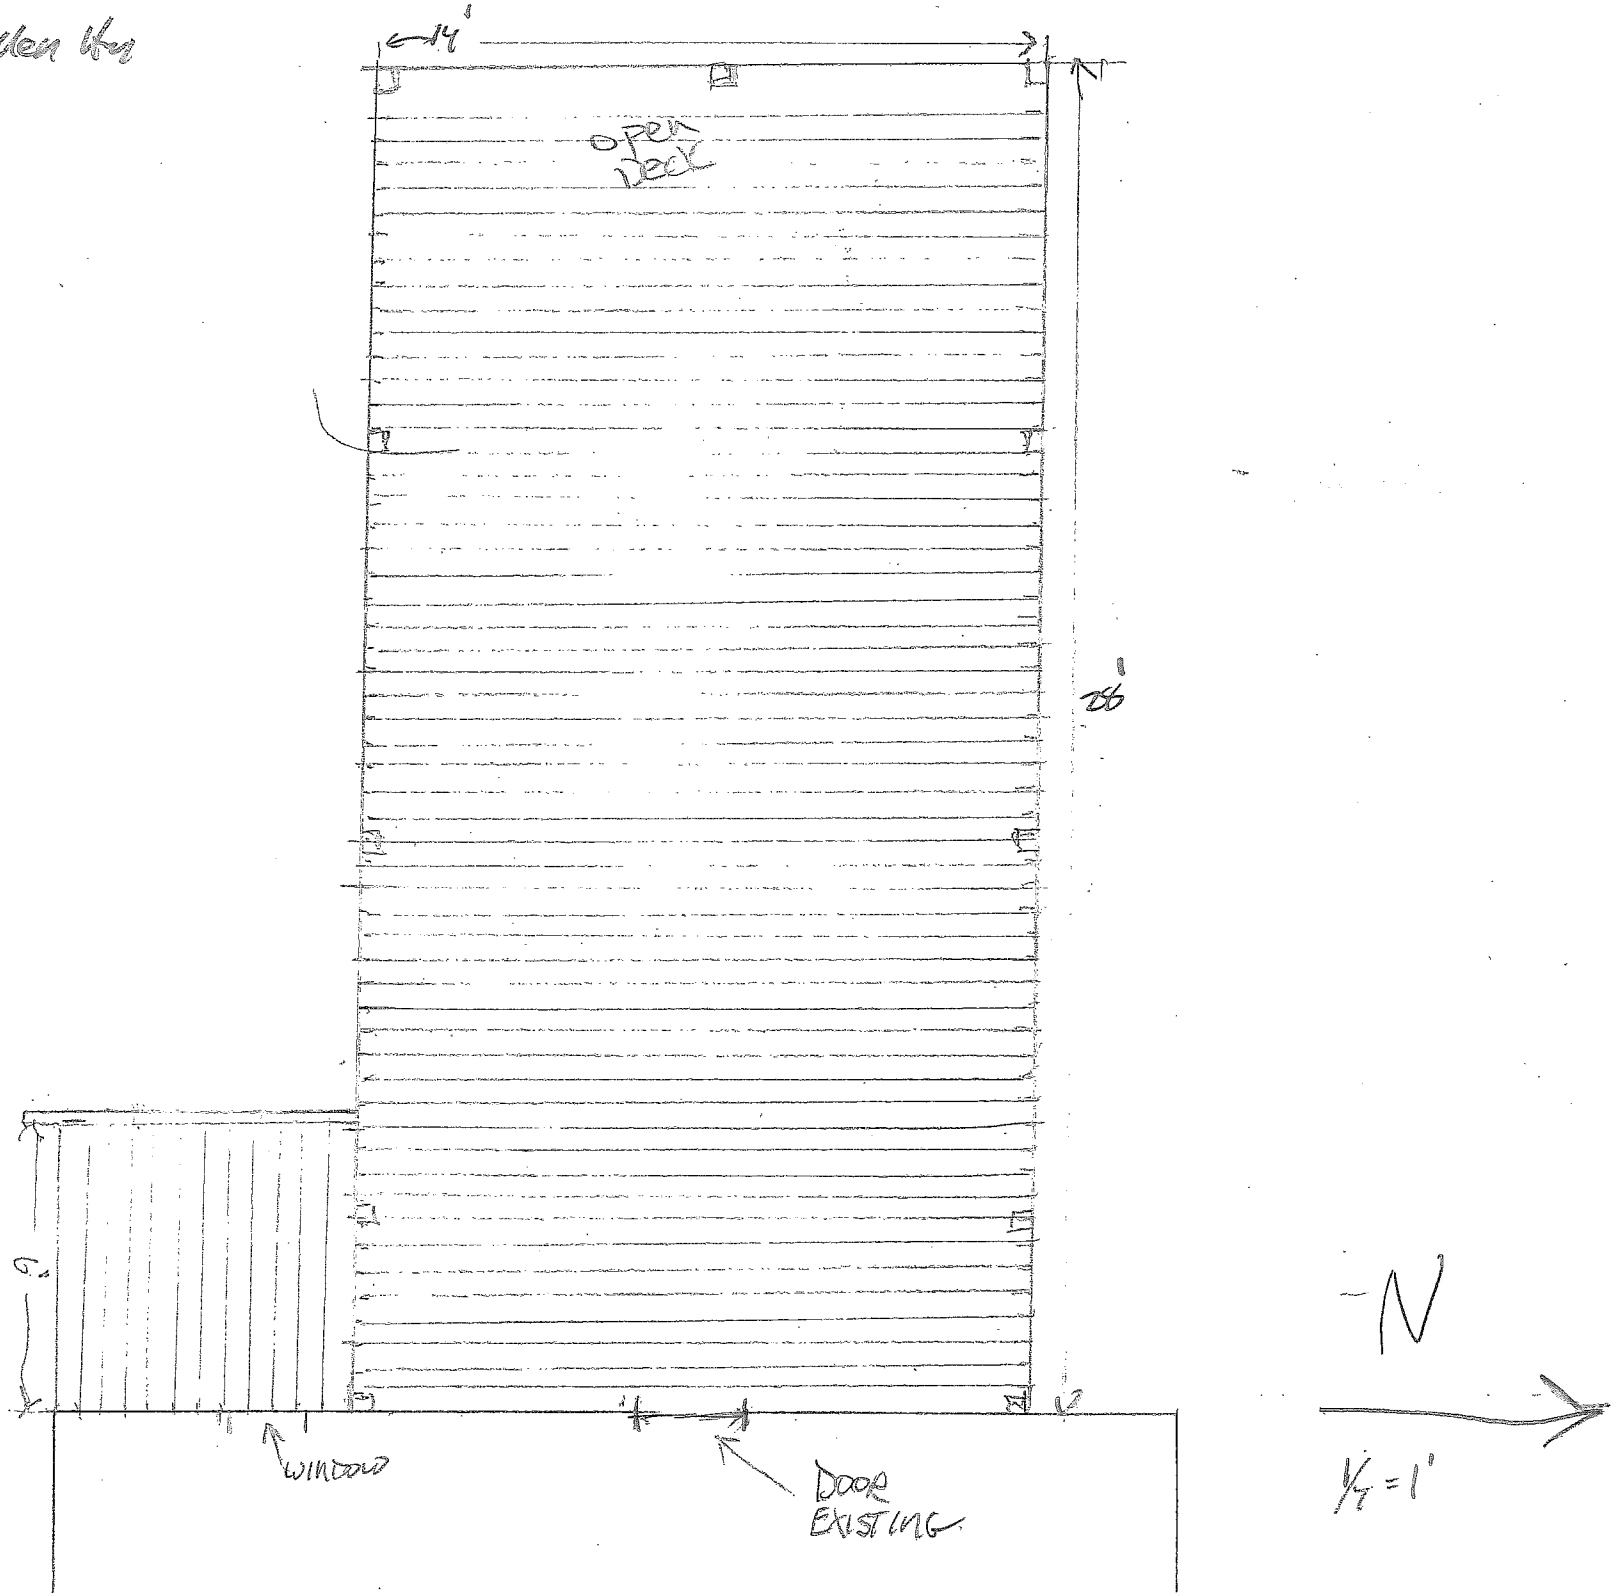

Drive Way

GARAGE "BOOKER"
1362 ETHAN ALLEN HWY

(A)

METAL ROOF
VERT BOARD SIDING

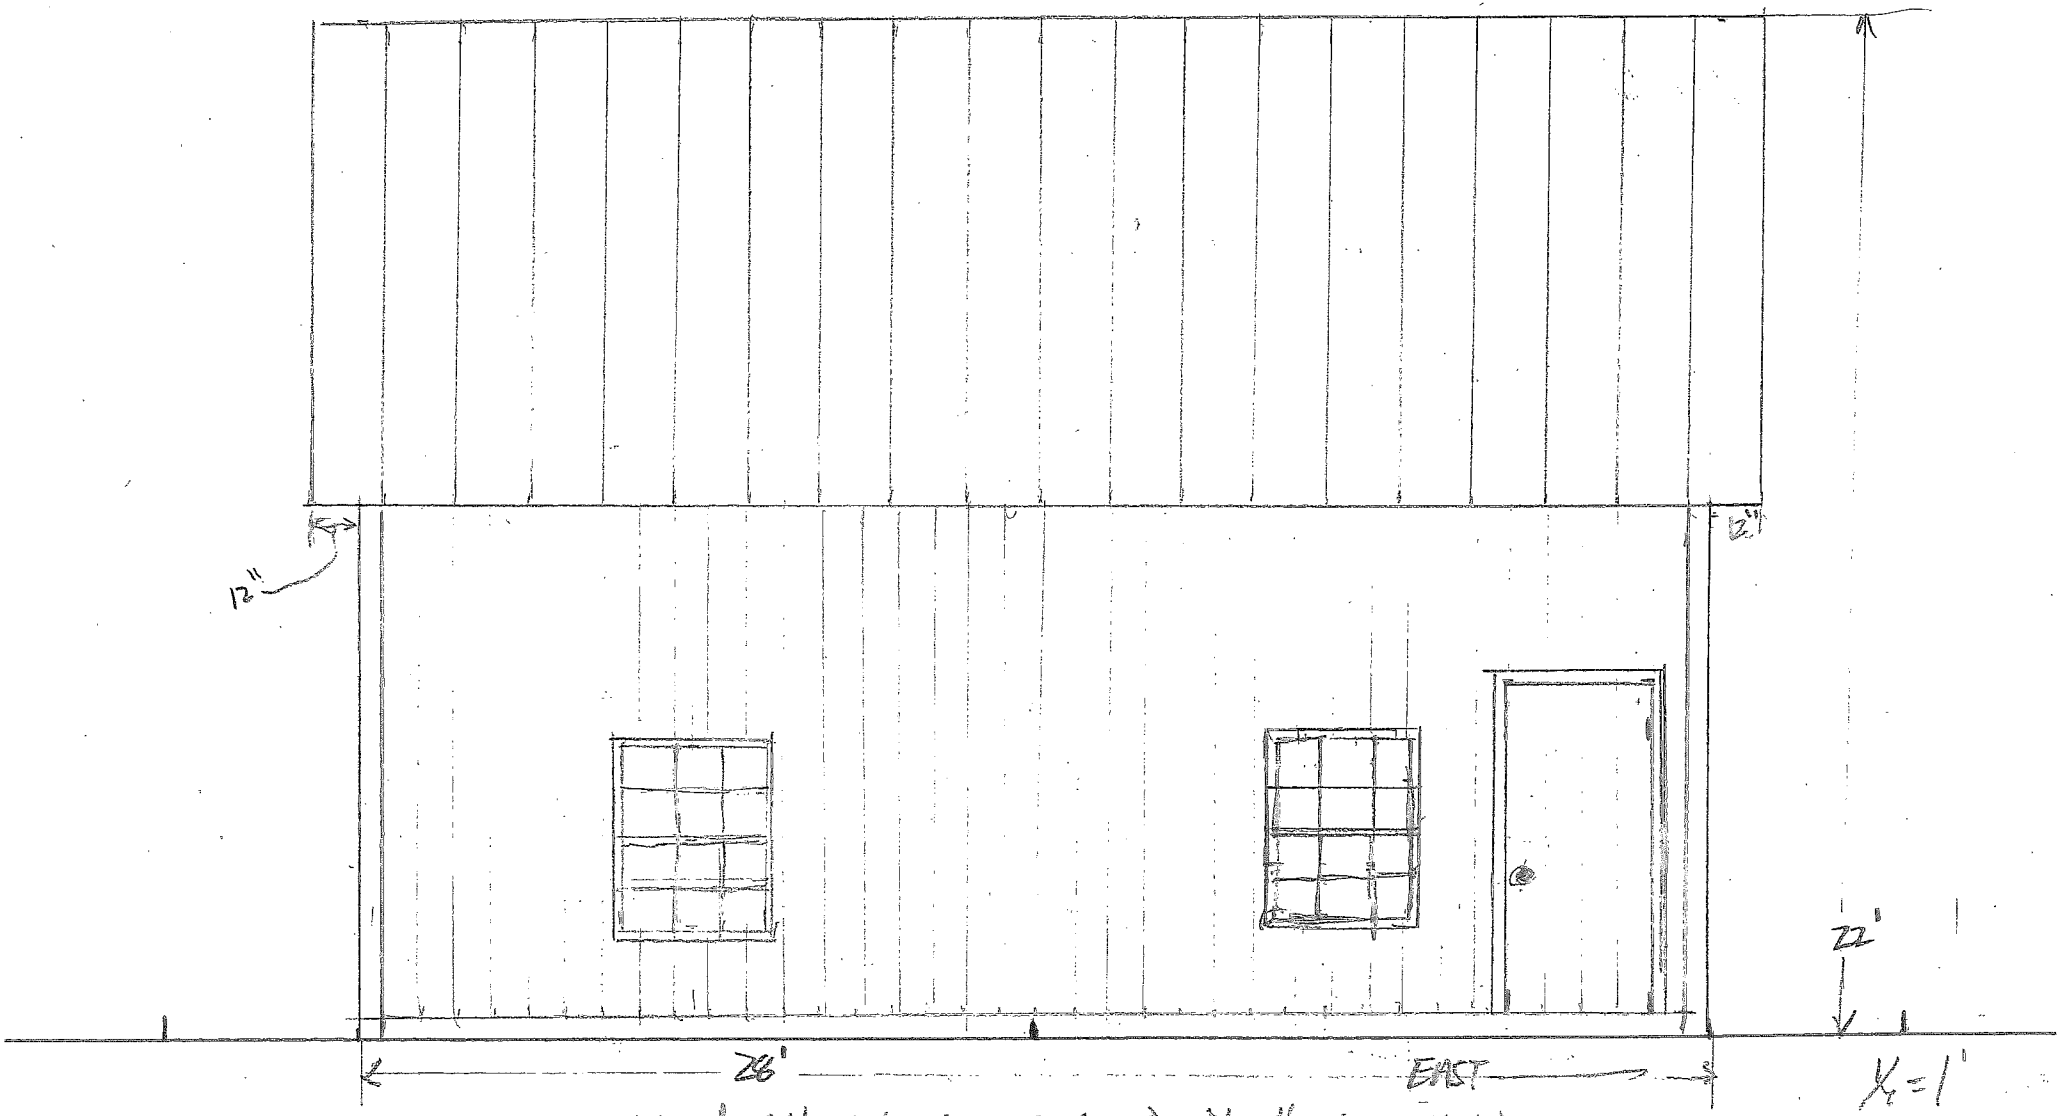

48 X 3' SALVAGED 6 OVER 6 DOUBLE HUNG VIEW
+ WEST VIEW SAME

GARAGE BROOKER
1362 ETHAN ALLEN HWY

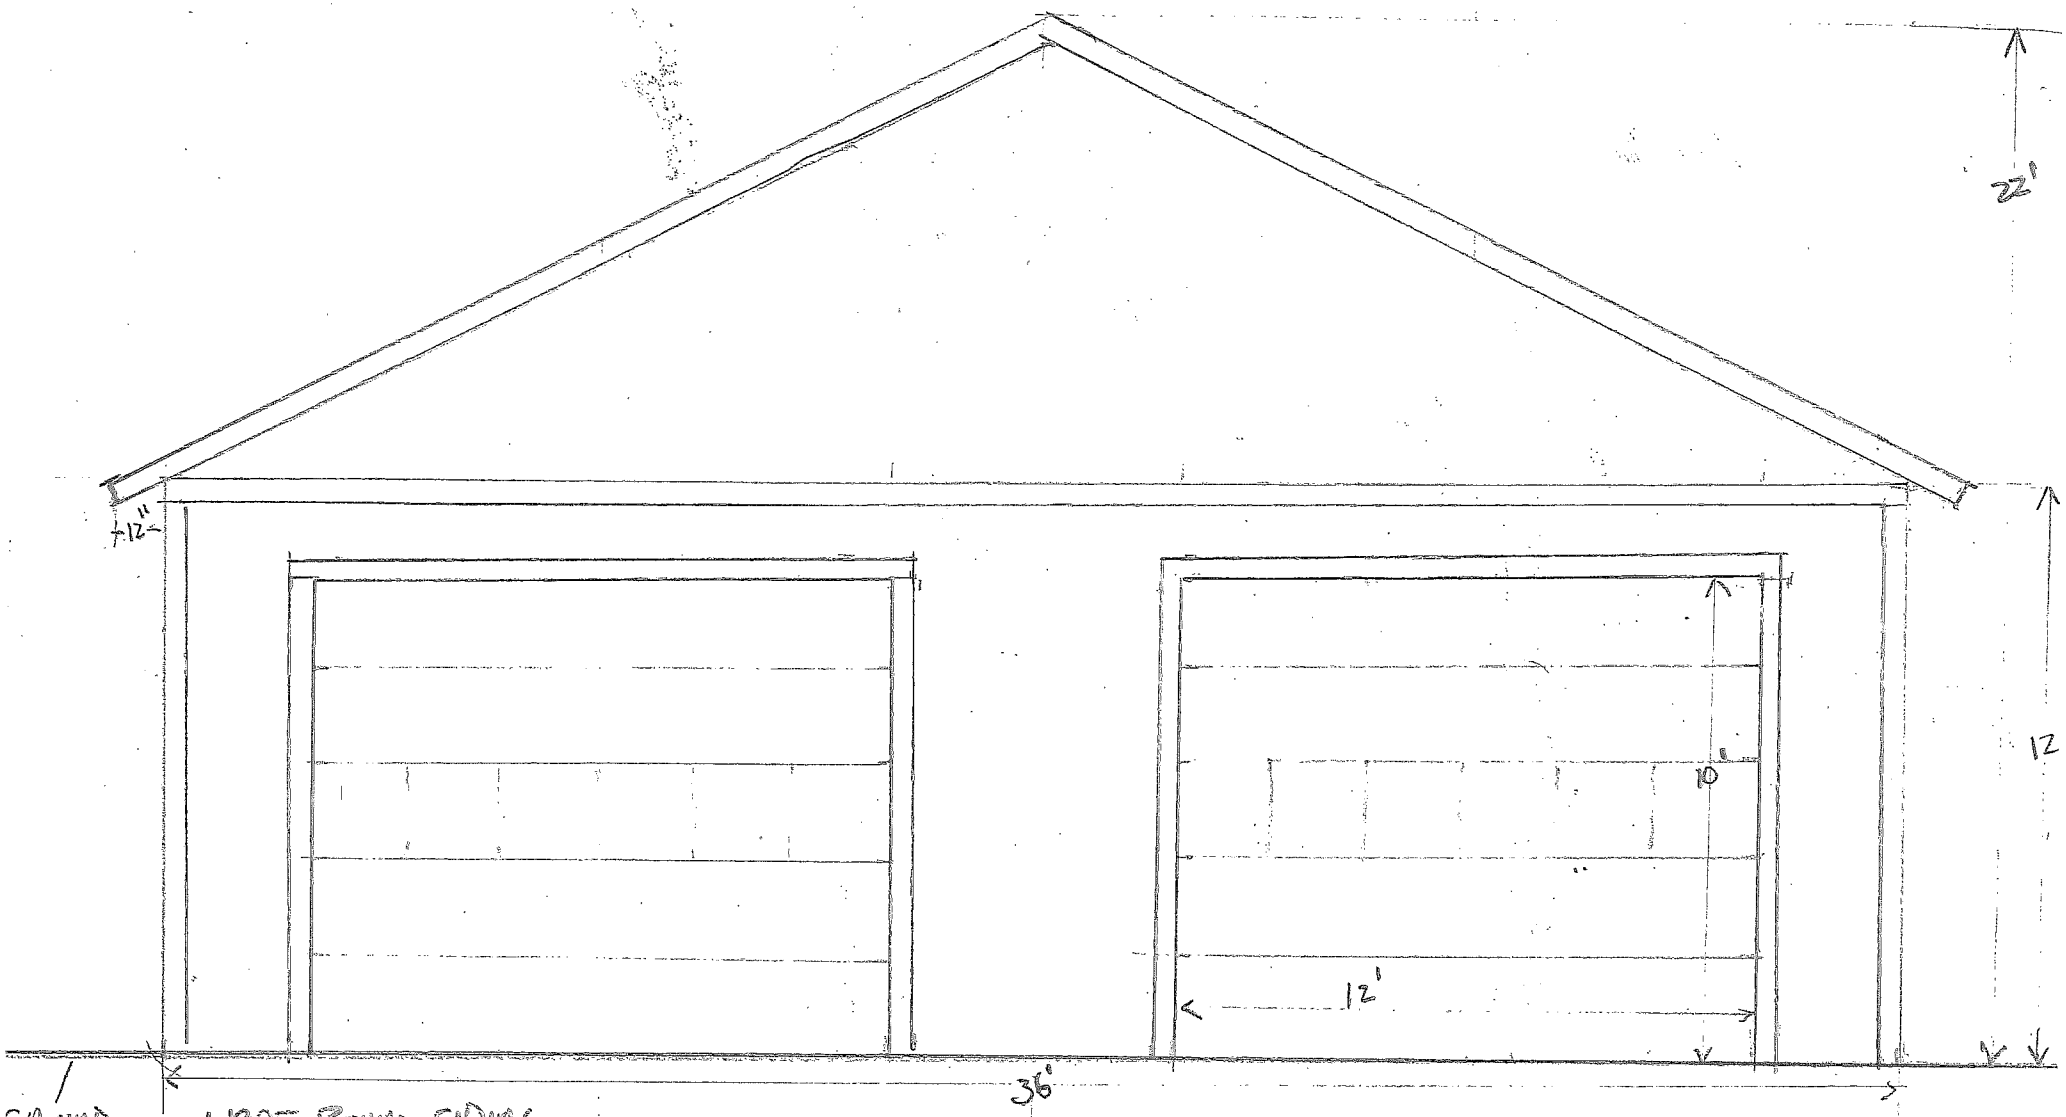

VERT BOARD SIDING

2 10X12 OVERHEAD DOORS

NORTH GABLE END
SOUTH GABLE NO DOORS

1/4 = 1'

PROBABLY WINDOWS IN DOORS
DEPENDING ON COST

6/12 PITCH

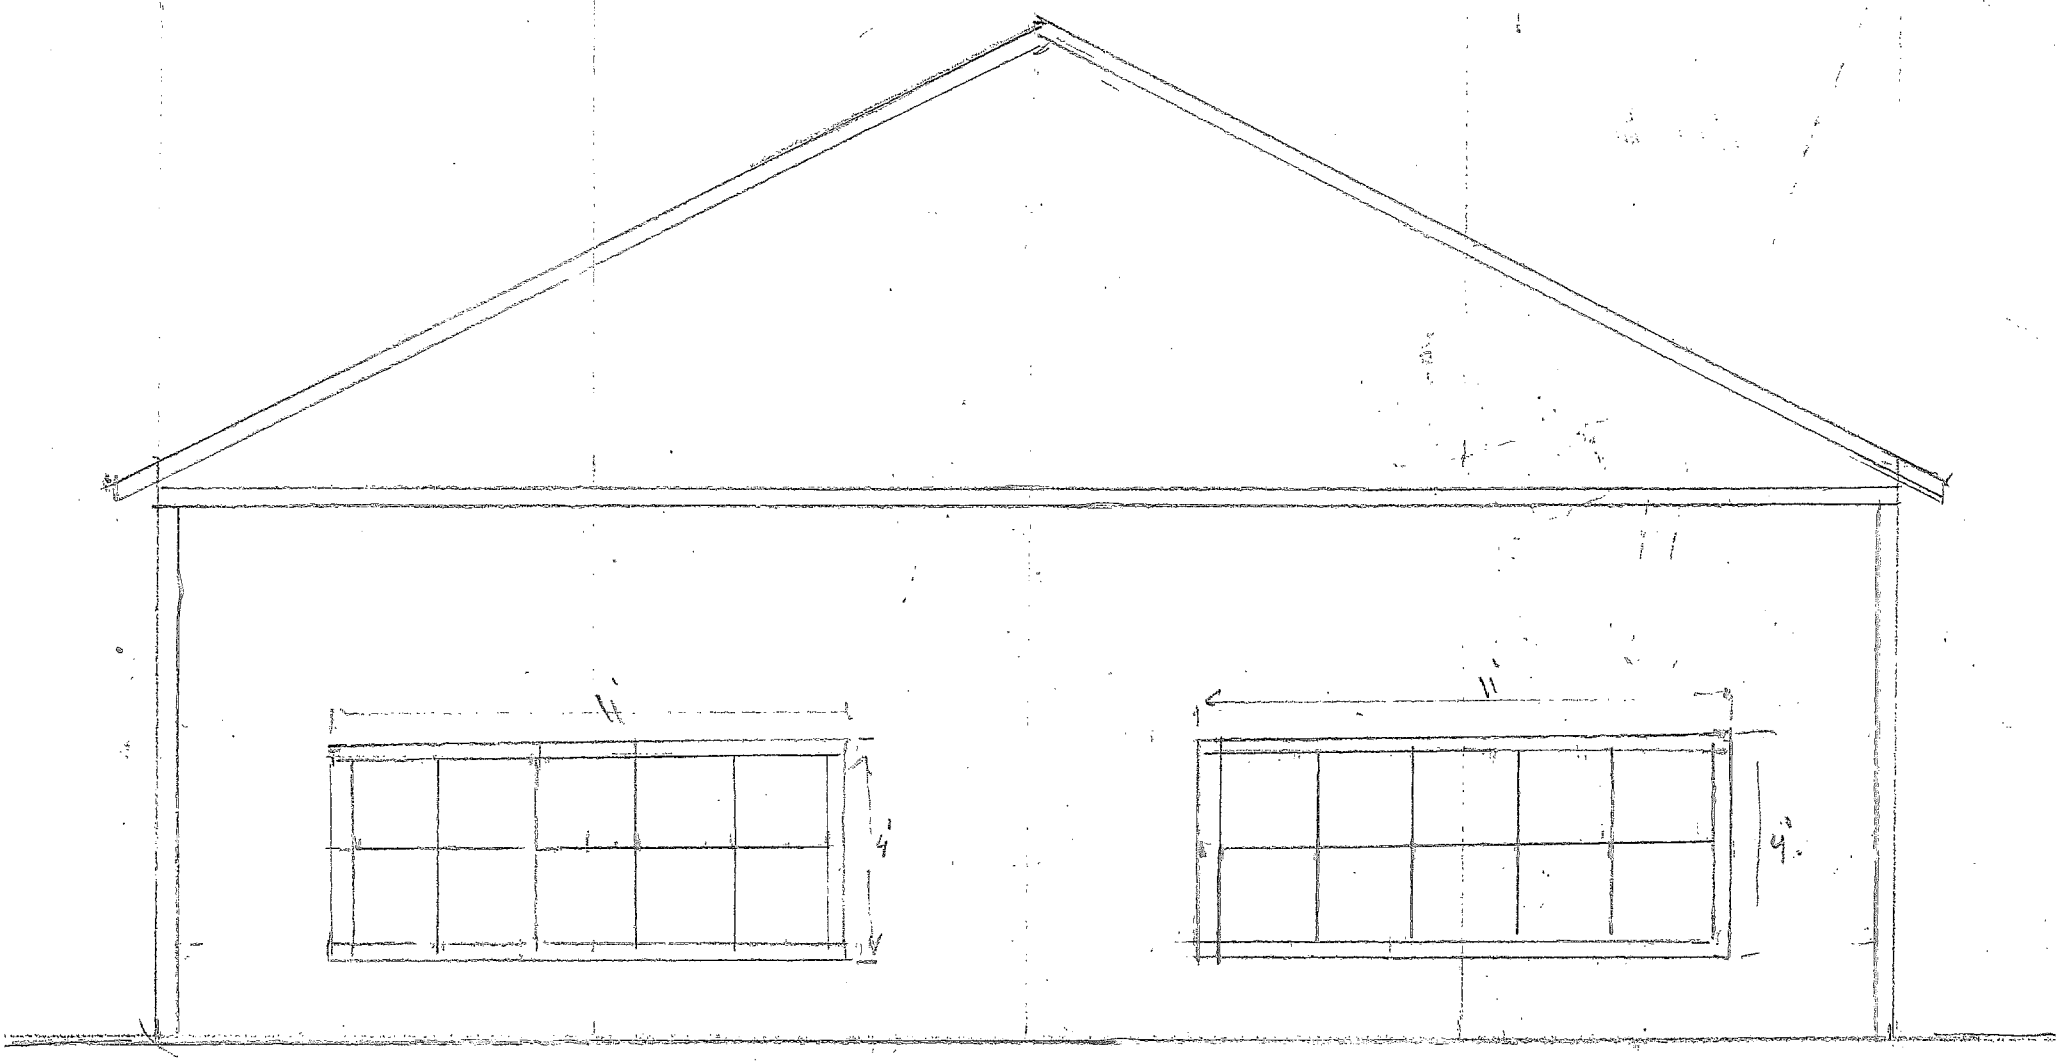

SALVAGED 11' x 4' THERMOPANED WINDOWS

4/12 PITCH

SOUTH GABLE END · 1/4 = 1
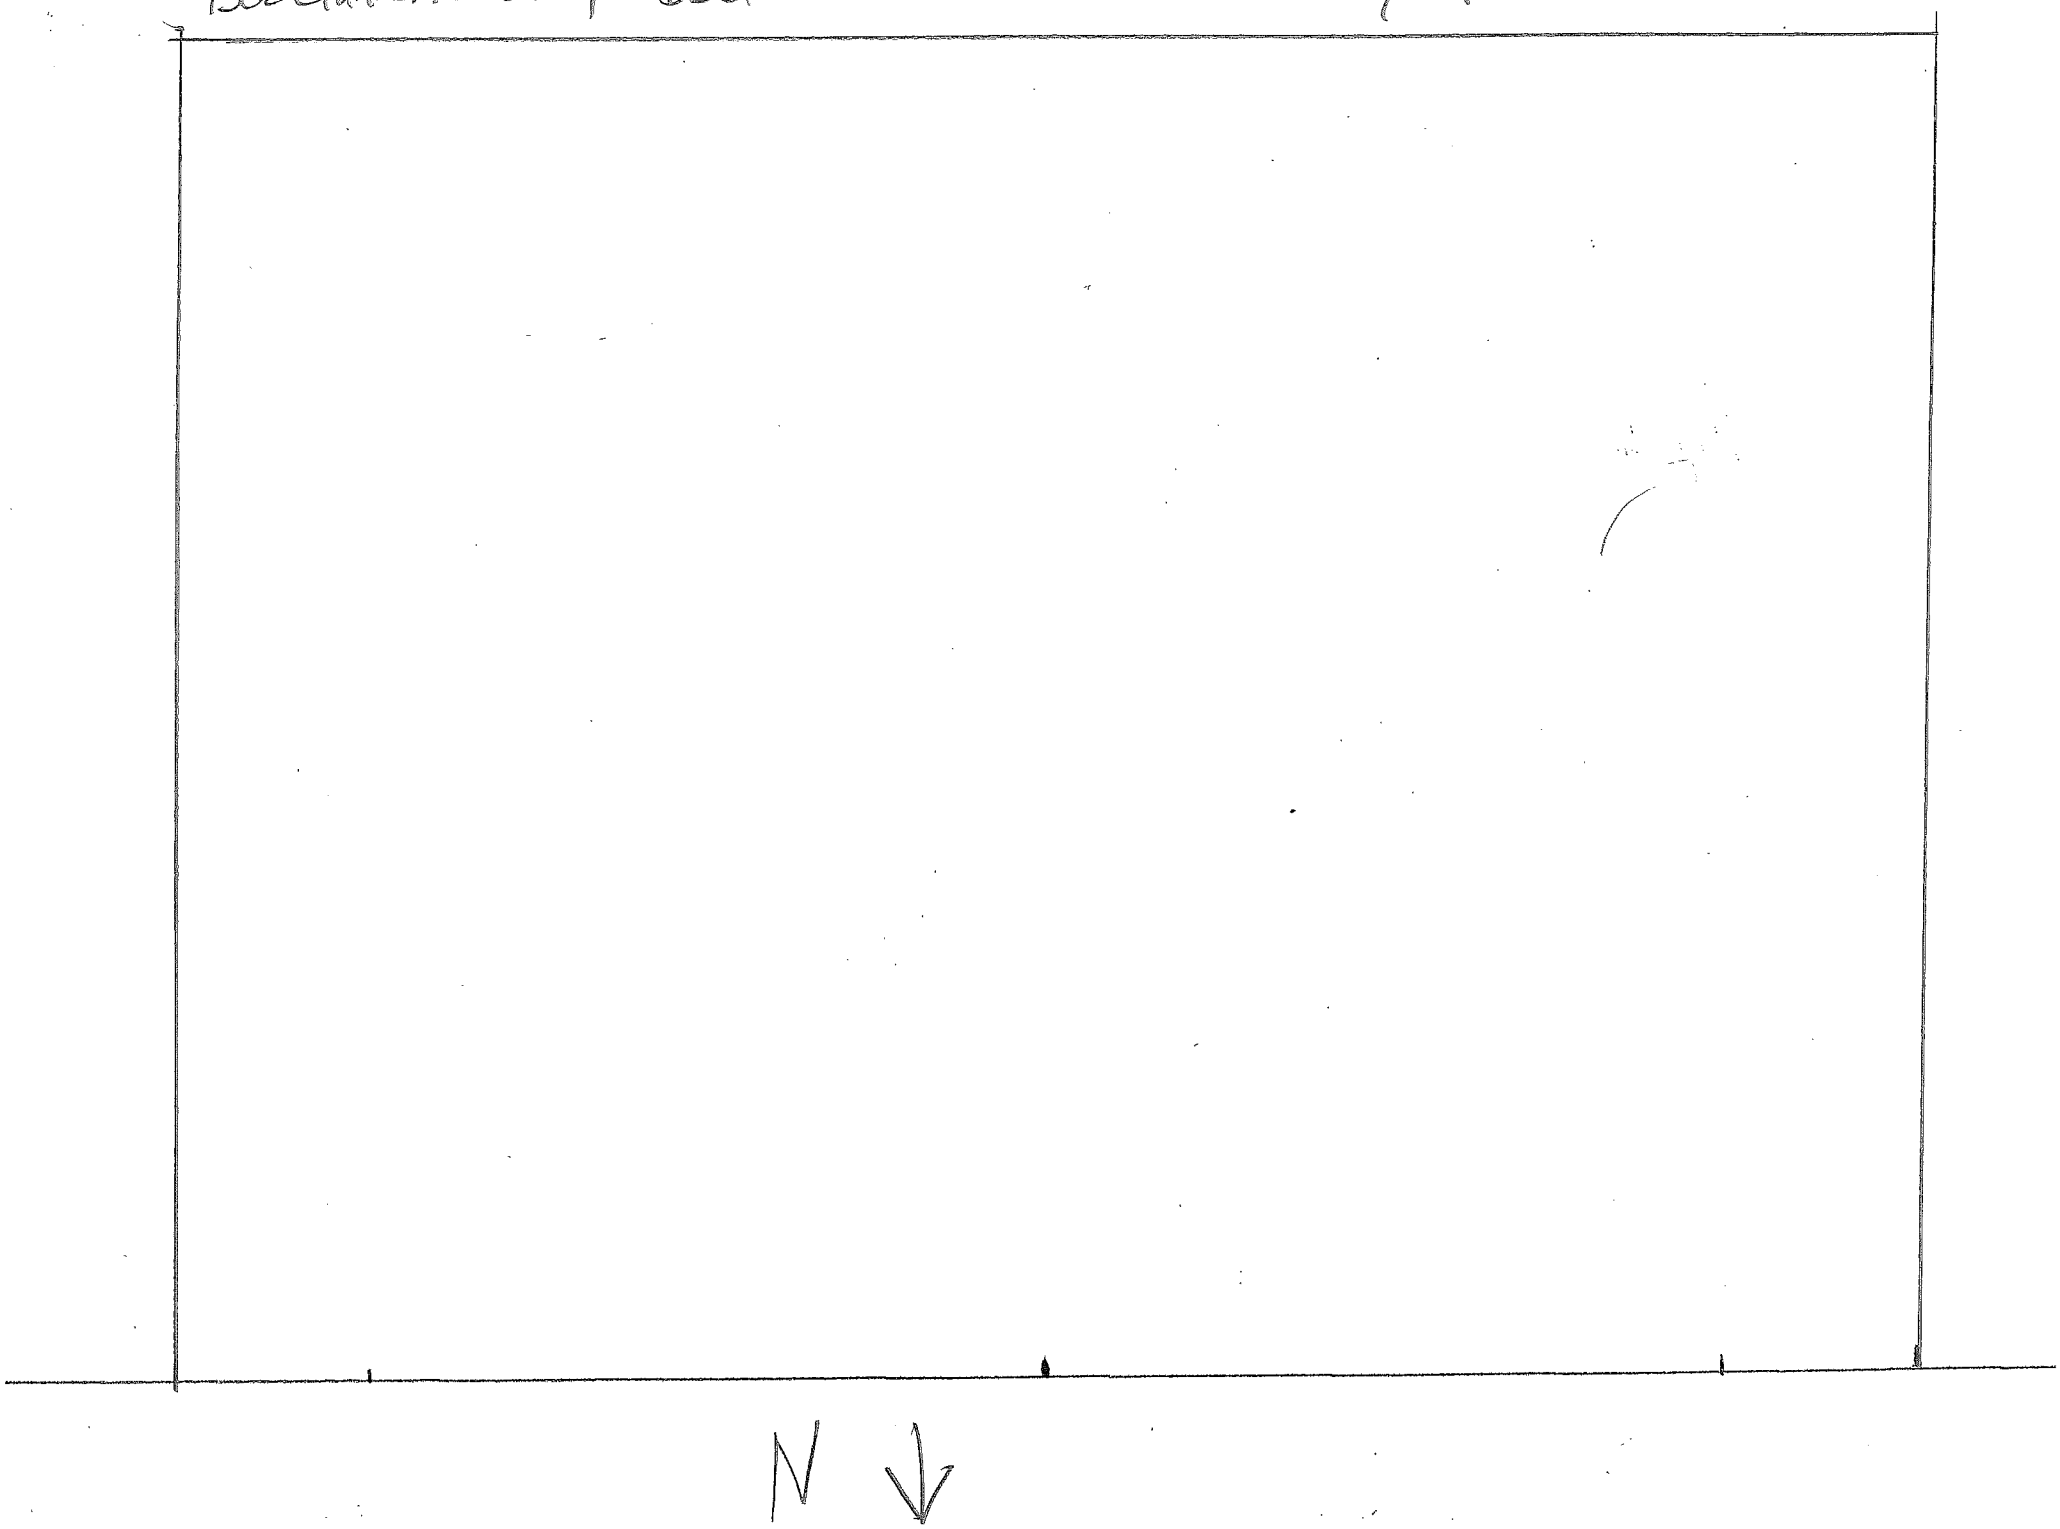
1362 Ethan Allen Hwy Brooker Garage Floor Plan Partly Open