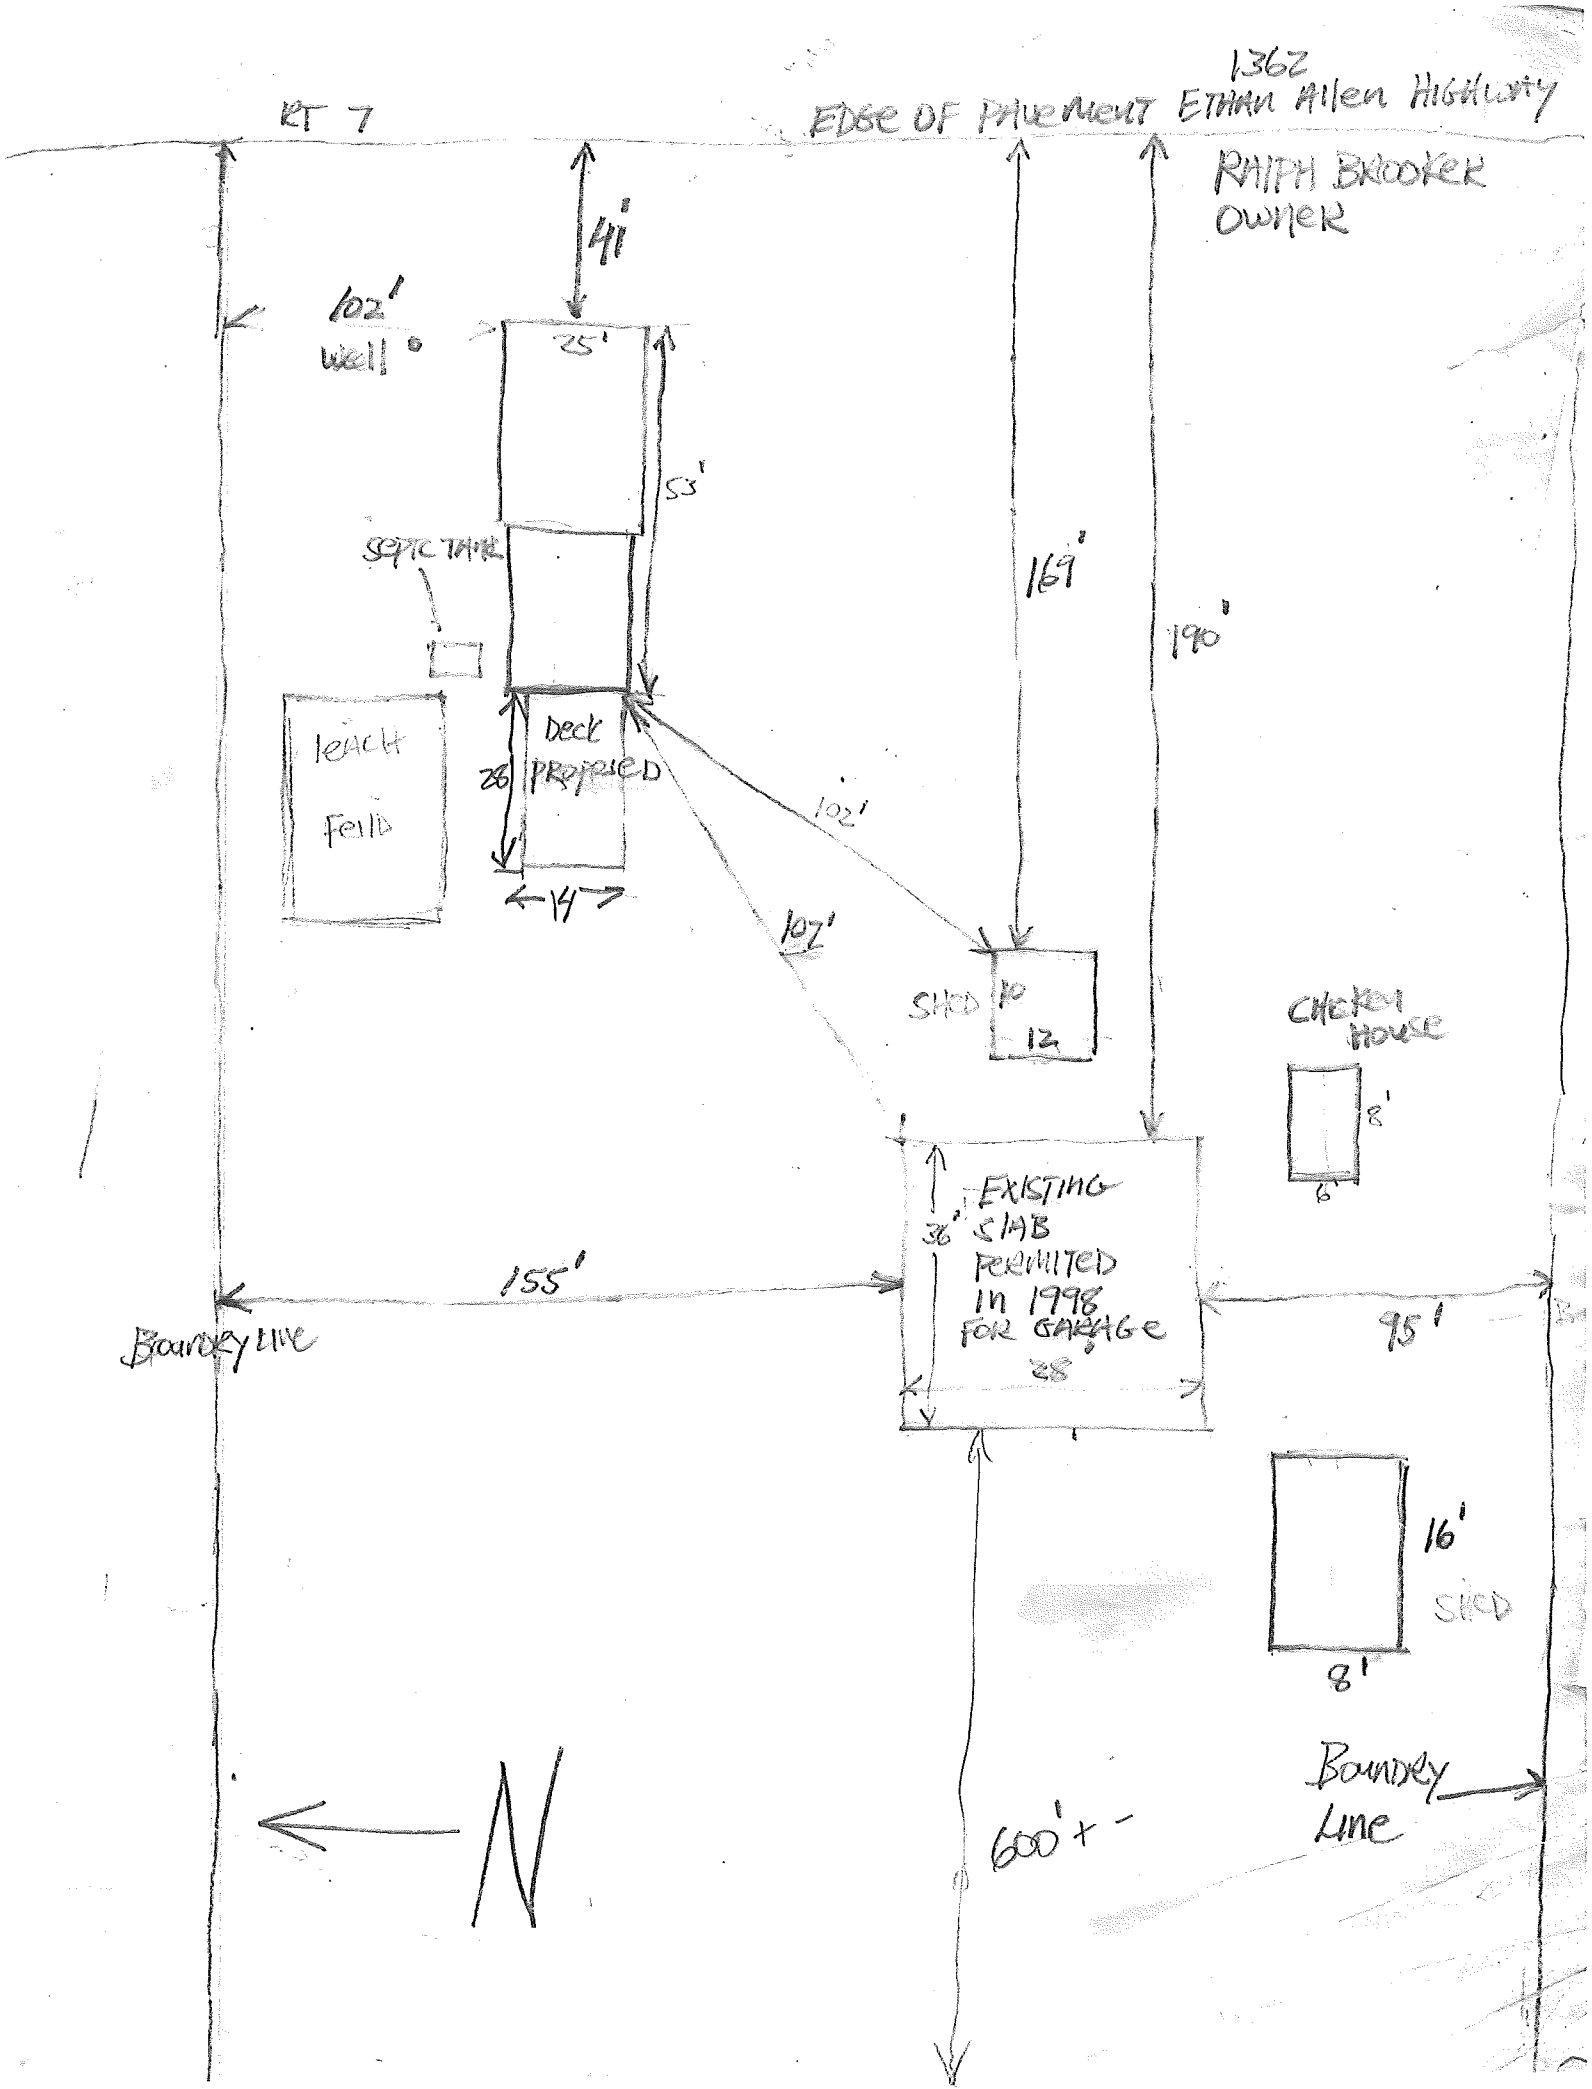
RT 7
EDGE OF PAVEMENT
1362 Ethan Allen Highway
RALPH BROOKER OWNER
41'
102' well
25'
53'
SEPTIC TANK
169'
190'
LEACH FIELD
26
DECK PROPOSED
14
102'
102'
SHED 10 12
CHICKEN HOUSE
8'
6'
36'
EXISTING SLAB PERMITTED IN 1998 FOR GARAGE
28
155'
95'
Boundry Line
16'
SHED
8'
N
600'+-
Boundry Line

Deck to be added
on west of house
accessed by existing door
All railings or steps built
to code
14' x 28'

Brooker
west elevation
for deck
1362 Ethan Allen Hwy

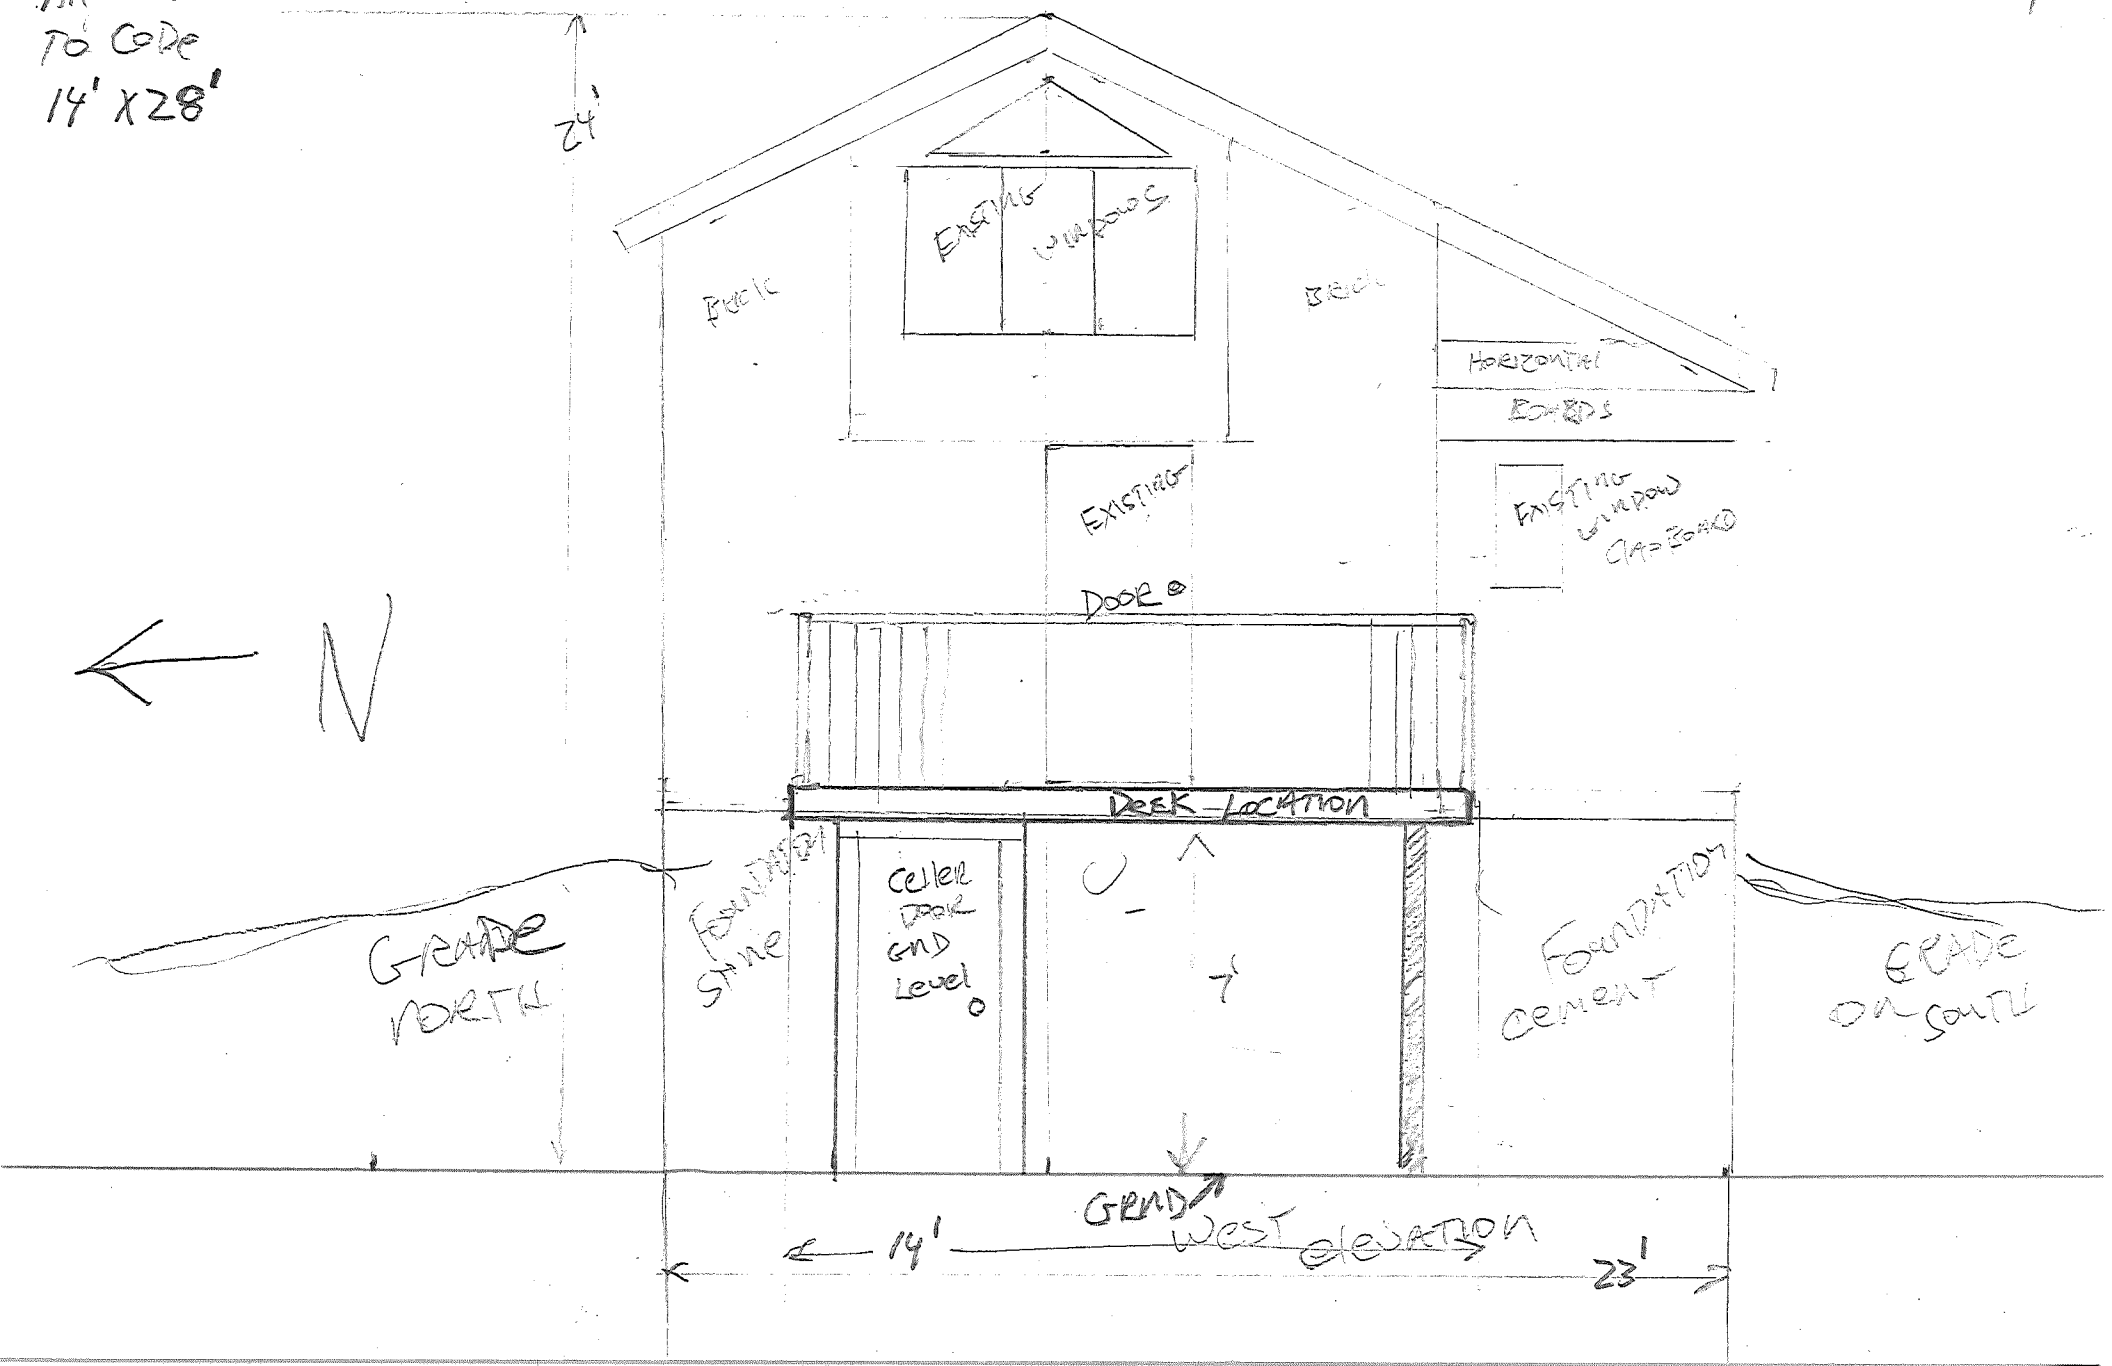

GARAGE ~~BROKER~~
1362 ETHAN ALLEN HWY

METAL ROOF
VERT BOARD SIDING

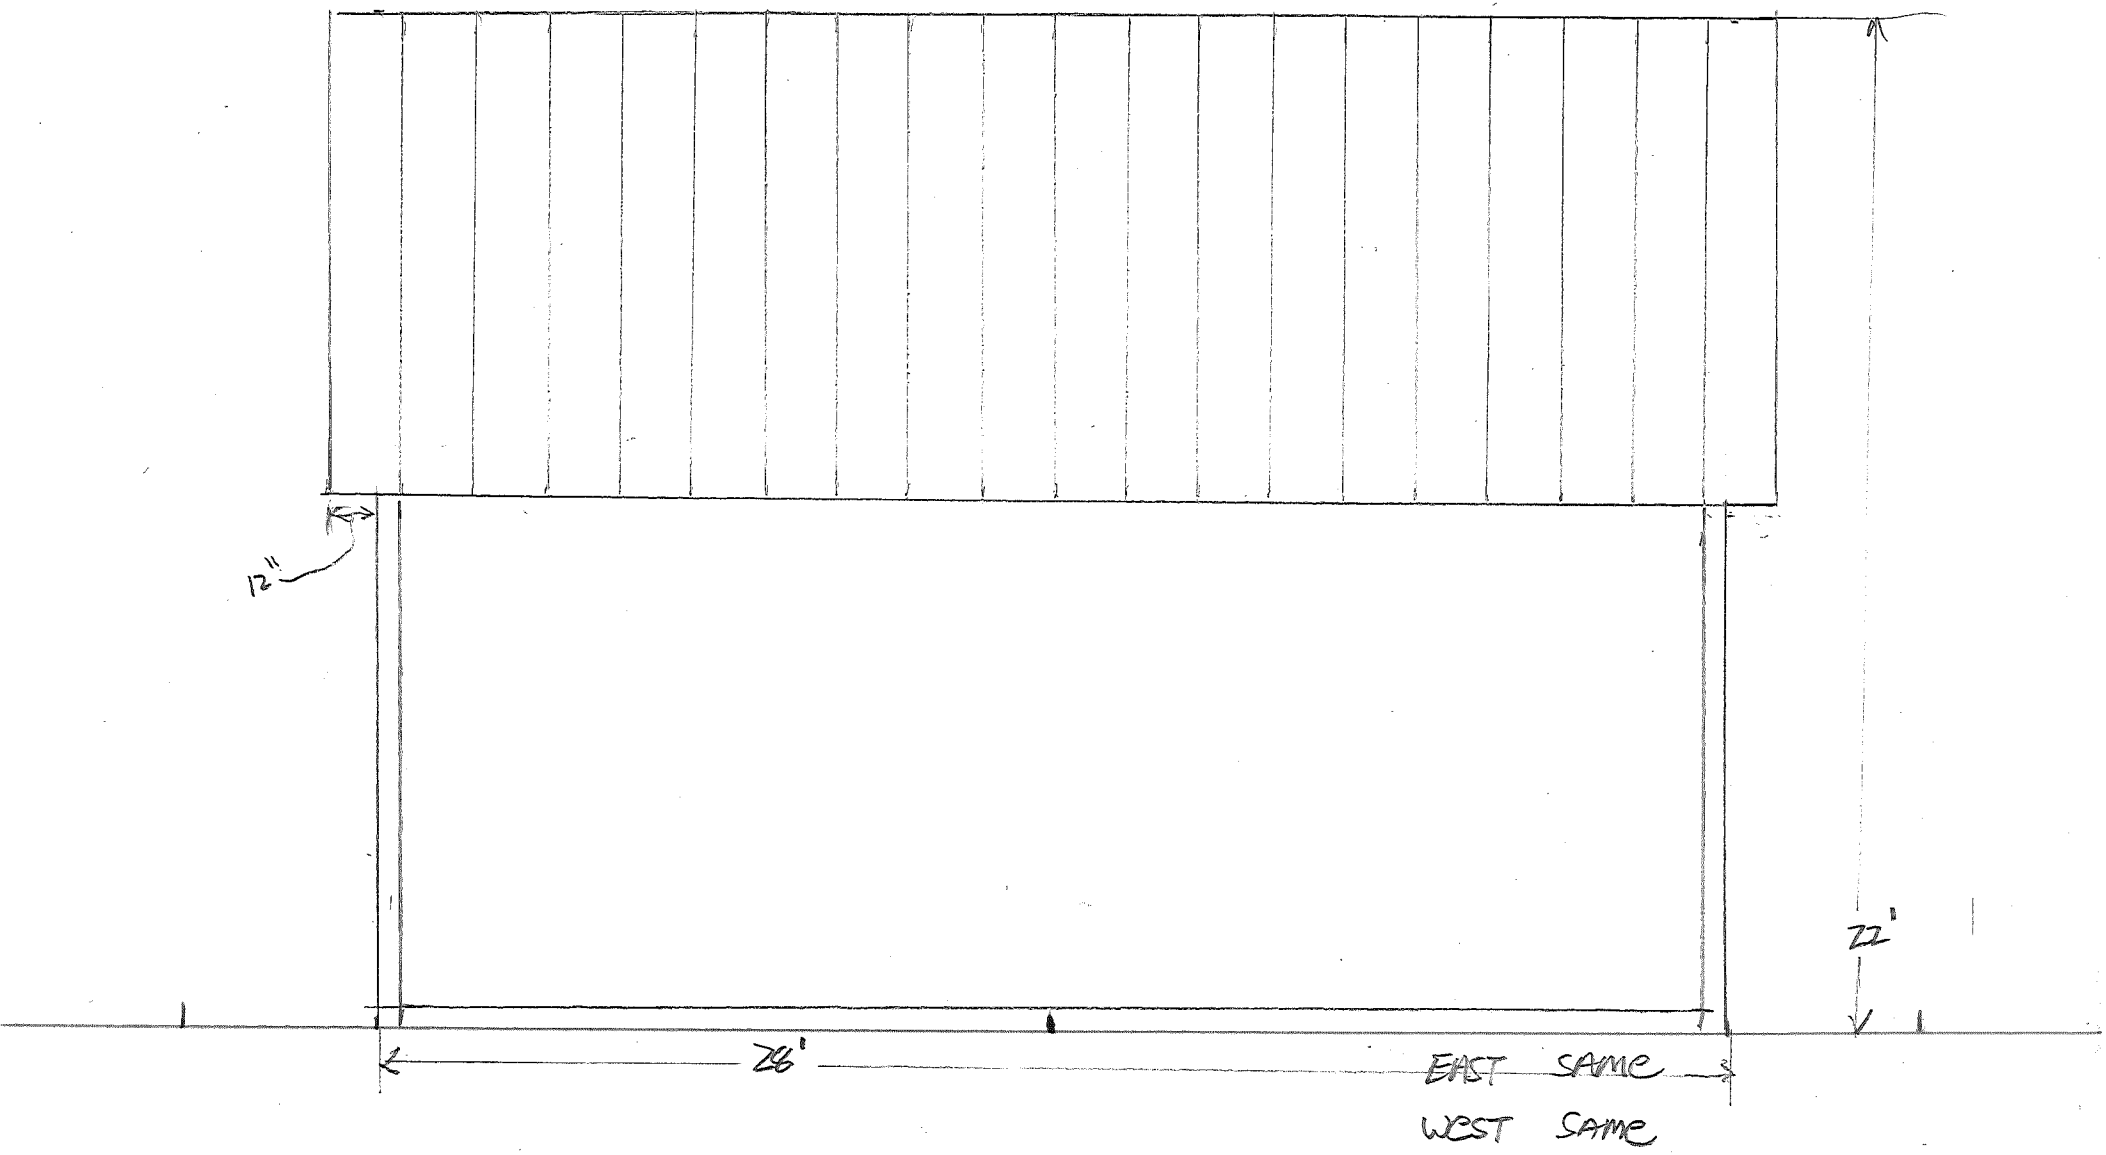

1362 ETHAN ALLEN HWY BROOKLIN GARAGE FLOOR PLAN TOTALLY OPEN

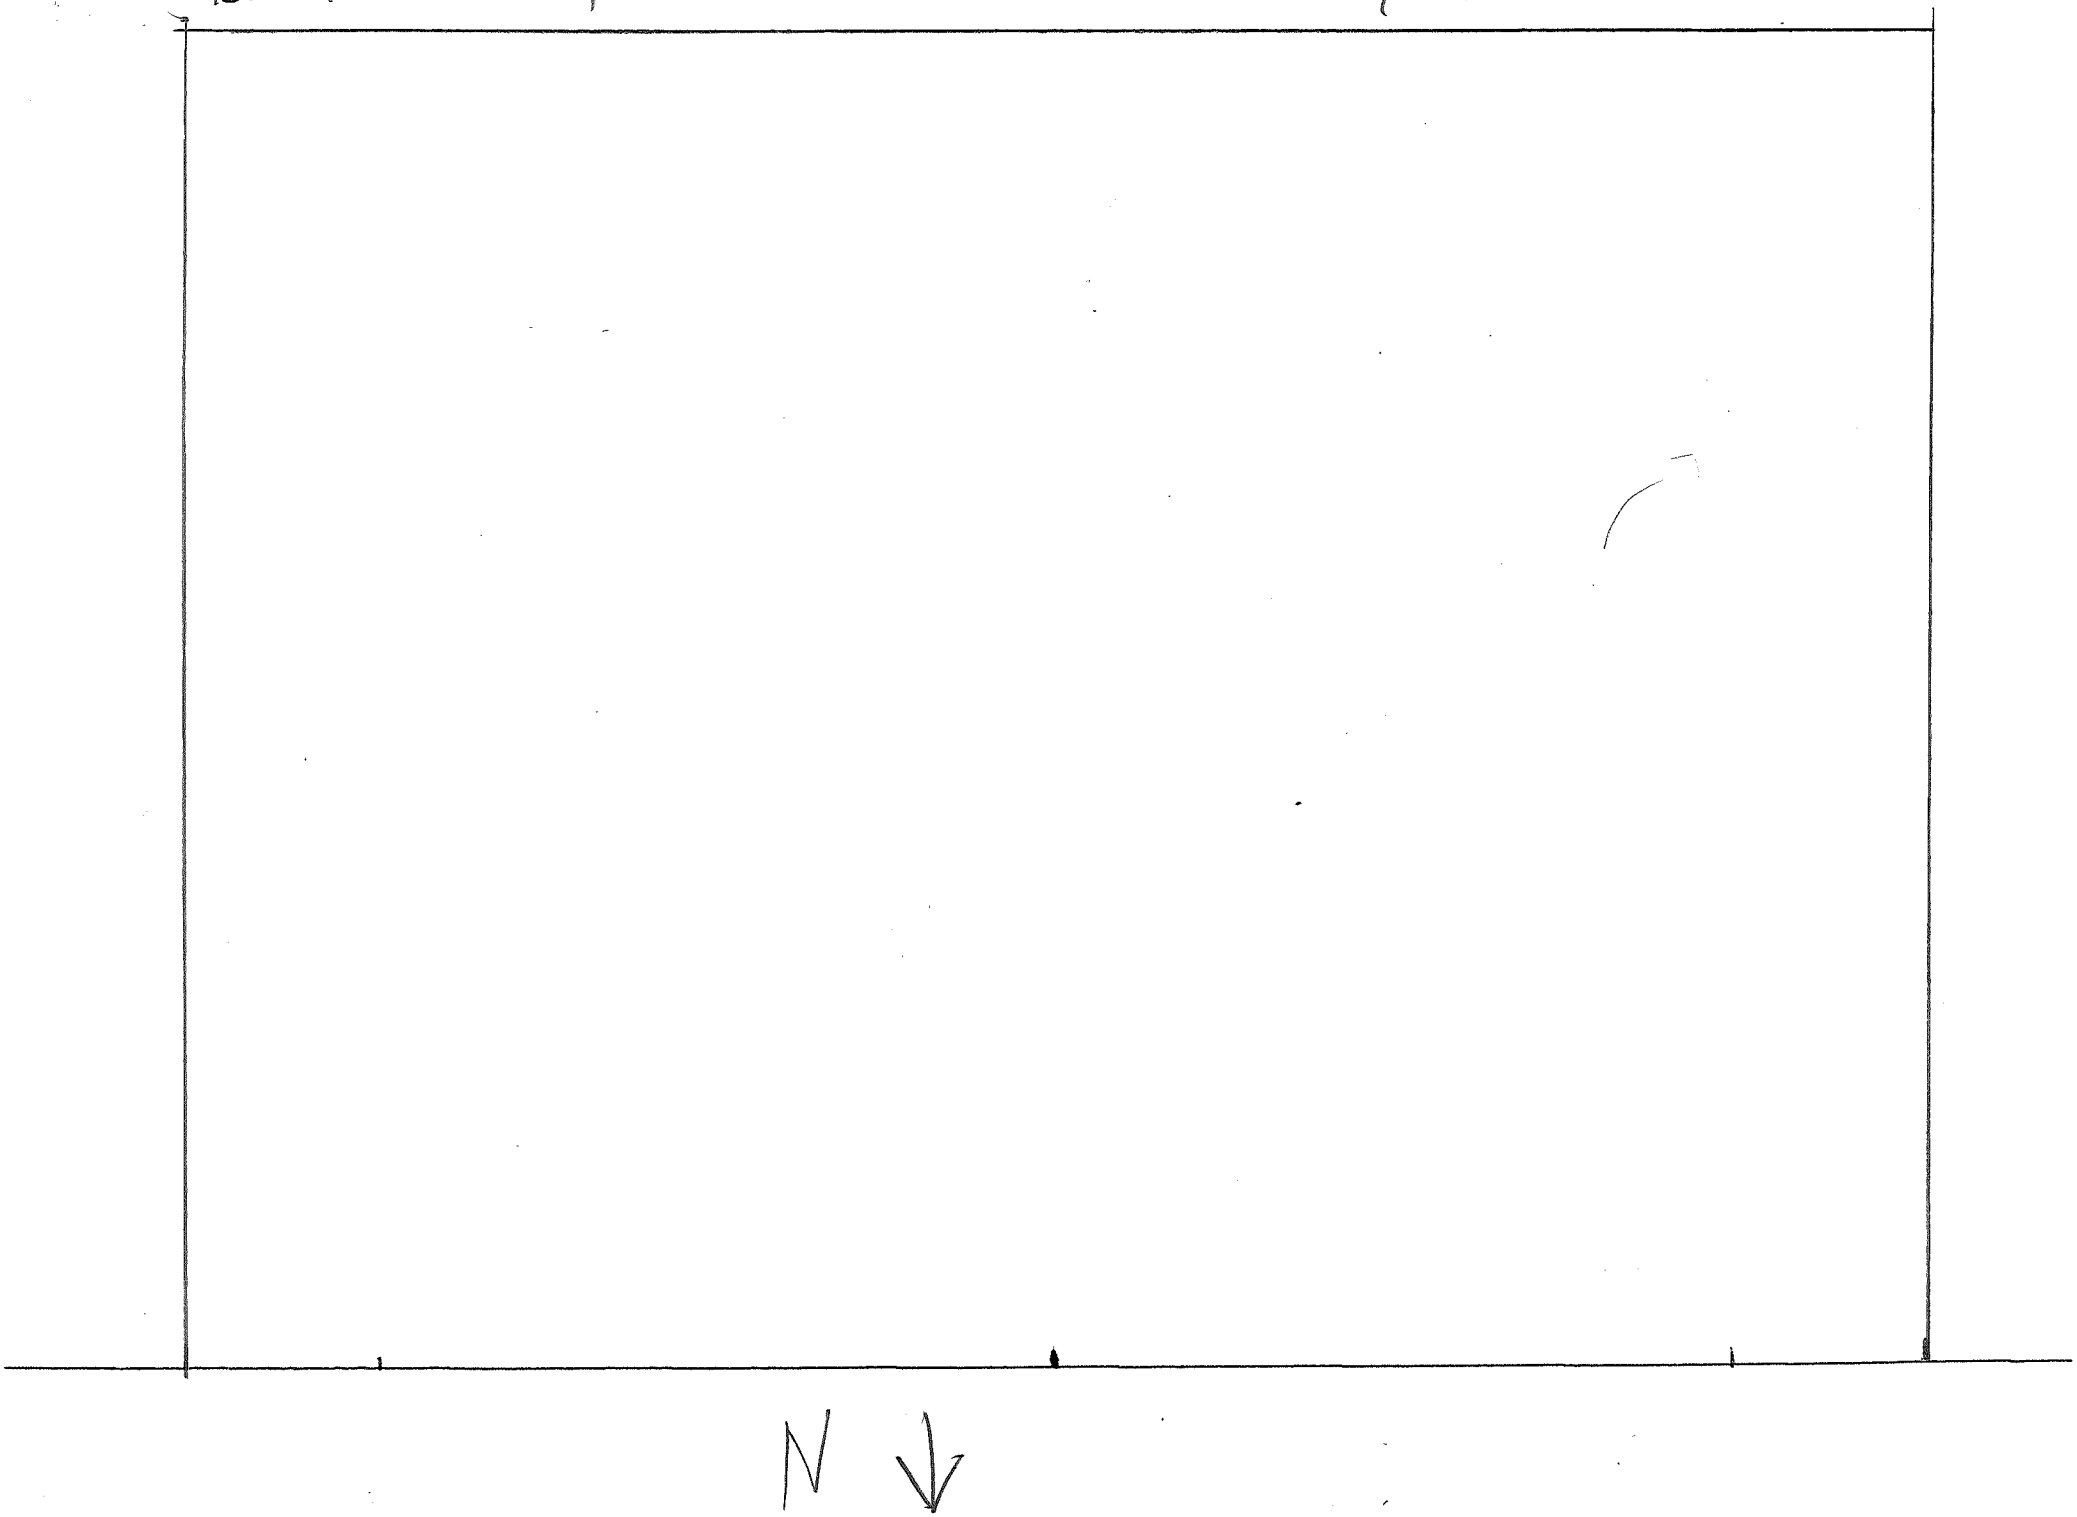

GARAGE BROOKER
1362 ETHAN ALLEN HWY

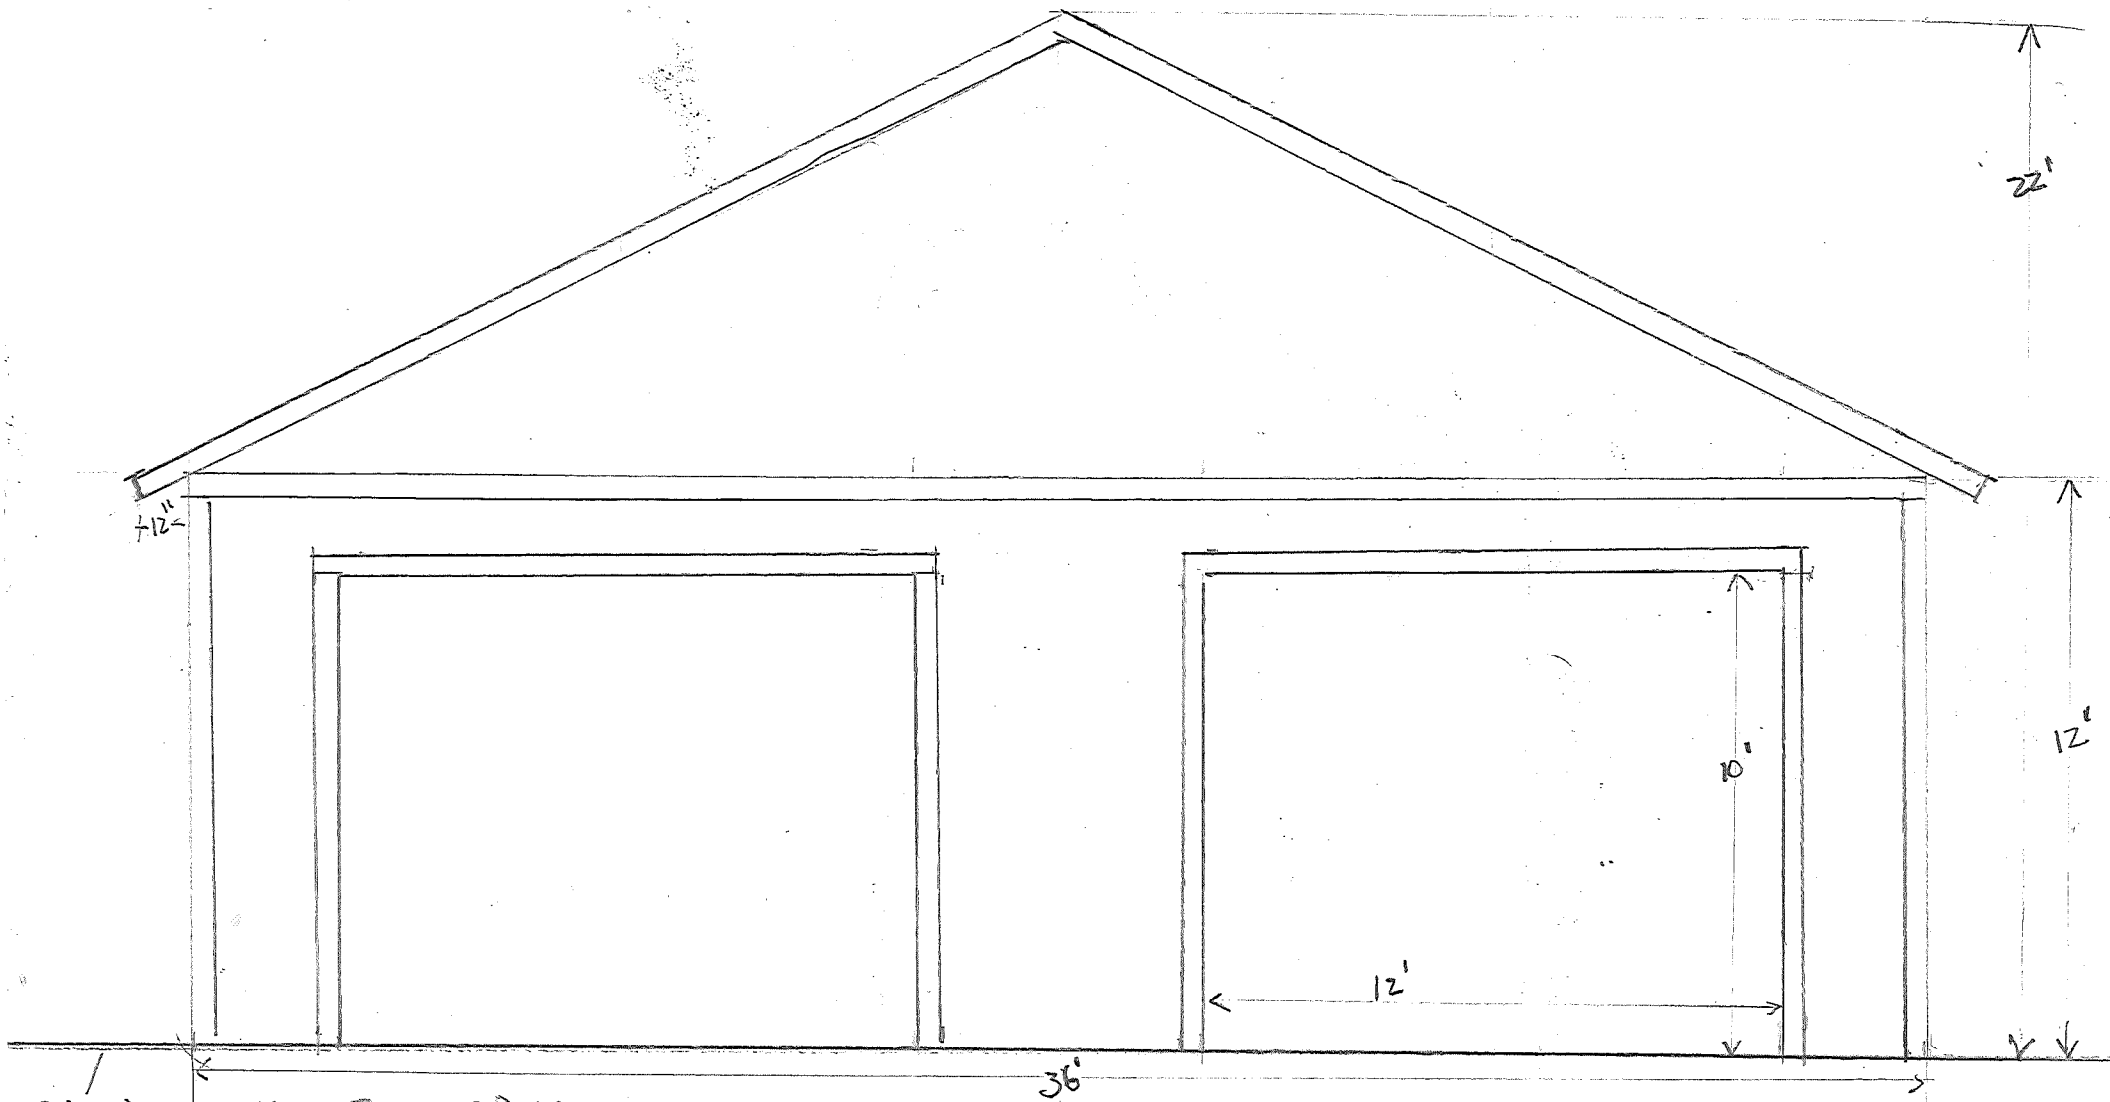

VERT BOARD SIDING

2 10X12 OVERHEAD DOORS

NORTH GABLE END
SOUTH GABLE NO DOORS

1/4=1'
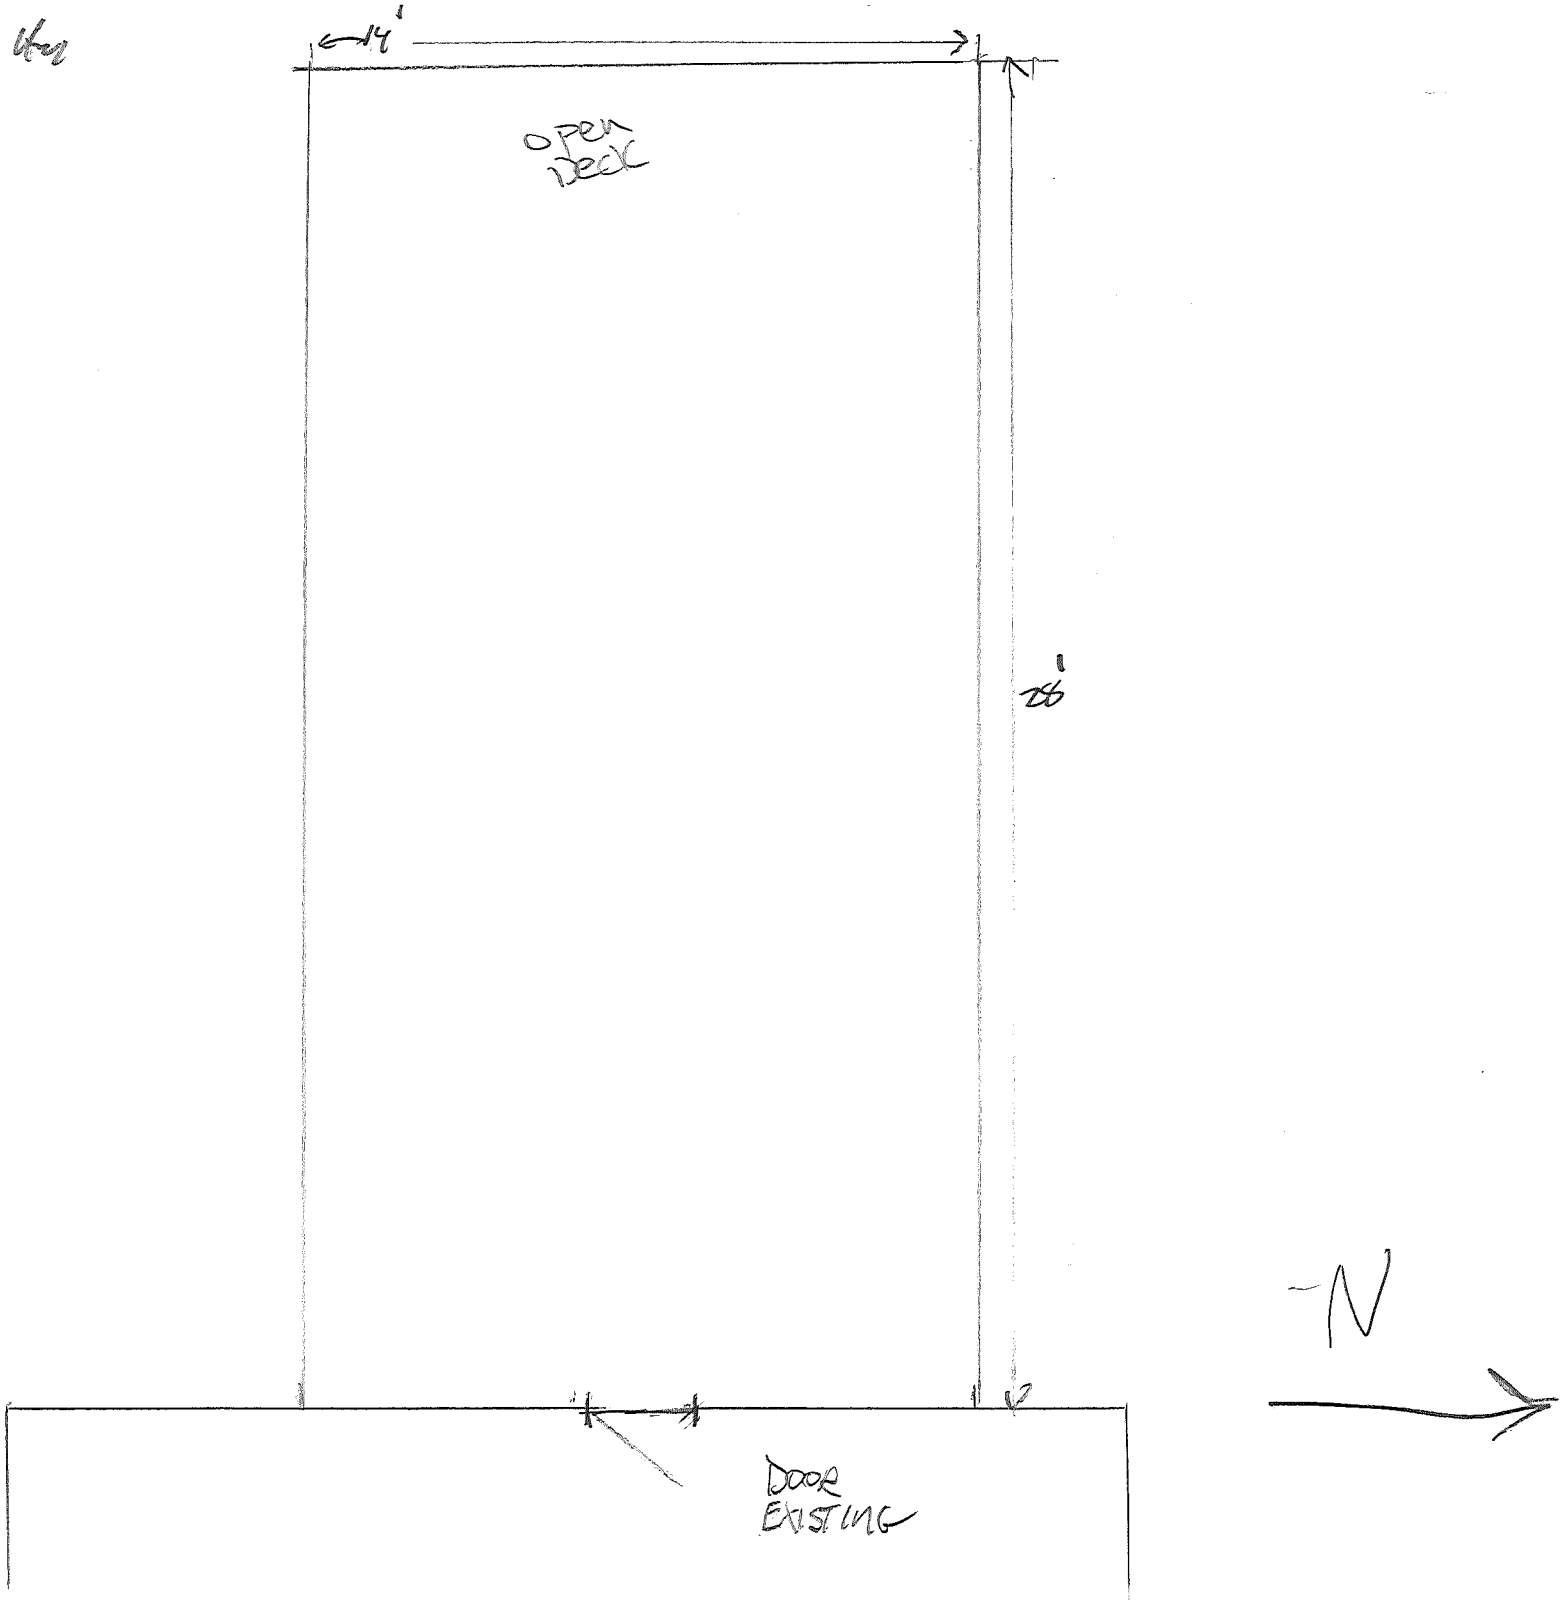
BROOKER
1362 ETHAN ALLEN HWY