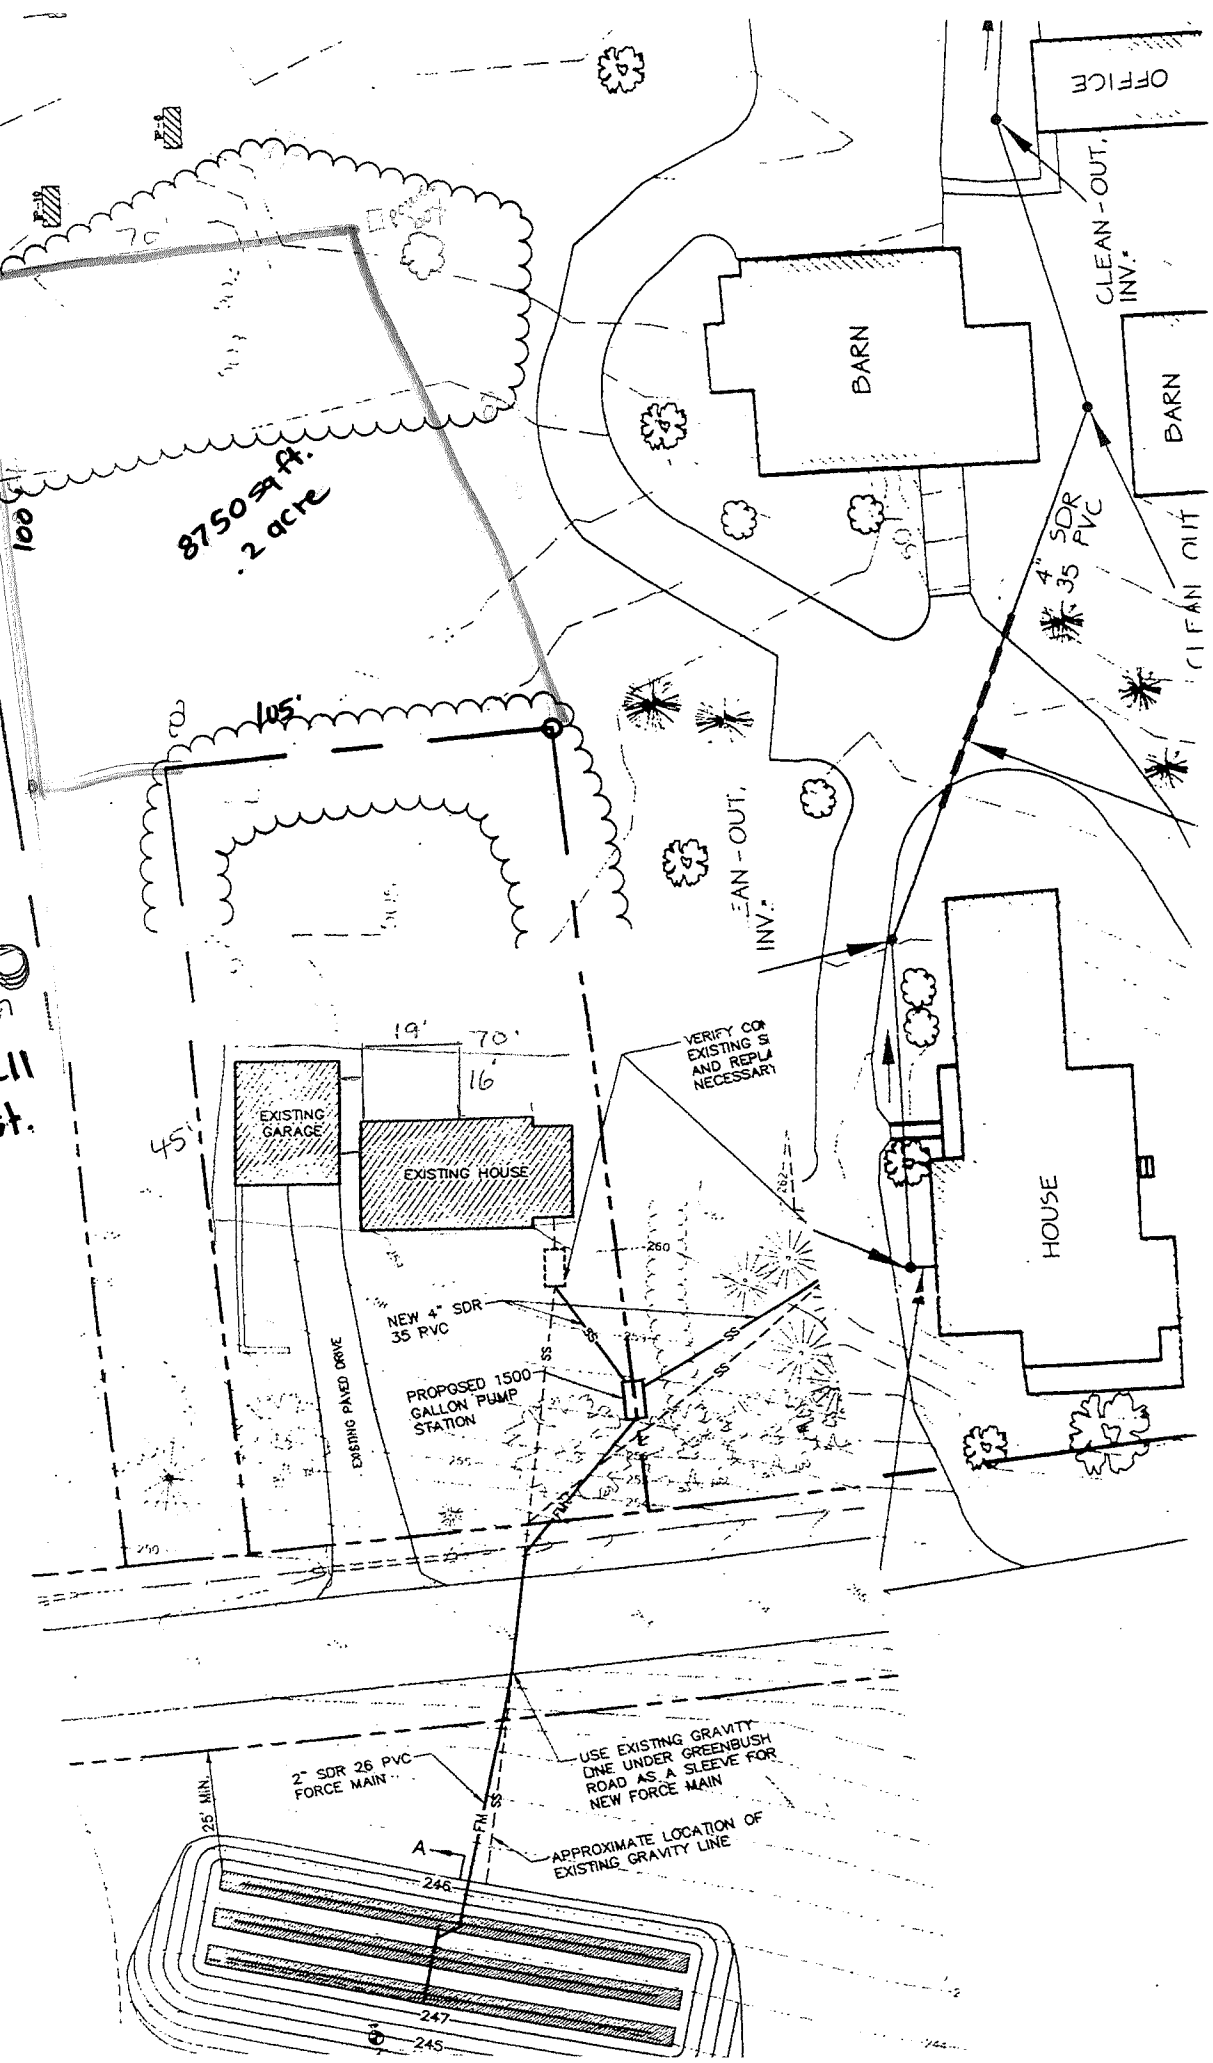
OFFICE
CLEAN-OUT, INV.
BARN
BARN
4" SDR 35 PVC
CLEAN OUT
8750 sq ft.
.2 acre
105'
CLEAN-OUT, INV.
HOUSE
19'
70'
16'
45'
EXISTING GARAGE
EXISTING HOUSE
VERIFY CO
EXISTING S
AND REPLA
NECESSAR
NEW 4" SDR 35 PVC
PROPOSED 1500 GALLON PUMP STATION
EXISTING PAVED DRIVE
USE EXISTING GRAVITY LINE UNDER GREENBUSH ROAD AS A SLEEVE FOR NEW FORCE MAIN
2" SDR 26 PVC FORCE MAIN
APPROXIMATE LOCATION OF EXISTING GRAVITY LINE
25' MIN.
A
246
247
245

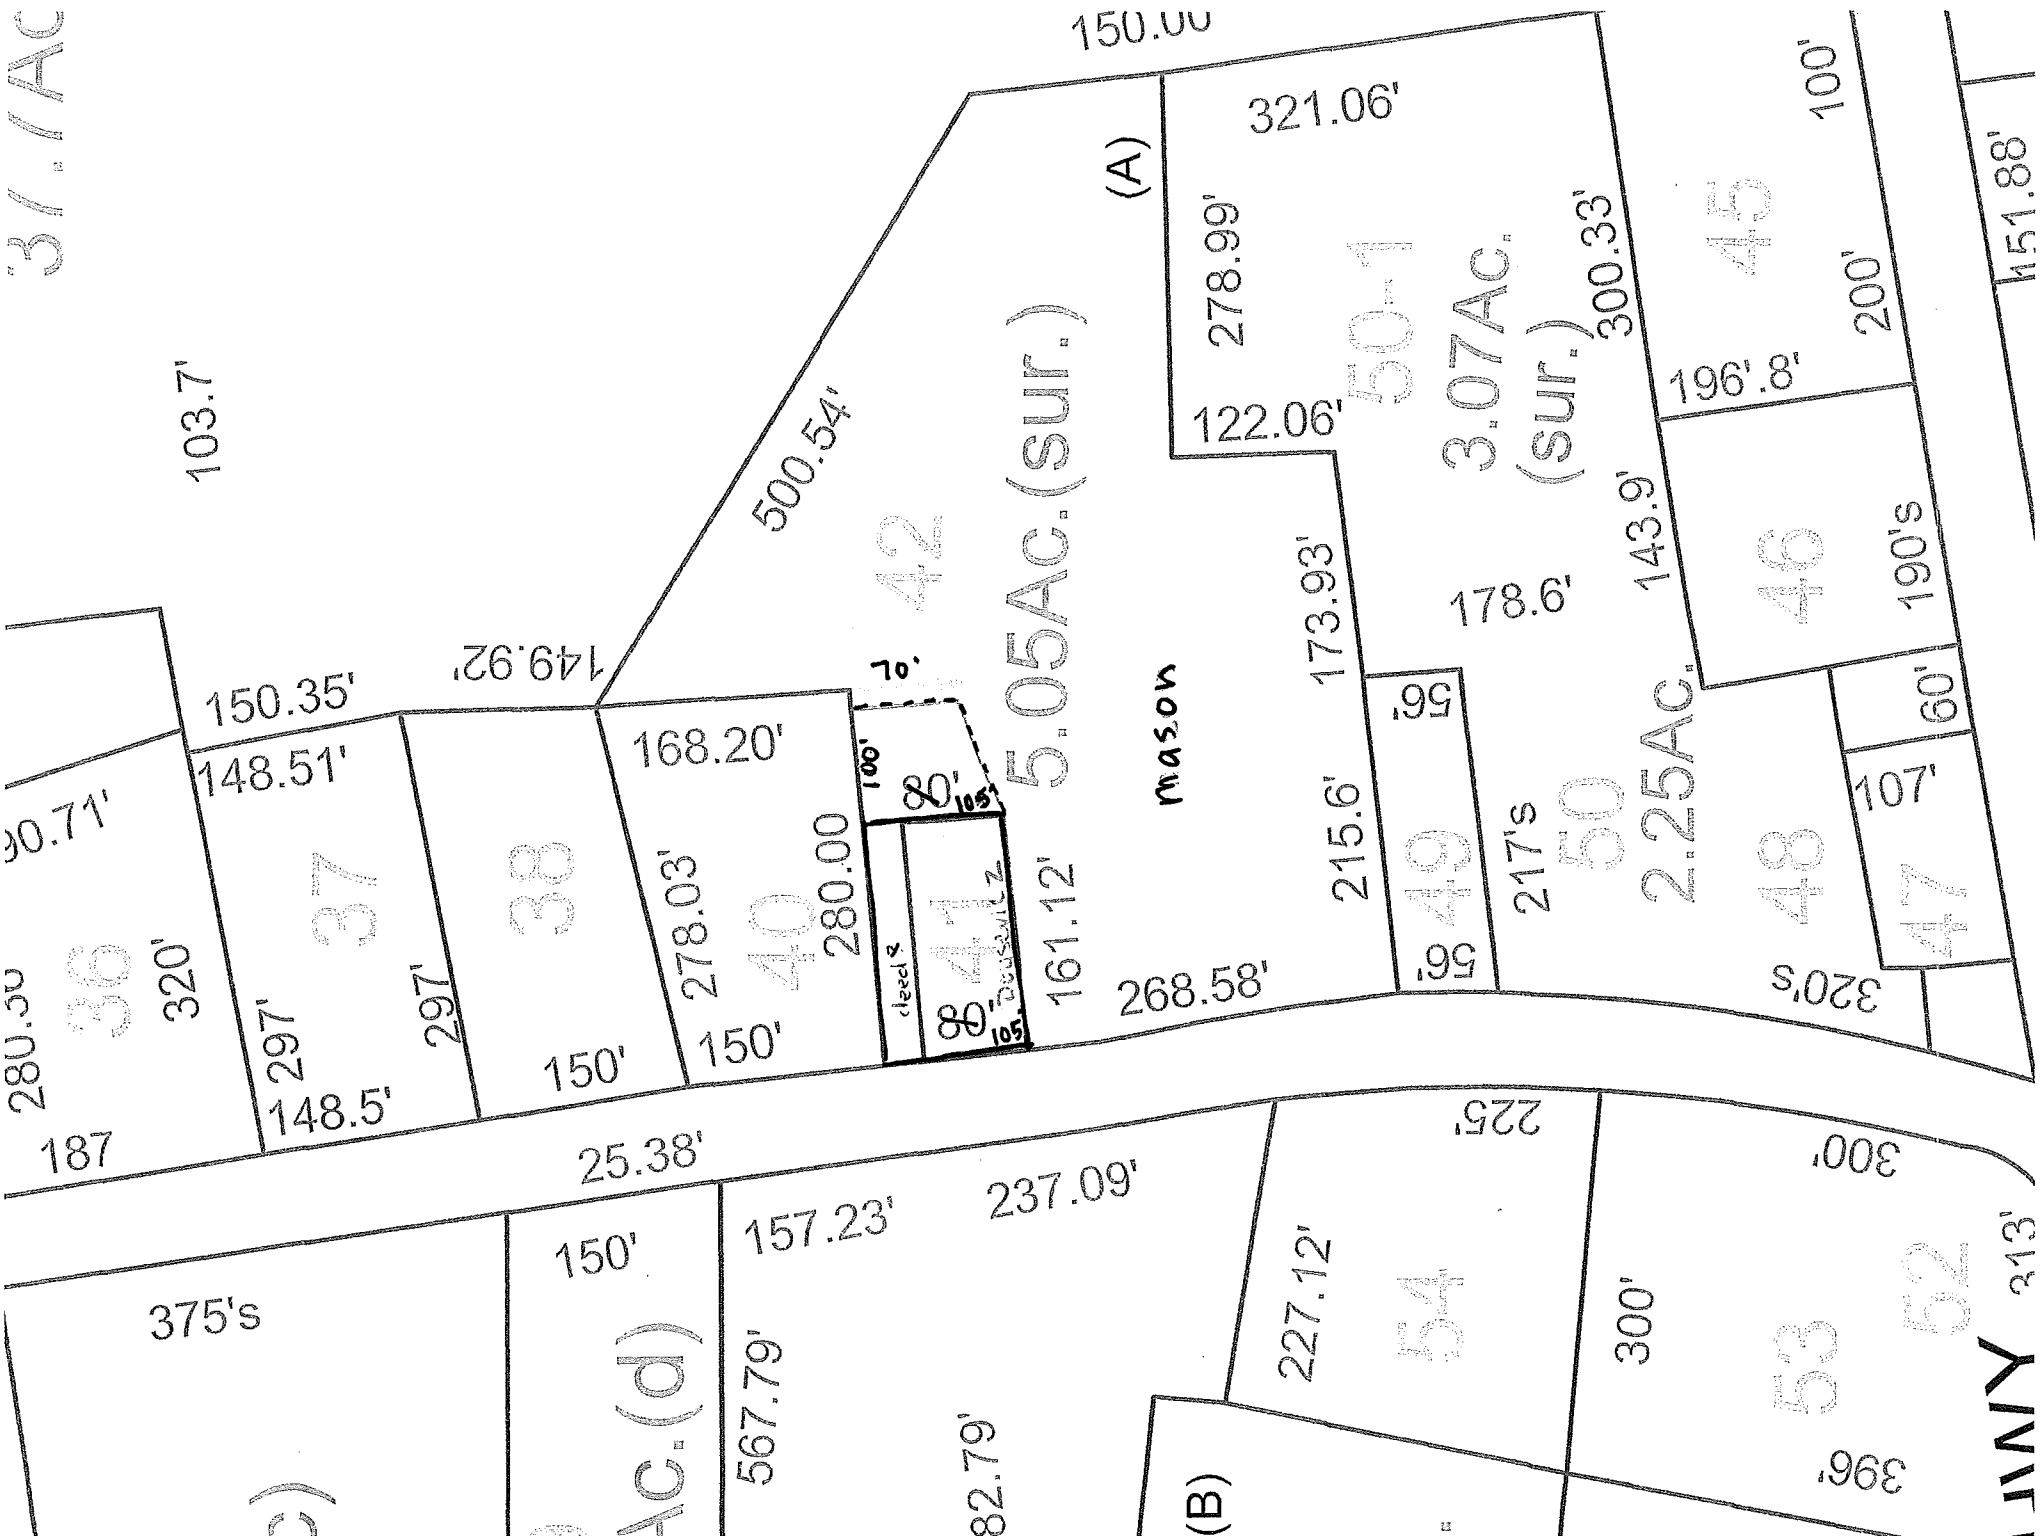

150.00
321.06'
(A)
278.99'
50-1
3.07Ac.
(sur.)
300.33'
45
100'
151.88'
200'
196'.8'
122.06'
103.7'
500.54'
42
5.05Ac.(sur.)
143.9'
46
190's
173.93'
178.6'
149.92'
150.35'
148.51'
168.20'
70'
80'
105'
mason
56'
60'
107'
215.6'
49
217's
50
2.25Ac.
48
47
90.71'
37
38
278.03'
40
280.00
41
161.12'
268.58'
56'
320's
36
320'
297'
297'
150'
150'
80'
105'
148.5'
187
25.38'
225'
300'
150'
157.23'
237.09'
227.12'
54
300'
53
52
313'
375's
567.79'
82.79'
(B)
396'