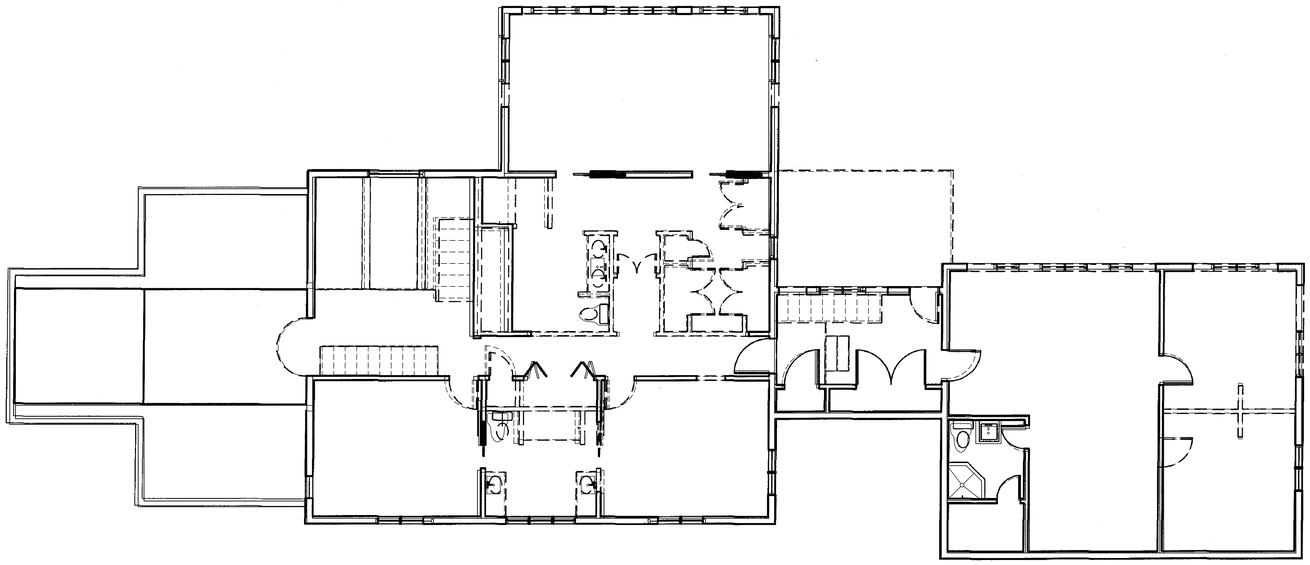

UPPER LEVEL 2
3/16" = 1'-0"

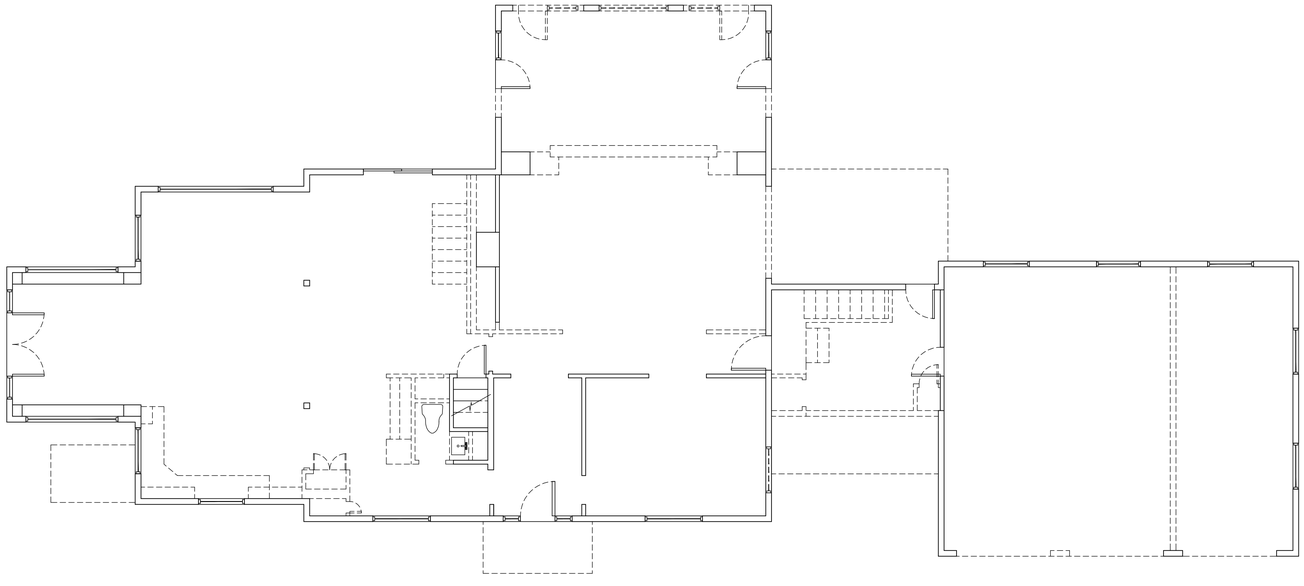

MAIN LEVEL 1
3/16" = 1'-0"

SQUARE FOOTAGE

EXISTING AIR-CONDITIONED	
LEVEL ONE	2,318 SF
LEVEL TWO	2,416 SF
ATTIC	1,263 SF
TOTAL	5,997 SF
EXISTING UNCONDITIONED ENCLOSED	
BASEMENT	2,175 SF
GARAGE	804 SF
MECHANICAL	277 SF
TOTAL	3,256 SF
EXISTING COVERED NOT ENCLOSED	
LEVEL ONE - PATIO	152 SF
TOTAL	152 SF
TOTAL UNDER ROOF EXISTING	9,405 SF

NORTH

0 4 8 16

EXISTING FLOOR PLANS

SCALE: 3/16" = 1'-0"

Craig
Wickersham Inc.

15863 N. Greenway-Hayden Loop Suite 118
Scottsdale, Arizona 85260
480 609-6766

(C) 2014 Craig Wickersham Inc.

REVISIONS:

A	ZZZ	CHARLOTTE
A	ZZZ	OWNER
A		
A		
A		
A		

Tiller residence Charlotte, VT

PRELIMINARY
NOT FOR
CONSTRUCTION

REVISED 7-11-16

JOB NO. 1413
DATE: Dec 2014
SCALE: AS SHOWN
DRAWN: CW
CHECKED: WCW
PLAN CHECK NO.

SHEET NO. A1.3