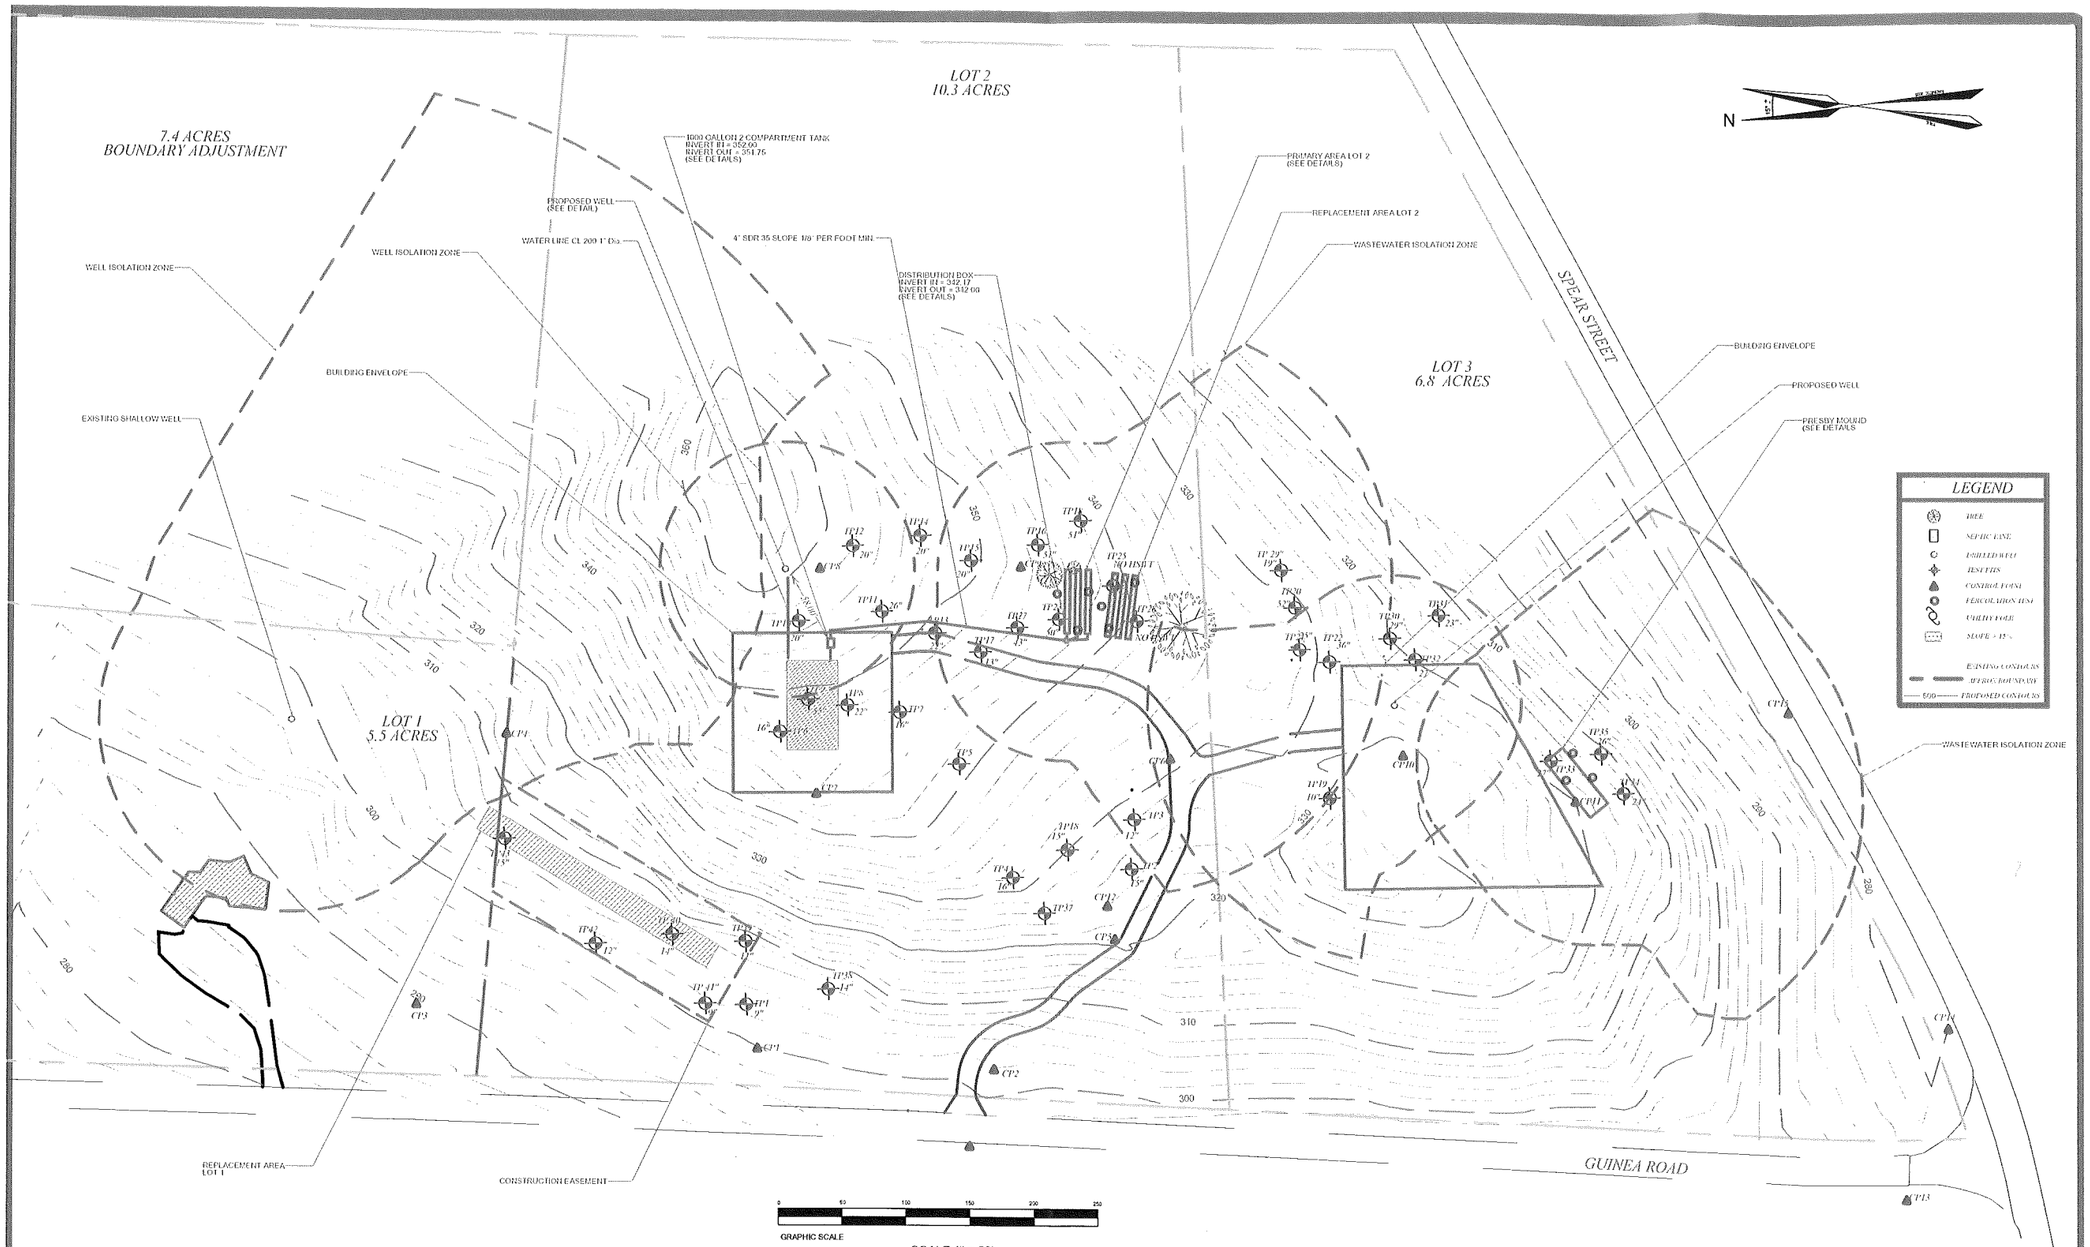

THIS DESIGN IS PROPOSED TO SATISFY CRITERIA AND MEET THE INTENT OF THE VERMONT ENVIRONMENTAL PROTECTION RULES CHAPTER 1 WASTEWATER SYSTEM AND POTABLE WATER SUPPLY RULES EFFECTIVE SEPTEMBER 29, 2007.

STATE OF VERMONT
JEFFREY R. BENZ
No. 9746
LICENSED DESIGNER

WATER/WASTEWATER PLAN

DIKE PROPERTY
GUINEA ROAD
CHARLOTTE, VERMONT

HIGH KNOB
DESIGN ASSOCIATES LLC

WATER & WASTEWATER DESIGNS
TOPOGRAPHIC SITE PLANS & MAPPING
STATE & LOCAL PERMITTING

981 BIG HOLLOW ROAD
STARKSBORO, VERMONT 05487
453-5071