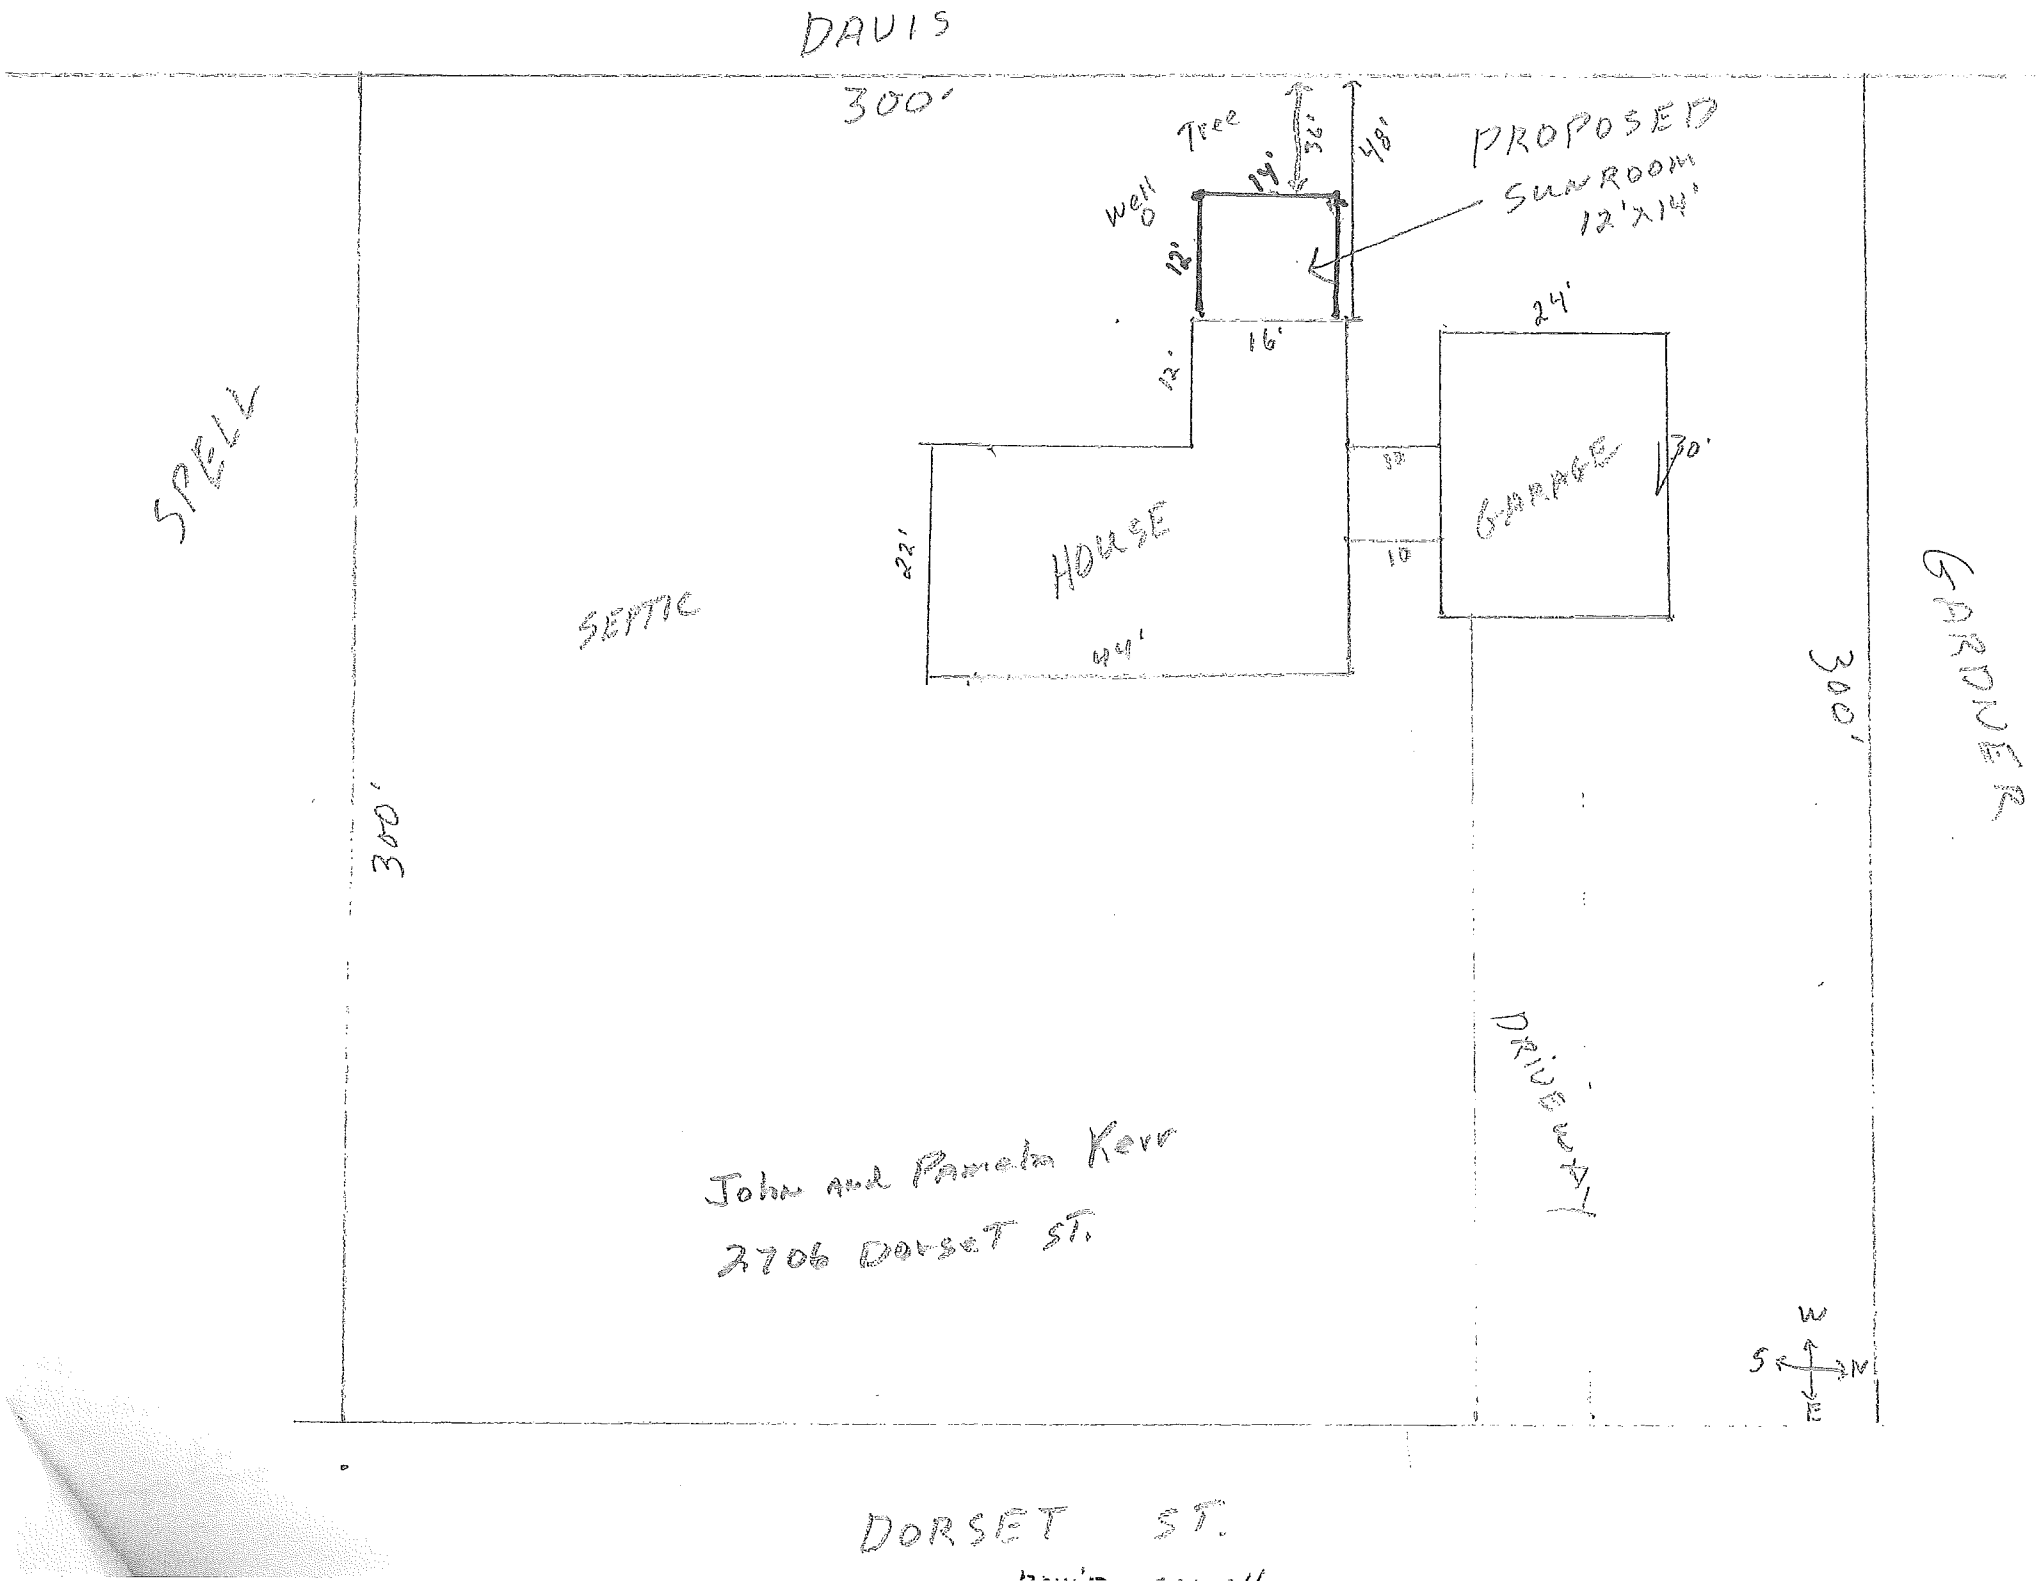
DAVIS
300'
Tree
14'
32'
48'
PROPOSED
SUNROOM
12'x14'
well
12'
16'
12'
24'
GARAGE
30'
10
10
HOUSE
22'
44'
SEPTIC
SPELL
300'
GARDNER
300'
DRIVEWAY
John and Pamela Kerr
2706 DORSET ST.
W
S
N
E
DORSET ST.