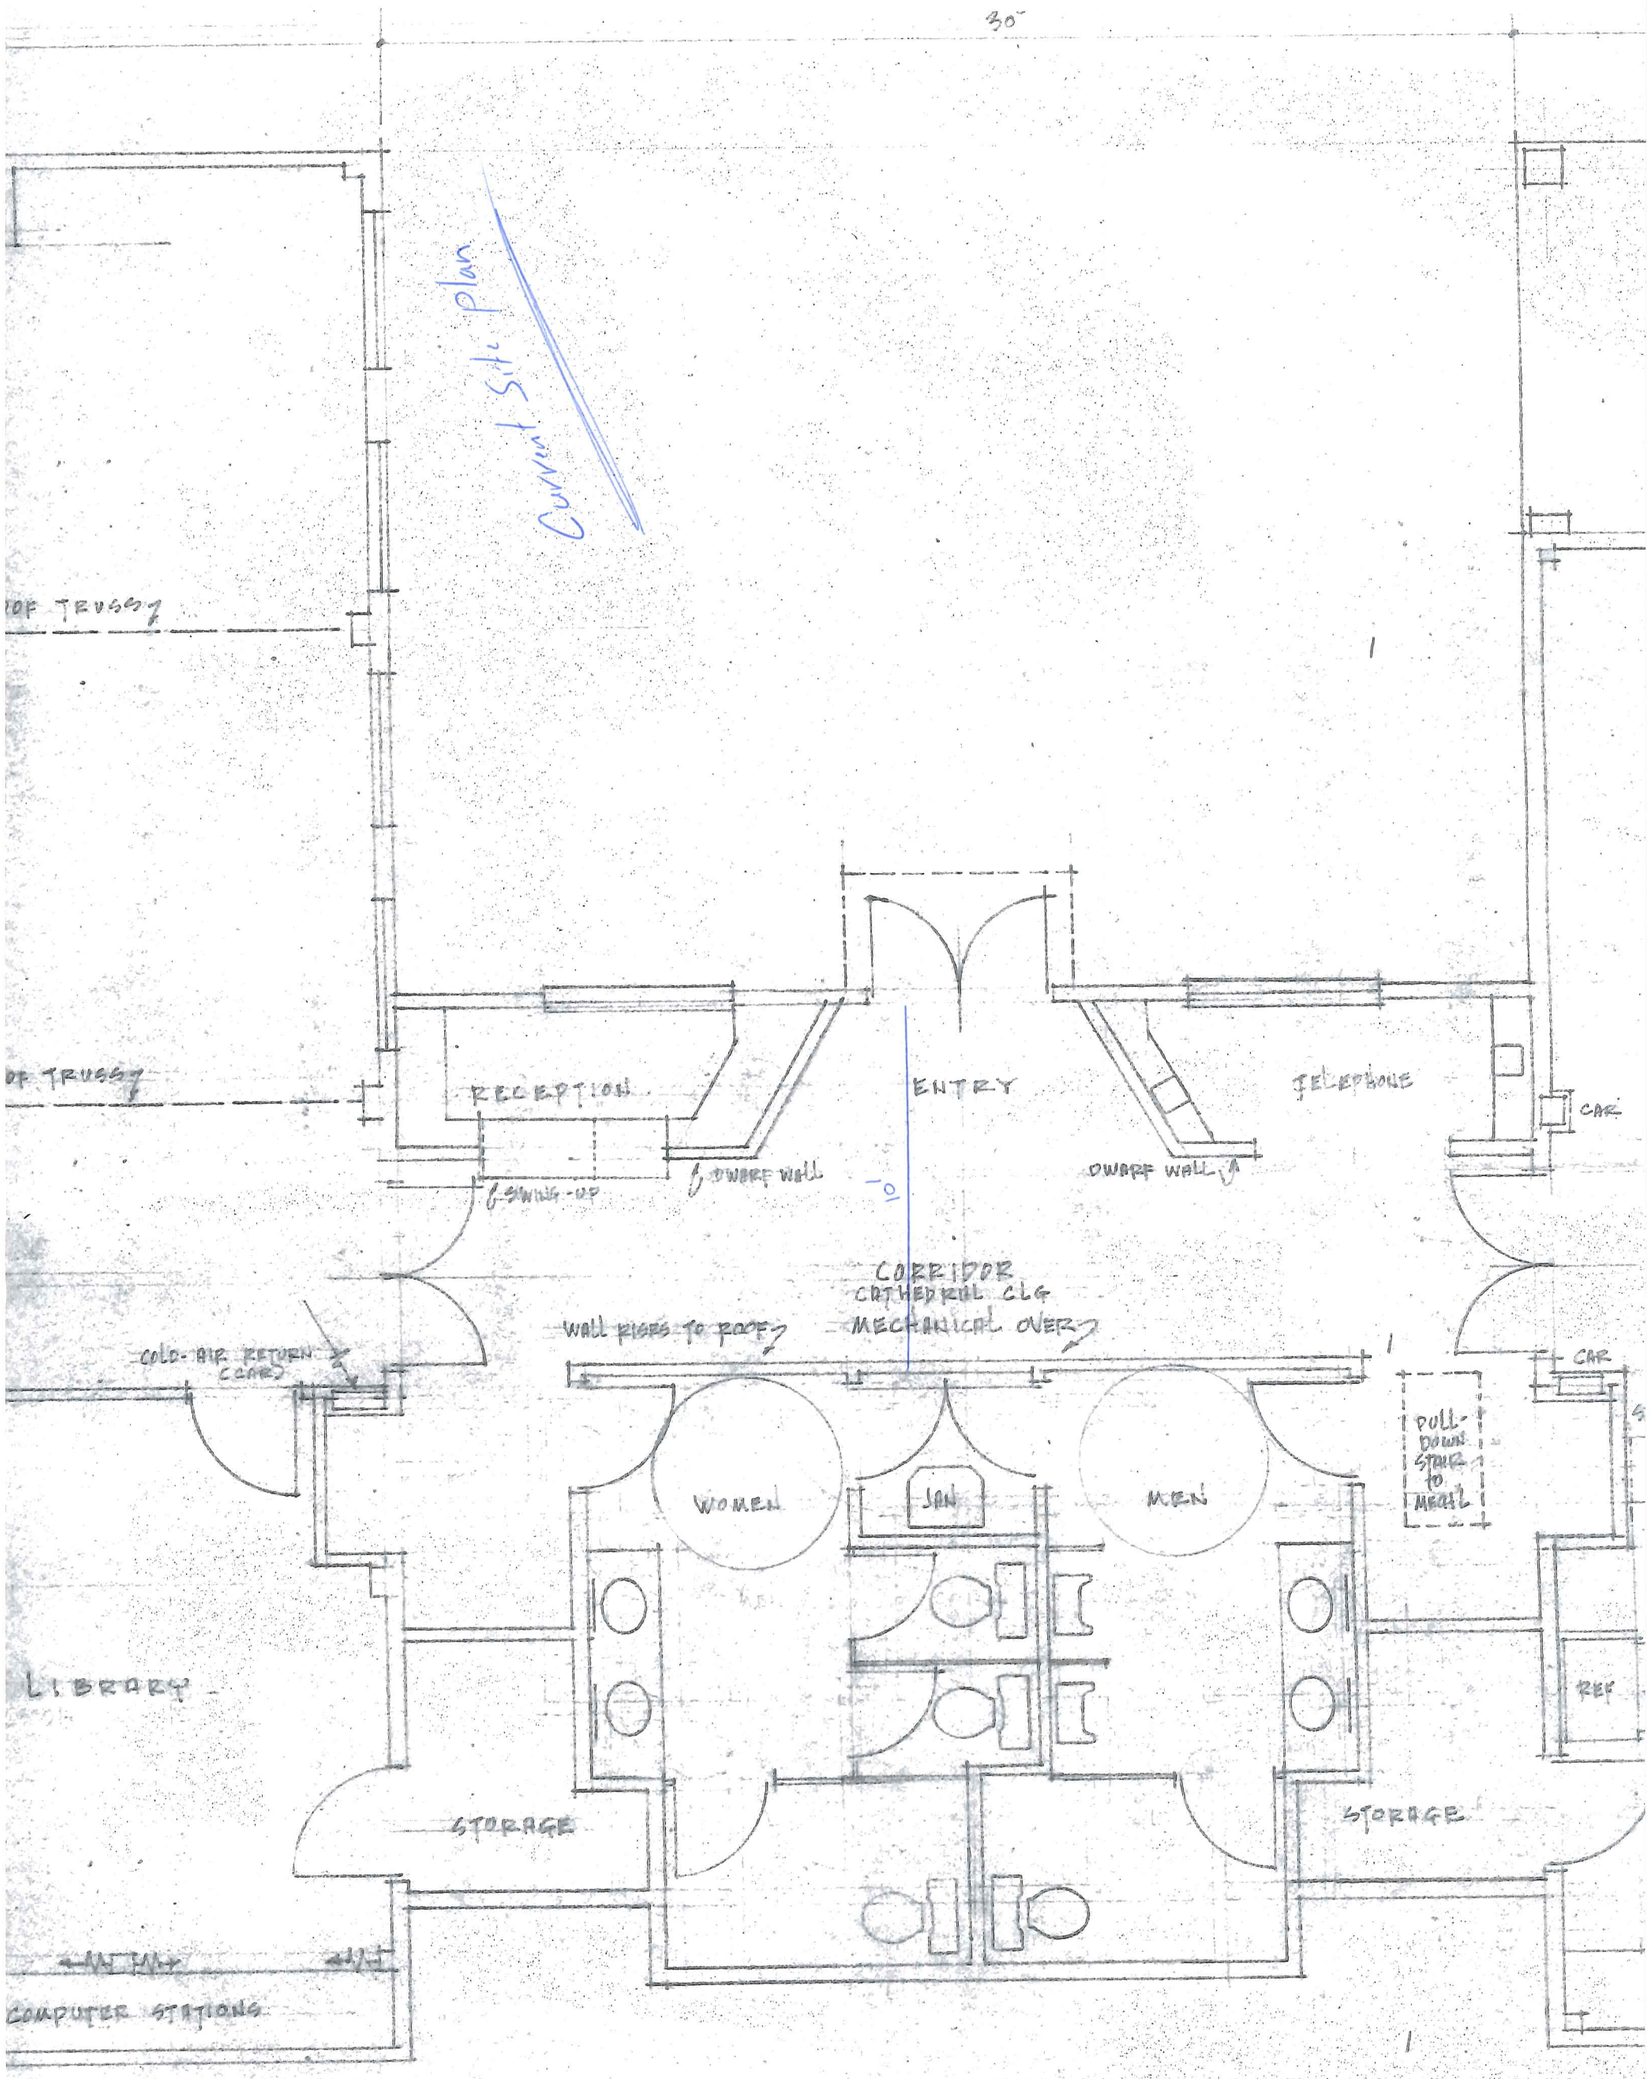

GROUND FLOOR PLAN @ 1/4"-1'-0"

ENCLOSED AREA 3206 SF

Proposed Site Plan

Charlotte Senior Center

Entry Plan 2

1/4"=1'-0" 4-1-15

VERMONT INTEGRATED ARCHITECTURE, PC

- New

SITTING ROOM

NEW DOOR

WOMEN'S

TOILET

MEN'S

EXP. PANTRY

MARY

HOST

PAT

COATS

VESTIBULE

COVERED ENTRY

7'-6"

7'-6"

7'-6"

1'-0"

1'-0"