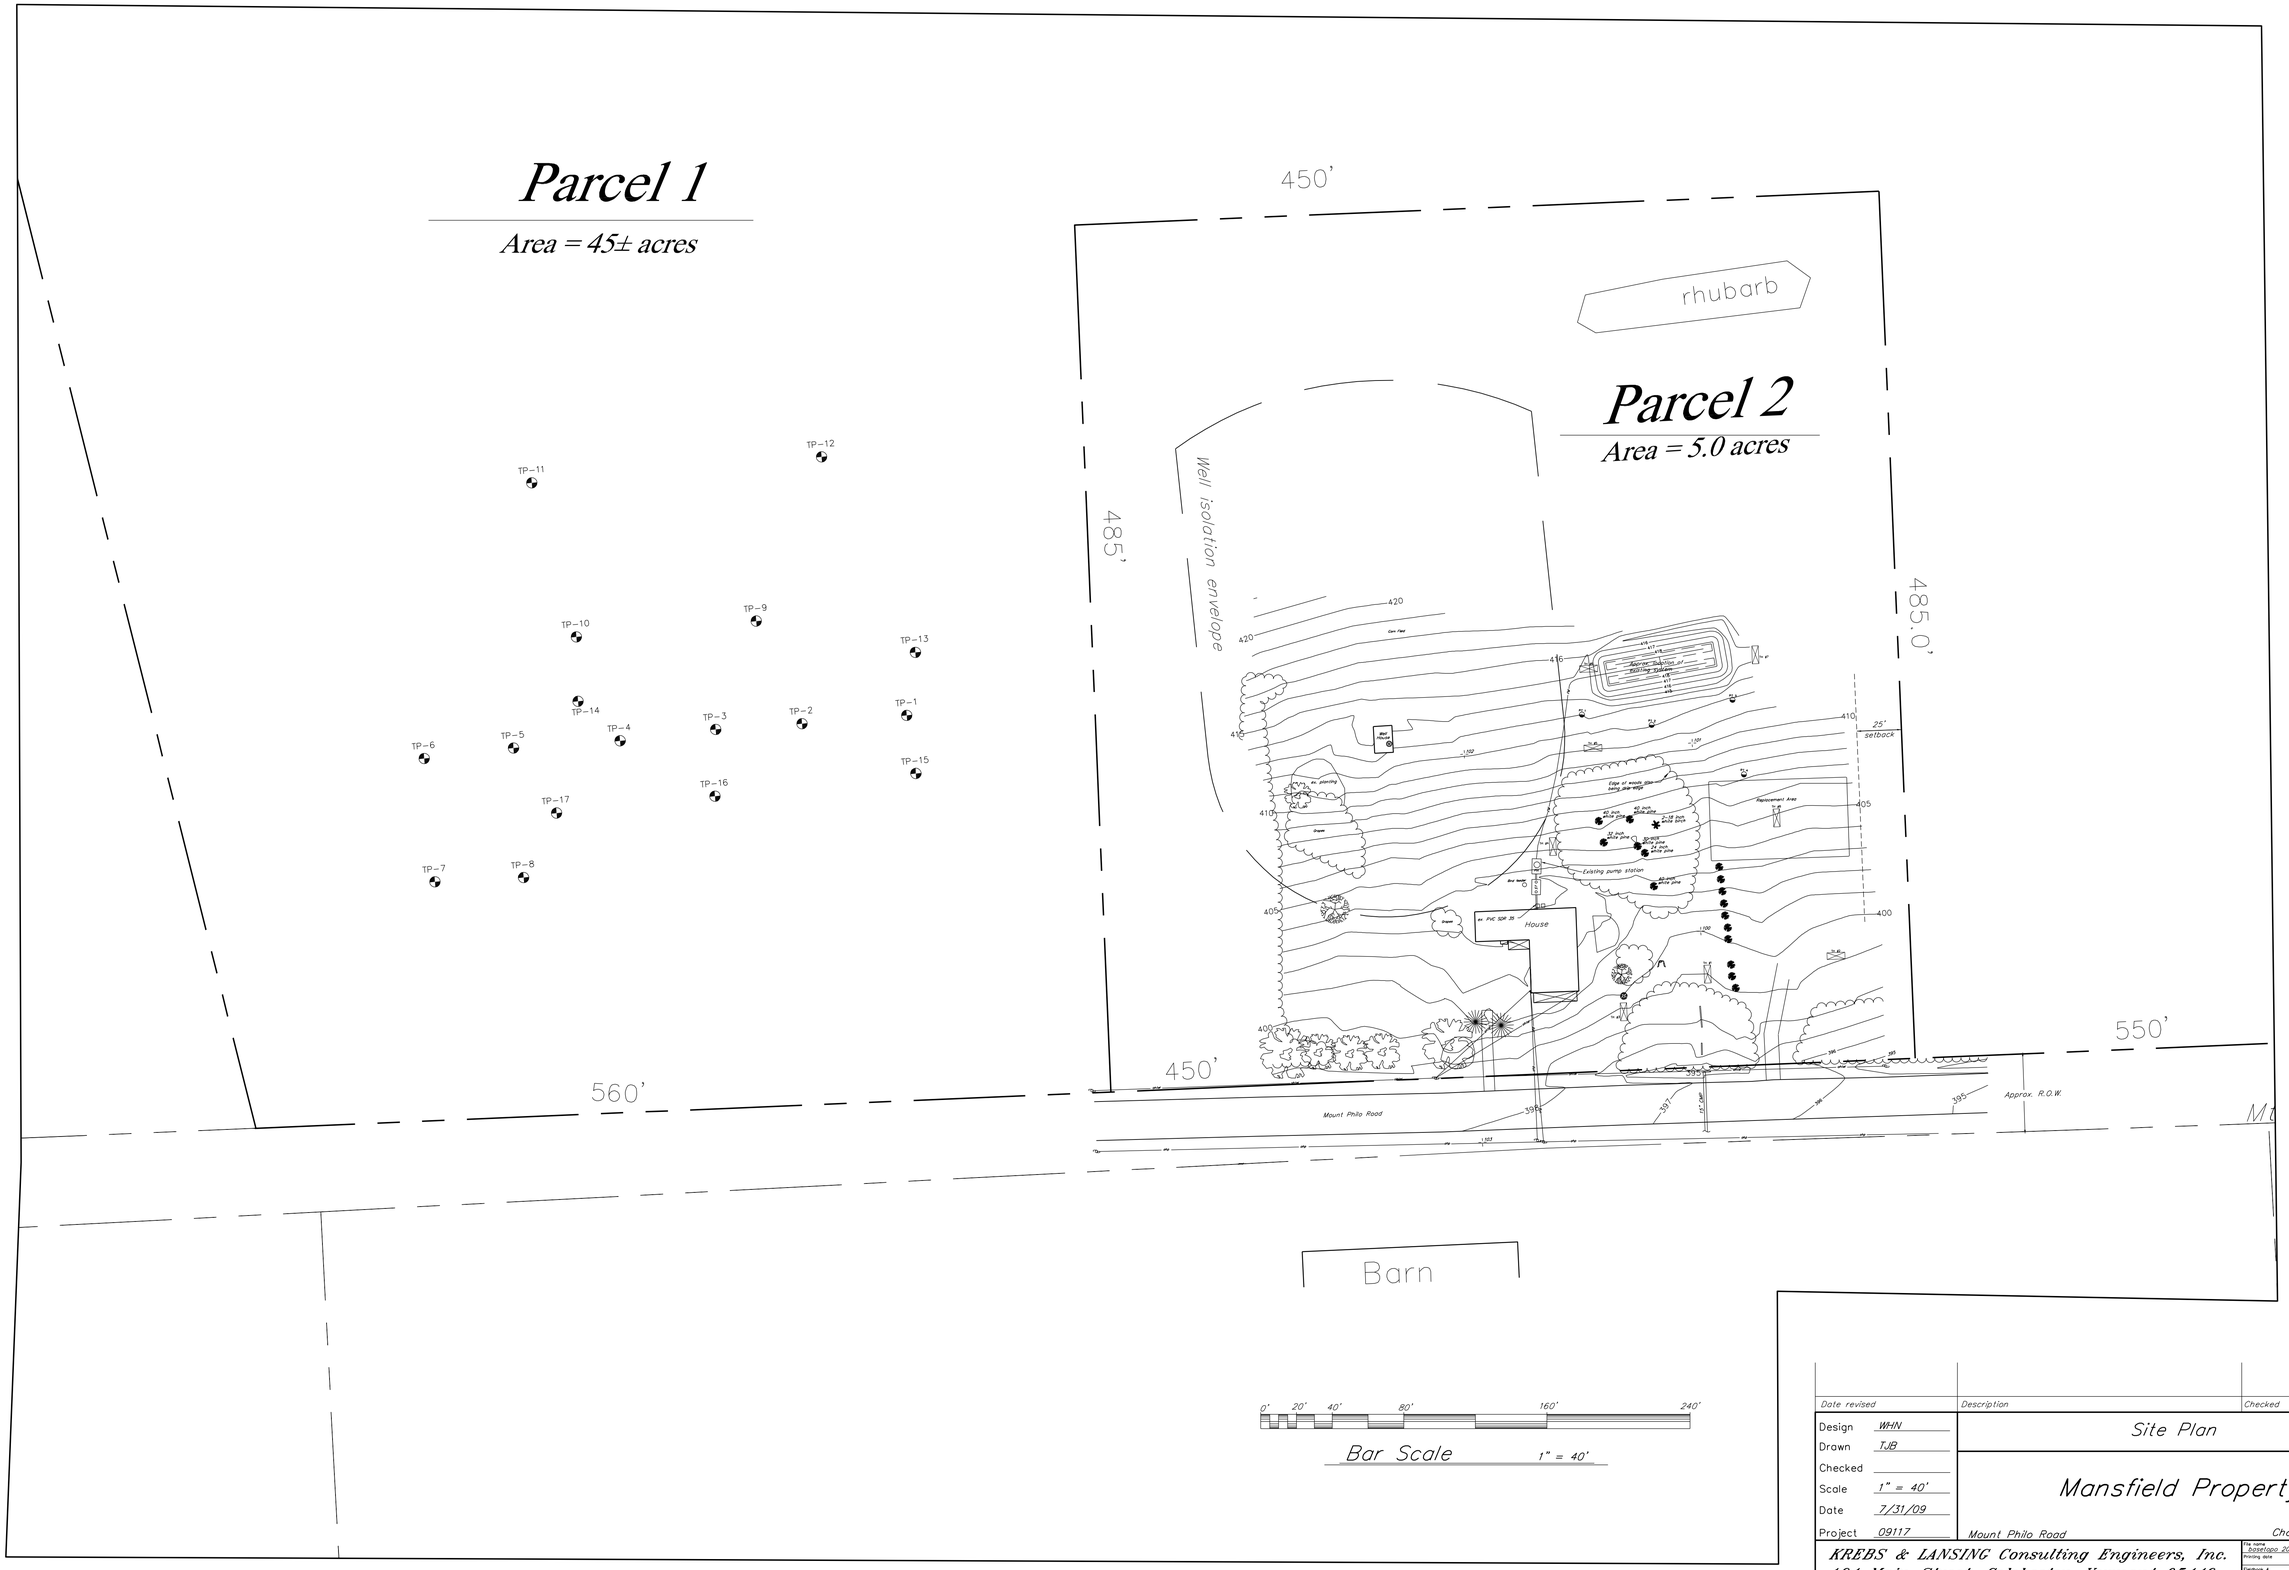

Date revised	Description	Checked	Date

Design	WHN
Drawn	TJB
Checked	
Scale	1" = 40'
Date	7/31/09
Project	09117

Site Plan

Mansfield Property

Mount Philo Road Charlotte, Vermont

KREBS & LANSING Consulting Engineers, Inc.
164 Main Street, Colchester, Vermont 05446

File name basetopo 2009.dwg
Printing date
Fieldbook #

SP-1