LEGEND

100	EXISTING GROUND CONTOUR
W	EXISTING WATER LINE
S	EXISTING SANITARY SEWER
	EDGE OF LAKE ROAD
	EDGE OF GRAVEL DRIVE
	WELL ISOLATION ZONE
	SEPTIC ISOLATION ZONE
	EXISTING STONE WALL
	EXISTING PROPERTY LINE
	EXISTING TREELINE
	CONIFEROUS TREE
	IRON PIPE FOUND
	DECIDUOUS TREE
	TEMPORARY BENCHMARK
	UTILITY POLE
W	WELL - DRILLED

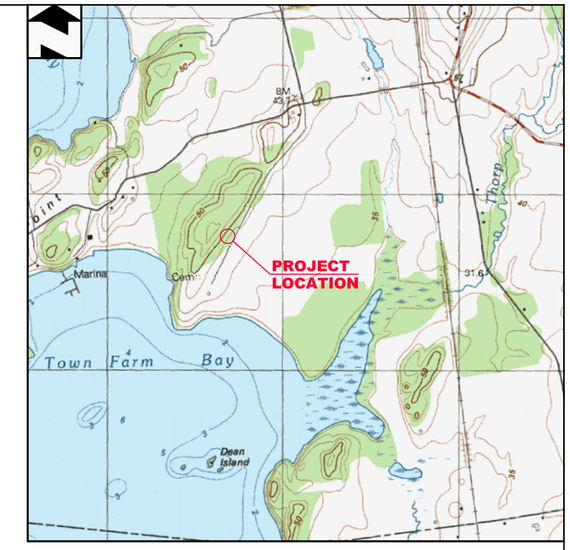

GENERAL LOCATION MAP

SCALE: 1"=2,000'±

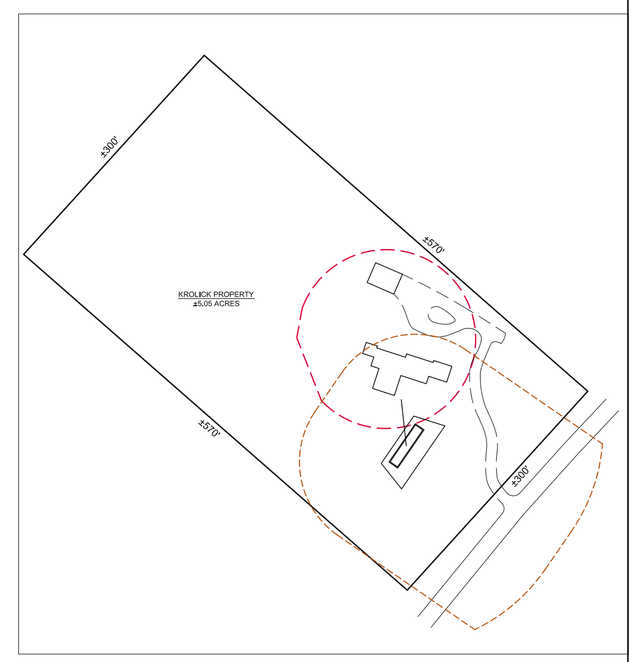

OVERALL PROPERTY DIMENTSIONS

SCALE: 1"=120'

GRAPHIC SCALE
(IN FEET)
30 0 15 30 60 120
(1"=30')

"I hereby certify that in the exercise of my reasonable professional judgment the design-related information submitted with this application is true and correct, and that the design included in this application for a permit complies with the Vermont Wastewater System and Potable Water Supply Rules and the Vermont Water Supply Rules."

Elias J. Erwin Date
Licensed Class B Designer #503

STATE OF VERMONT
ELIAS J. ERWIN
NO. 503-B
LICENSED DESIGNER

LINCOLN APPLIED GEOLOGY, INC.
Environmental Consultants
163 Revell Drive, Lincoln, Vermont 05443
(802) 453-4384 (802) 453-5399 (fax)
Web : www.lagvt.com E-Mail: lagvt@lagvt.com

Krolick Property

5402 Lake Road
Charlotte, Vermont

Site Plan with Proposed Replacement Wastewater Disposal System

LAG PROJECT #	12022
DATE:	April 10, 2012
SURVEYORS:	EE/TAM
DRAWN BY:	TAM
FIGURE #:	1