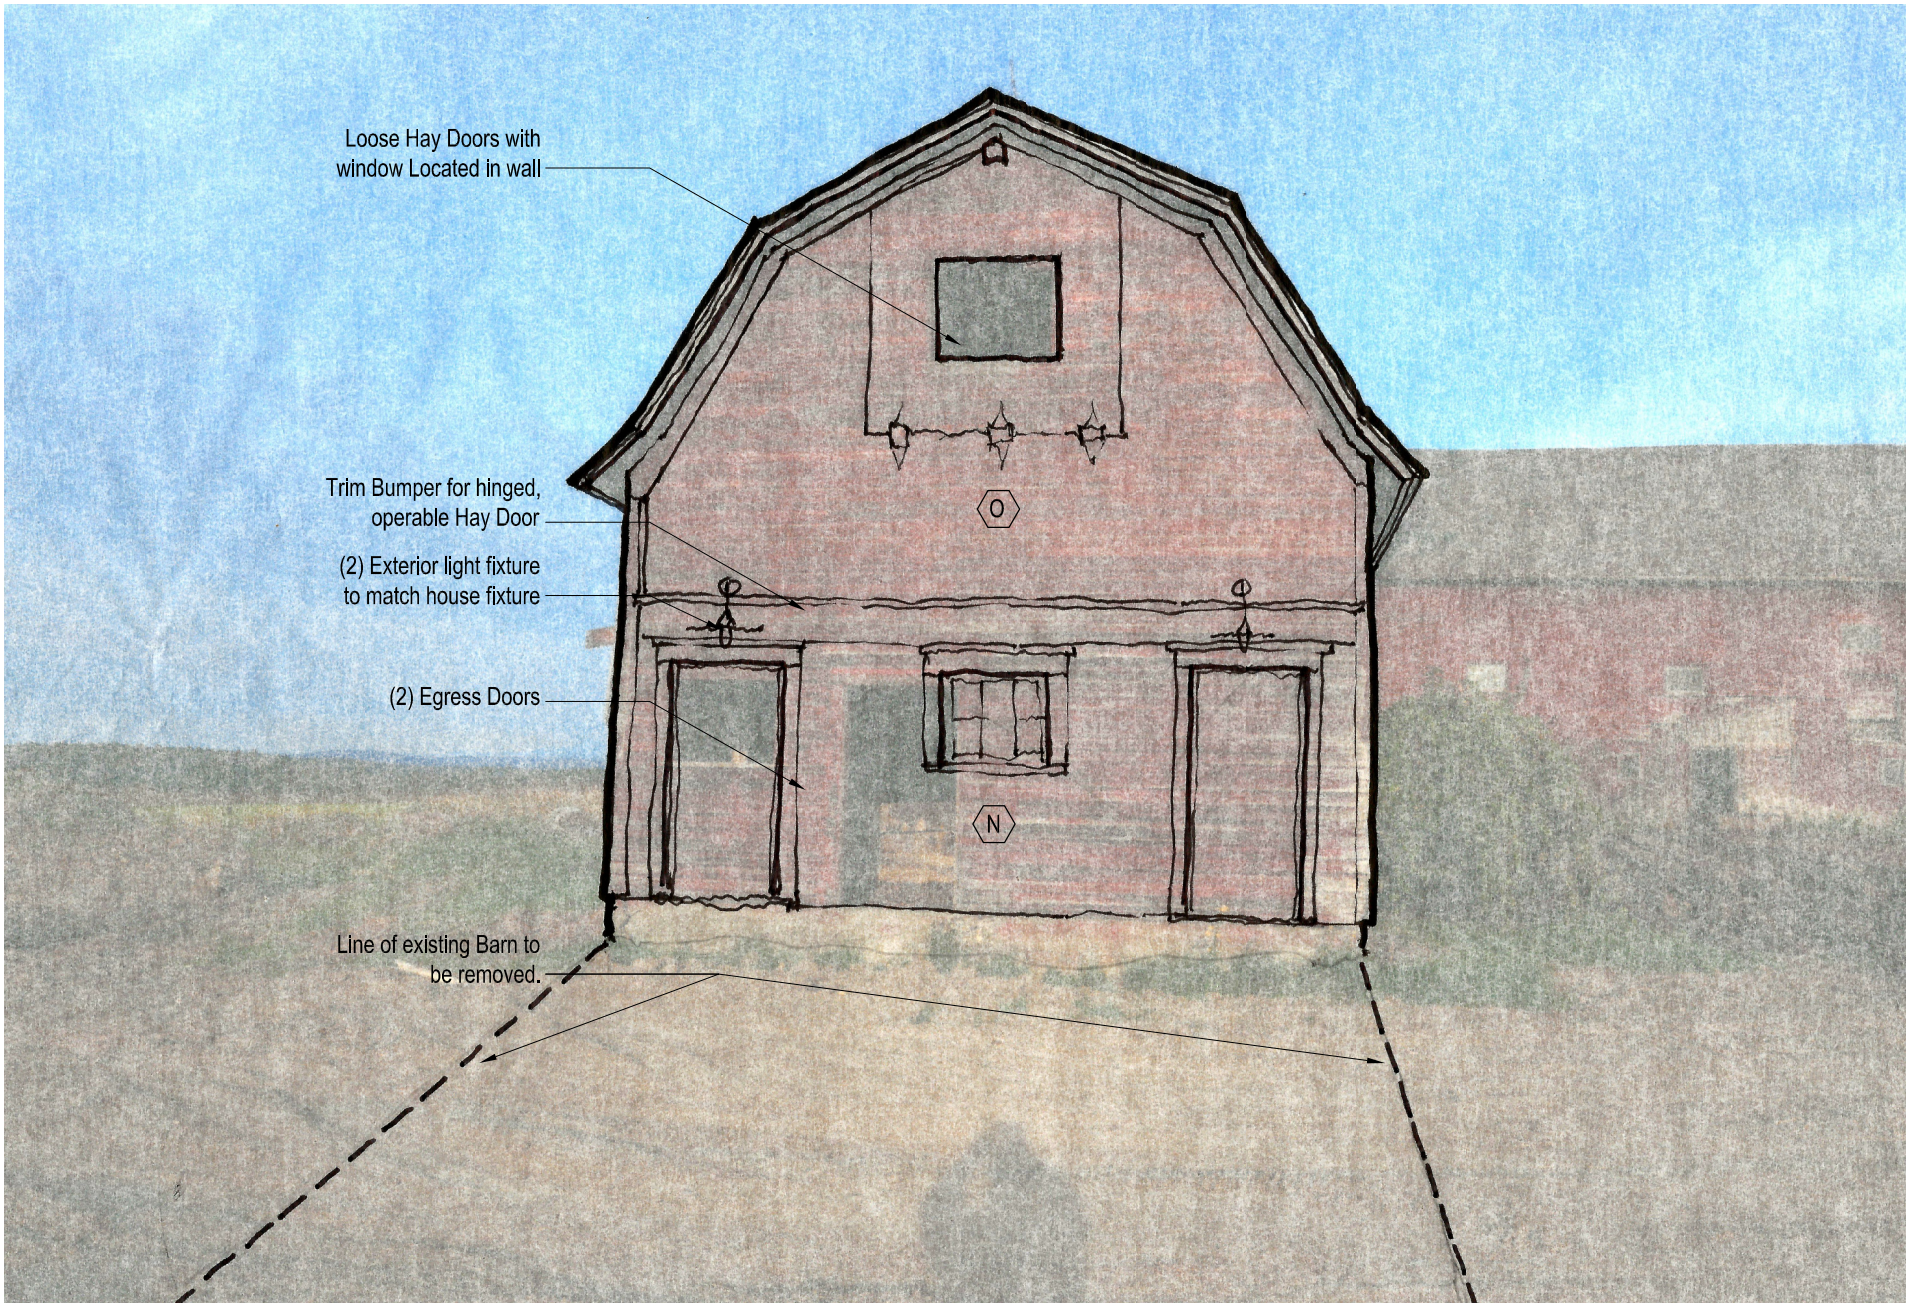

3 SK

Gambrel Barn West Elevation Sketch

Scale: NTS

Date: 11.05.14

STUDIO III architectes
W. www.studio3architecture.net