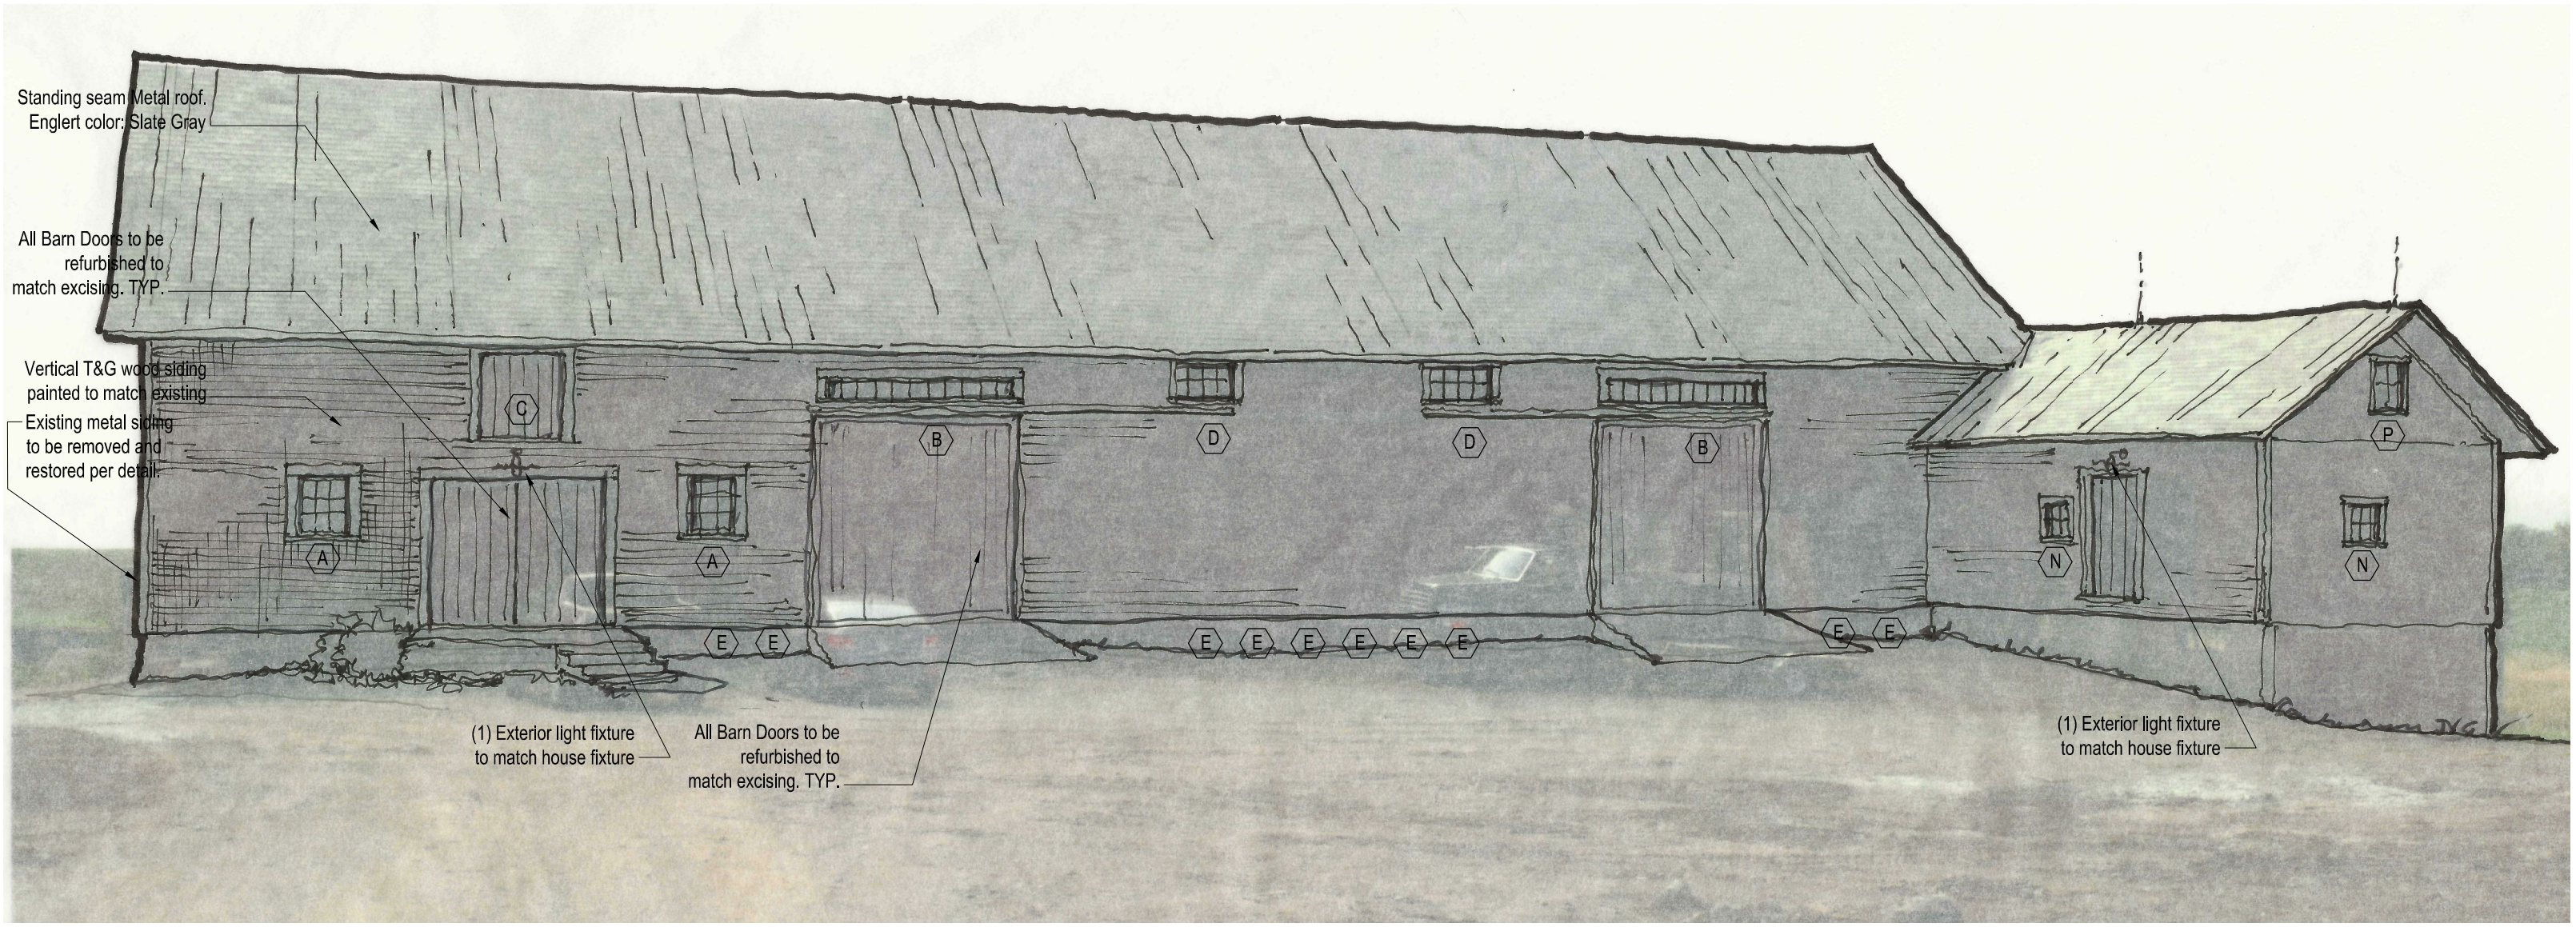

7 / SK — Barn East Elevation Sketch

Scale: NTS

Date: 11.05.14

STUDIO III architectes
W. www.studio3architecture.net