ROOF PLAN

3/16" = 1'-0"

1040 N SHORE RD
TONINO CAMP
1/17/17

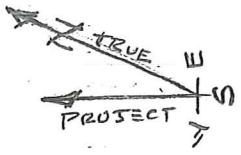

27'-6" ±

NEW DORMER

RIDGE

RIDGE

RIDGE

REVISED DORMER

EXISTING DORMER
SHOWN DASHED

TOKINO CAMP

1060 N. SHORE RD

1/17/17

SCALE: 3/16" = 1'-0"

FOUNDATIONS UNKNOWN

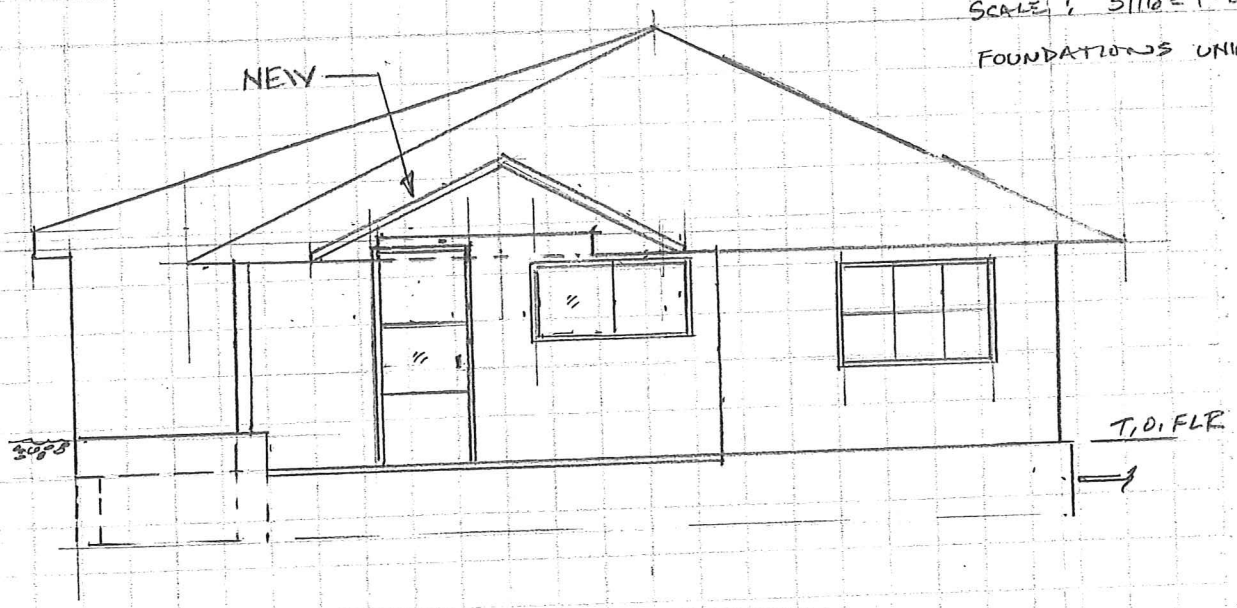

EAST ELEVATION

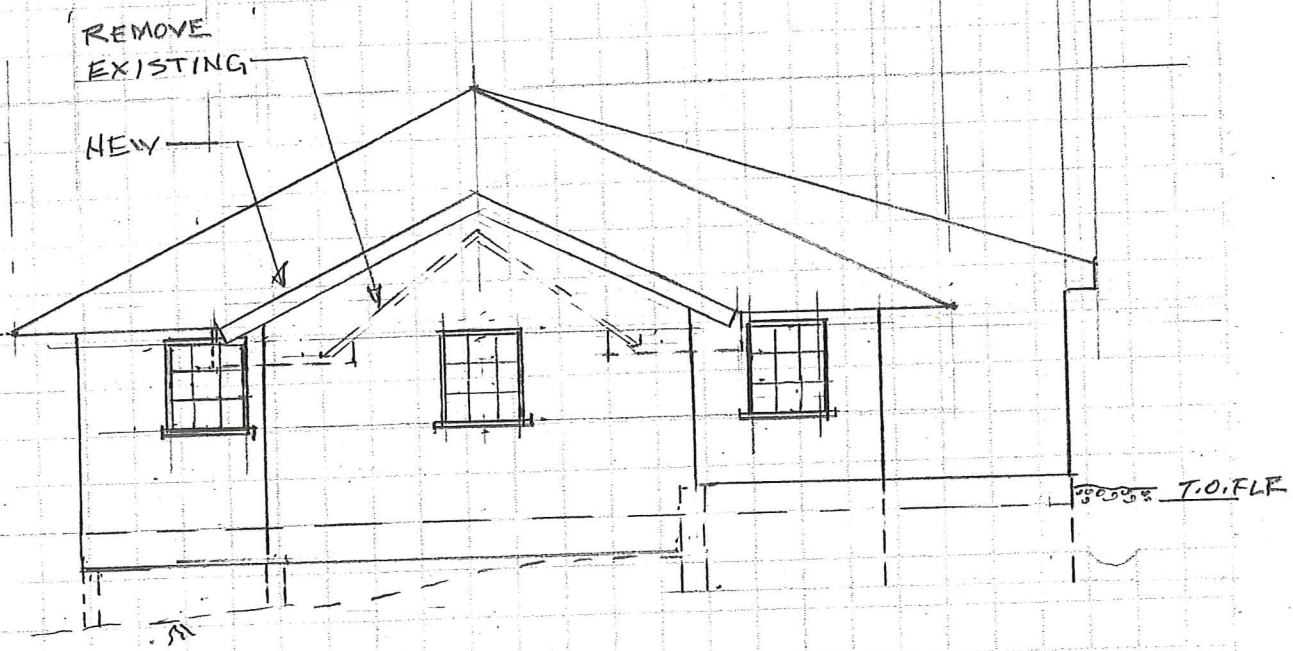

WEST ELEVATION

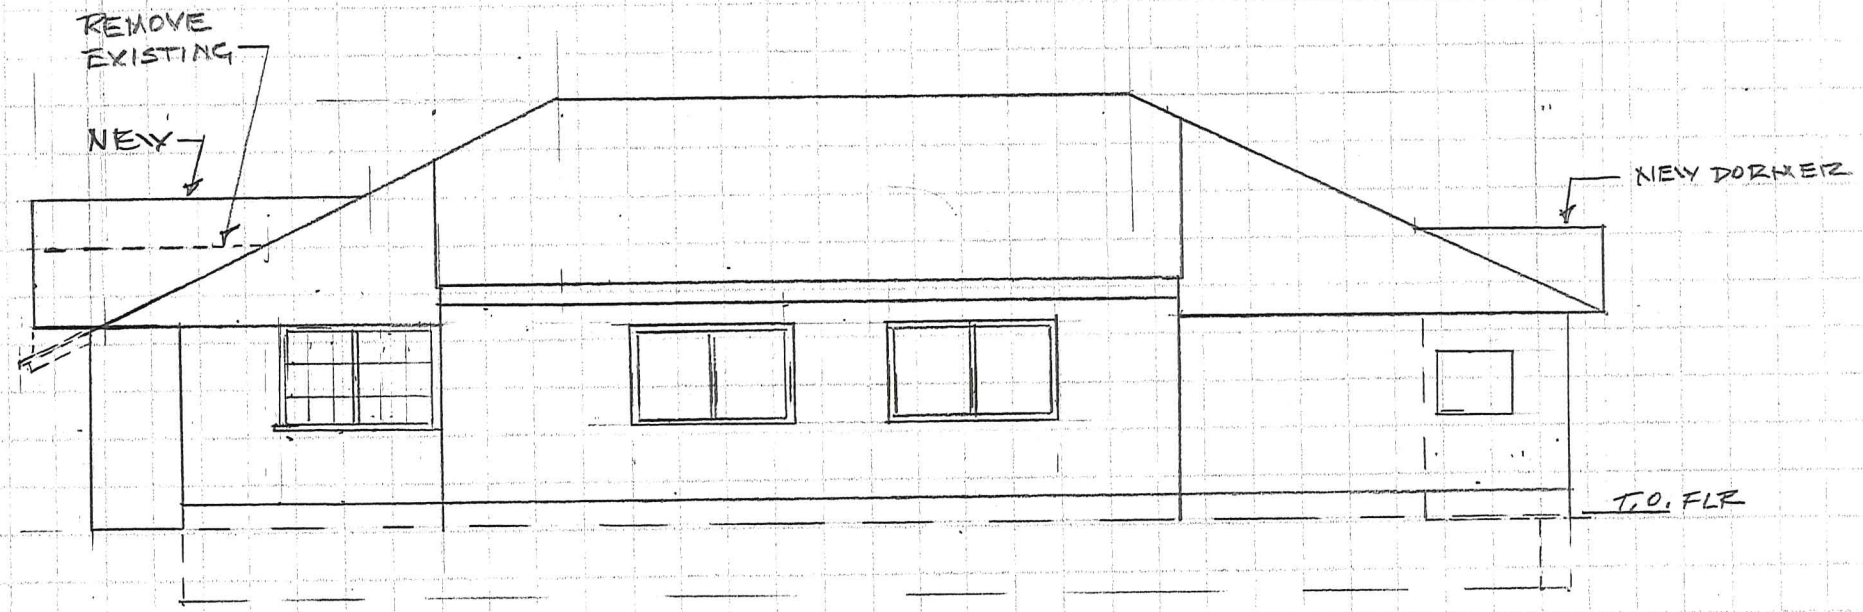

SOUTH ELEVATION

3/16" = 1'-0"

FOUNDATIONS UNKNOWN

TOMMY CAMP
1060 N SHORE DR
1/17/17

1060 N SHORE RD
TONINO CAMP

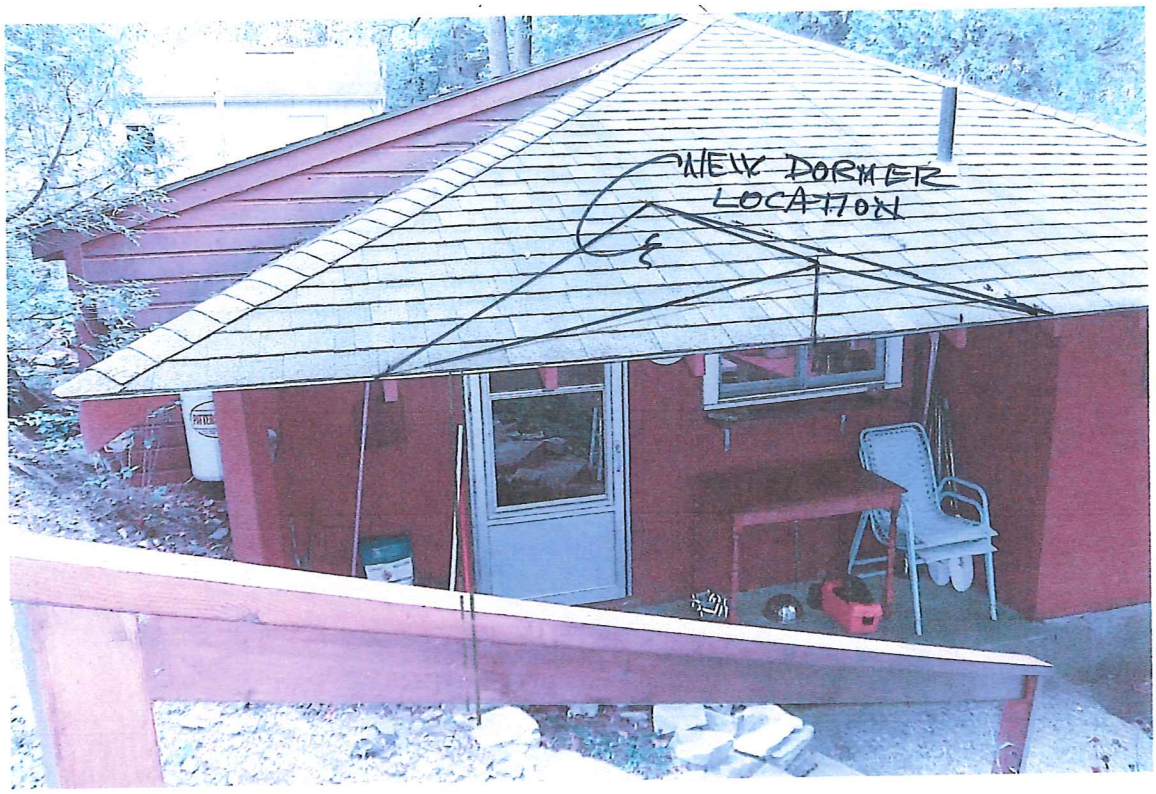

EAST VIEW

TONINO CAMP 1060 N. SHORE RD

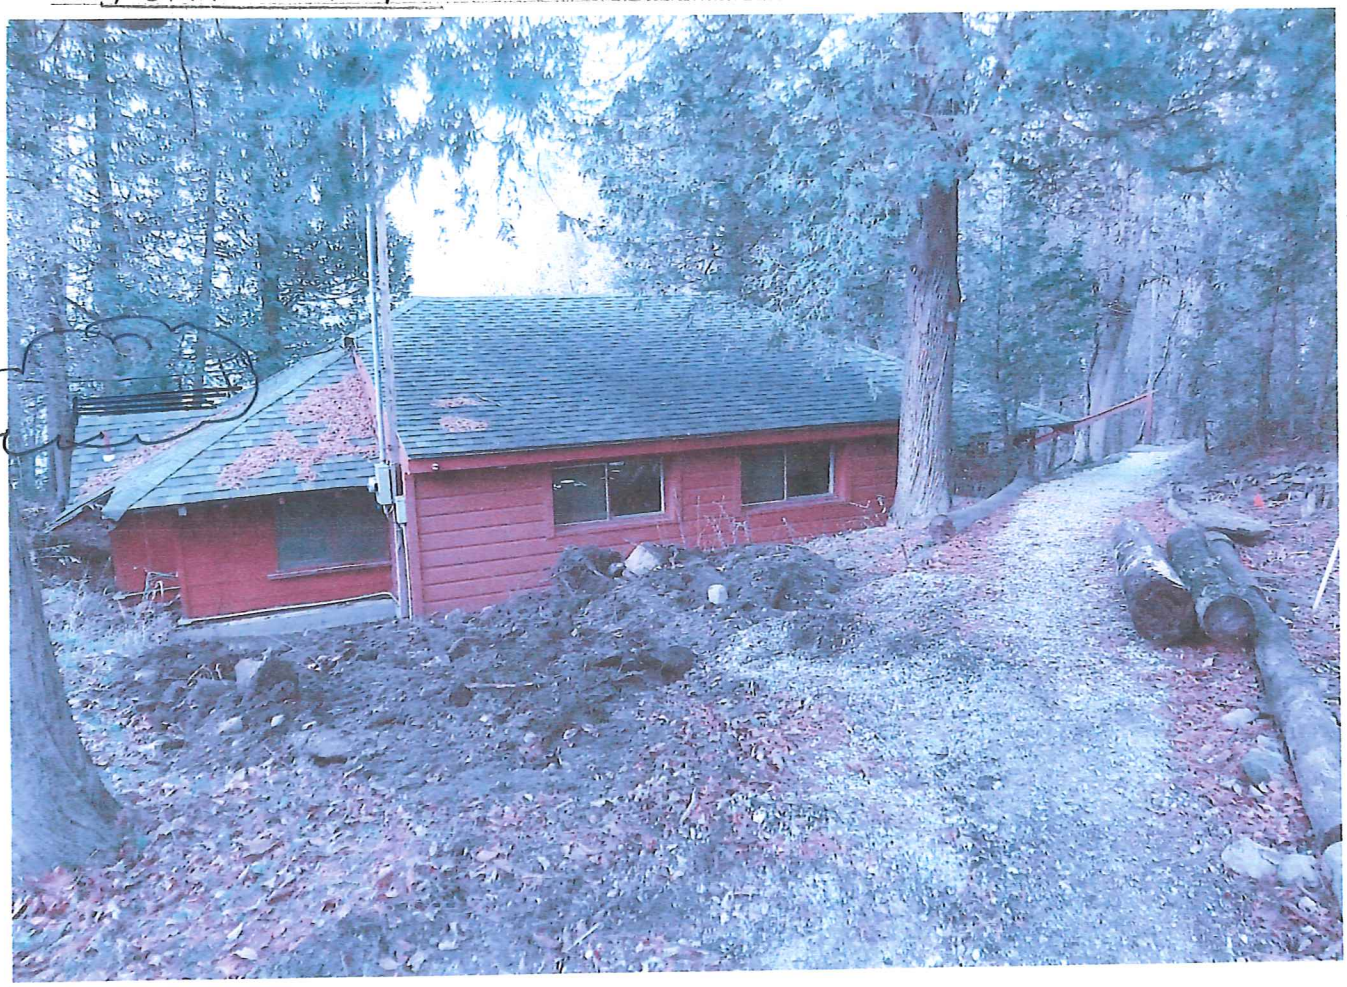

South VIEW

REVISED DORMER
RAISE HT ≈ 1'
ABOVE EXISTING.

1060 N SHORE RD
TONYNO CAMP
1/17/17

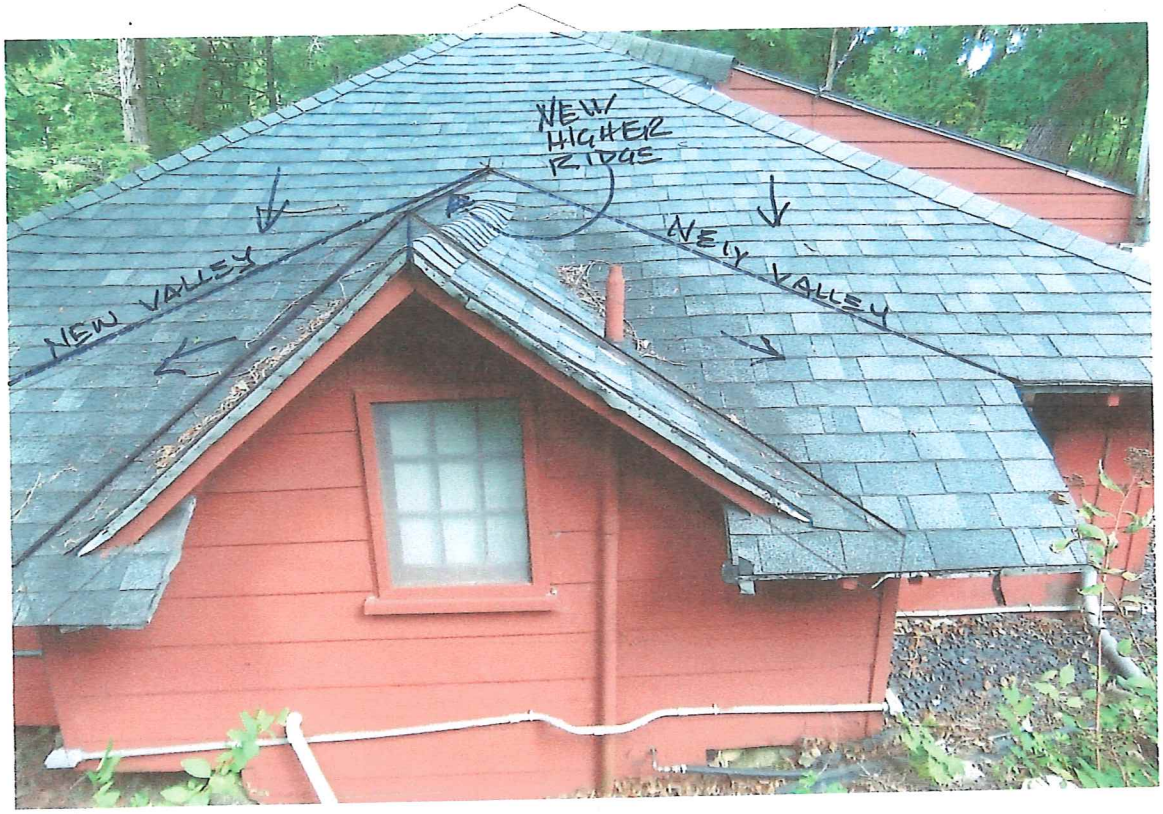

WEST VIEW

1060 N SHORE RD
TONINO CAMP

NORTH VIEW

NO CHANGE
FROM THIS VIEW POINT