UPPER OLD TOWN TRAIL ROAD

POOL HOUSE

POOL

EXISTING DRILLED BEDROCK WELL

200' WELL ISOLATION ZONE

DRIVEWAY

BENCHMARK IN TREE ELEVATION = 99.41'

GARAGE

100' WELL ISOLATION ZONE

WELL ISOLATION ZONE
THERE ARE NO WASTEWATER DISPOSAL SYSTEMS, ON-SITE OR OFF-SITE, WITHIN THIS ISOLATION ZONE

RESIDENCE

PUMP STATION:
INVERT ELEVATION = 92.20'
PUMP ELEVATION = 91.99'

100' SEPTIC ISOLATION ZONE

EXISTING FORCE MAIN

DISPOSAL AREA ISOLATION (OVERSHADOWING) ZONE
THERE ARE NO WATER SUPPLY WELLS, ON-SITE OR OFF-SITE, WITHIN THIS ISOLATION ZONE

100' SEPTIC ISOLATION ZONE

100' SEPTIC ISOLATION ZONE

REBUILT MOUND DISPOSAL SYSTEM

200' SEPTIC ISOLATION ZONE

90 88 86 84 82 80

N W E S

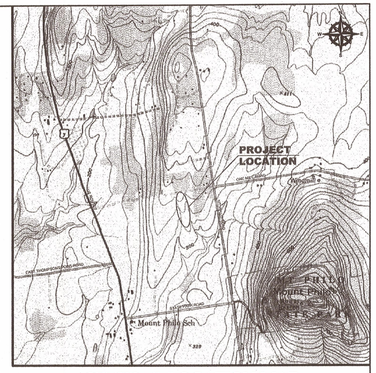

GENERAL LOCATION MAP

SCALE: 1"=2,000'±

LEGEND

99	EXISTING GROUND CONTOUR
WL	EXISTING WATER LINE
SL	EXISTING SANITARY SEWER
	EDGE OF GRAVEL ROAD
	EDGE OF GRAVEL DRIVE
	WELL ISOLATION ZONE
	SEPTIC ISOLATION ZONE
	EXISTING PROPERTY LINE
	DECIDUOUS TREE
	BENCHMARK IN TREE
W	WELL - DRILLED

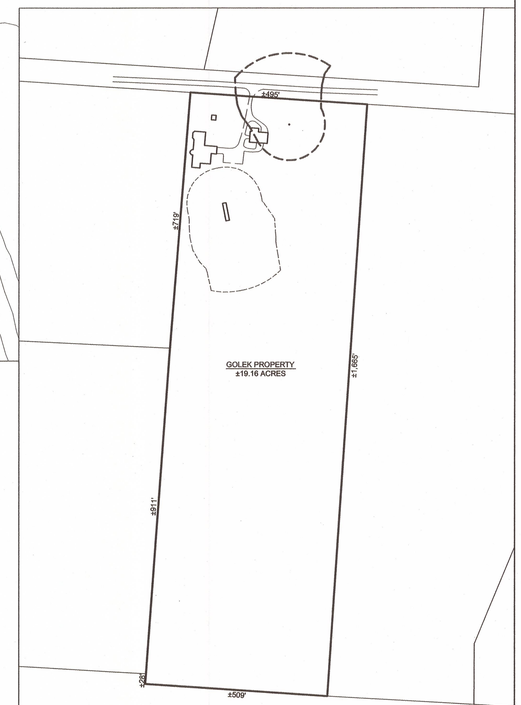

OVERALL PROPERTY DIMENSIONS

SCALE: 1"=200'

GRAPHIC SCALE
(IN FEET)
30 0 15 30 60 120
(1"=30')

THE CONTRACTOR SHALL NOTIFY "DIGSAFE" AT 1-888-DIG-SAFE PRIOR TO ANY EXCAVATION.

"I hereby certify that in the exercise of my reasonable professional judgment the design-related information submitted with this application is true and correct, and that the design included in this application for a permit complies with the Vermont Wastewater System and Potable Water Supply Rules and the Vermont Water Supply Rules."

Jeremy Revell
Licensed Class B Designer #611

5/8/16
Date

STATE OF VERMONT
JEREMY REVELL
NO. 611-B
LICENSED DESIGNER

LINCOLN APPLIED GEOLOGY, INC.
ENVIRONMENTAL CONSULTANTS
163 Revell Drive
(802) 453-4384
Web : www.lagvt.com
Lincoln, Vermont 05443
(802) 453-5309 (fax)
E-Mail: lagvt@lagvt.com

Golek Property

287 Upper Old Town Trail Road
Charlotte, Vermont

Existing Site Plan with Proposed Replacement Wastewater Disposal System

LAG PROJECT #	16009
DATE:	March 2016
SURVEYORS:	TAM/JR
DRAWN BY:	TAM
FIGURE:	1