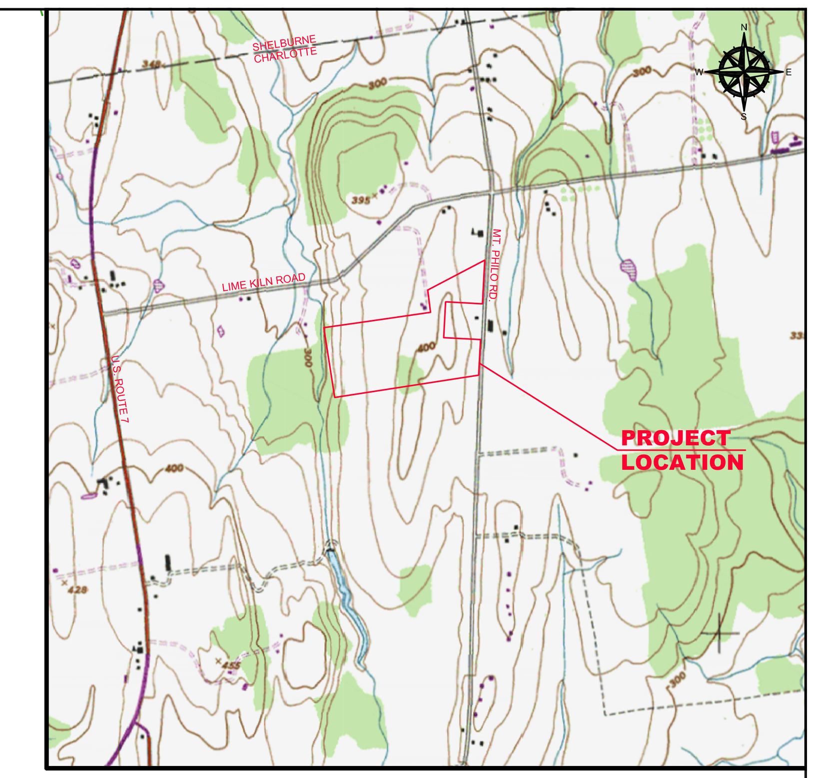

GENERAL LOCATION MAP

SCALE: 1"=2,000'±

LEGEND

100	EXISTING GROUND CONTOUR
WL	PROPOSED WATER LINE
SL	PROPOSED SANITARY SEWER
	EDGE OF PAVEMENT
	PROPOSED GRAVEL DRIVE
	WELL ISOLATION ZONE
	SEPTIC ISOLATION ZONE
	EXISTING PROPERTY LINE
	PROPOSED SUBDIVISION LINE
	EXISTING WETLANDS BOUNDARY
	TEMPORARY BENCHMARK
	UTILITY POLE
TP-1/P-1	TEST PIT/PERCOLATION TEST
	WELL - DRILLED

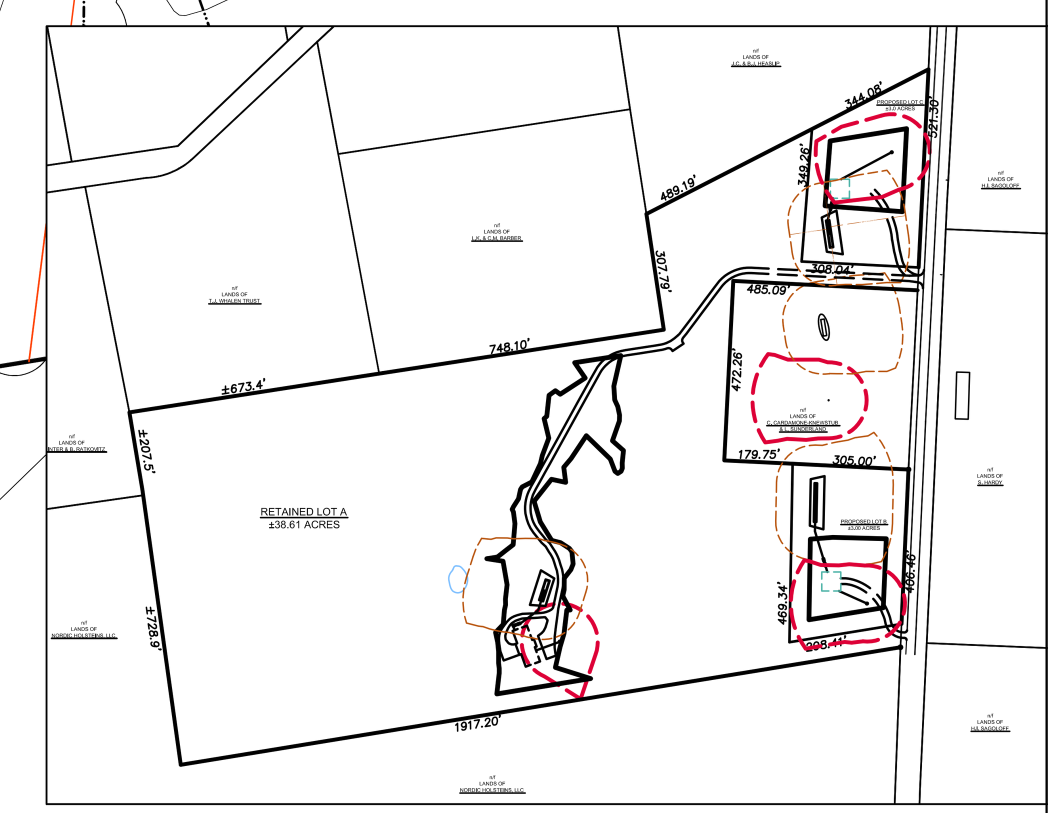

OVERALL PROPERTY DIMENSIONS

SCALE: 1"=400'

GRAPHIC SCALE
(IN FEET)
30 0 15 30 60 120
(1"=30')

THE CONTRACTOR SHALL NOTIFY "DIGSAFE" AT 1-888-DIG-SAFE PRIOR TO ANY EXCAVATION.

"I hereby certify that in the exercise of my reasonable professional judgment the design-related information submitted with this application is true and correct, and that the design included in this application for a permit complies with the Vermont Wastewater System and Potable Water Supply Rules and the Vermont Water Supply Rules."

7-31-18
Date

Stephen Revell, CPG
Licensed Class B Designer #178

AMERICAN INSTITUTE OF PROFESSIONAL GEOLOGISTS
CERTIFICATE NUMBER 6259
AIPG
STEPHEN REVELL
CERTIFIED PROFESSIONAL GEOLOGIST

LINCOLN APPLIED GEOLOGY, INC.
ENVIRONMENTAL CONSULTANTS
163 Revell Drive, Lincoln, Vermont 05443
(802) 453-4384 (802) 453-5399 (fax)
Web: www.lagvt.com E-Mail: lagvt@lagvt.com

Mansfield, et al Property
To be Conveyed to L. Selina Peyser
Mount Philo Road
Charlotte, Vermont

Blow-Ups
Proposed Lot A
Site Plan

LAG PROJECT #	17041
DATE:	July 31, 2018
SURVEYORS:	TAM/SK
DRAWN BY:	TAM
FIGURE:	2