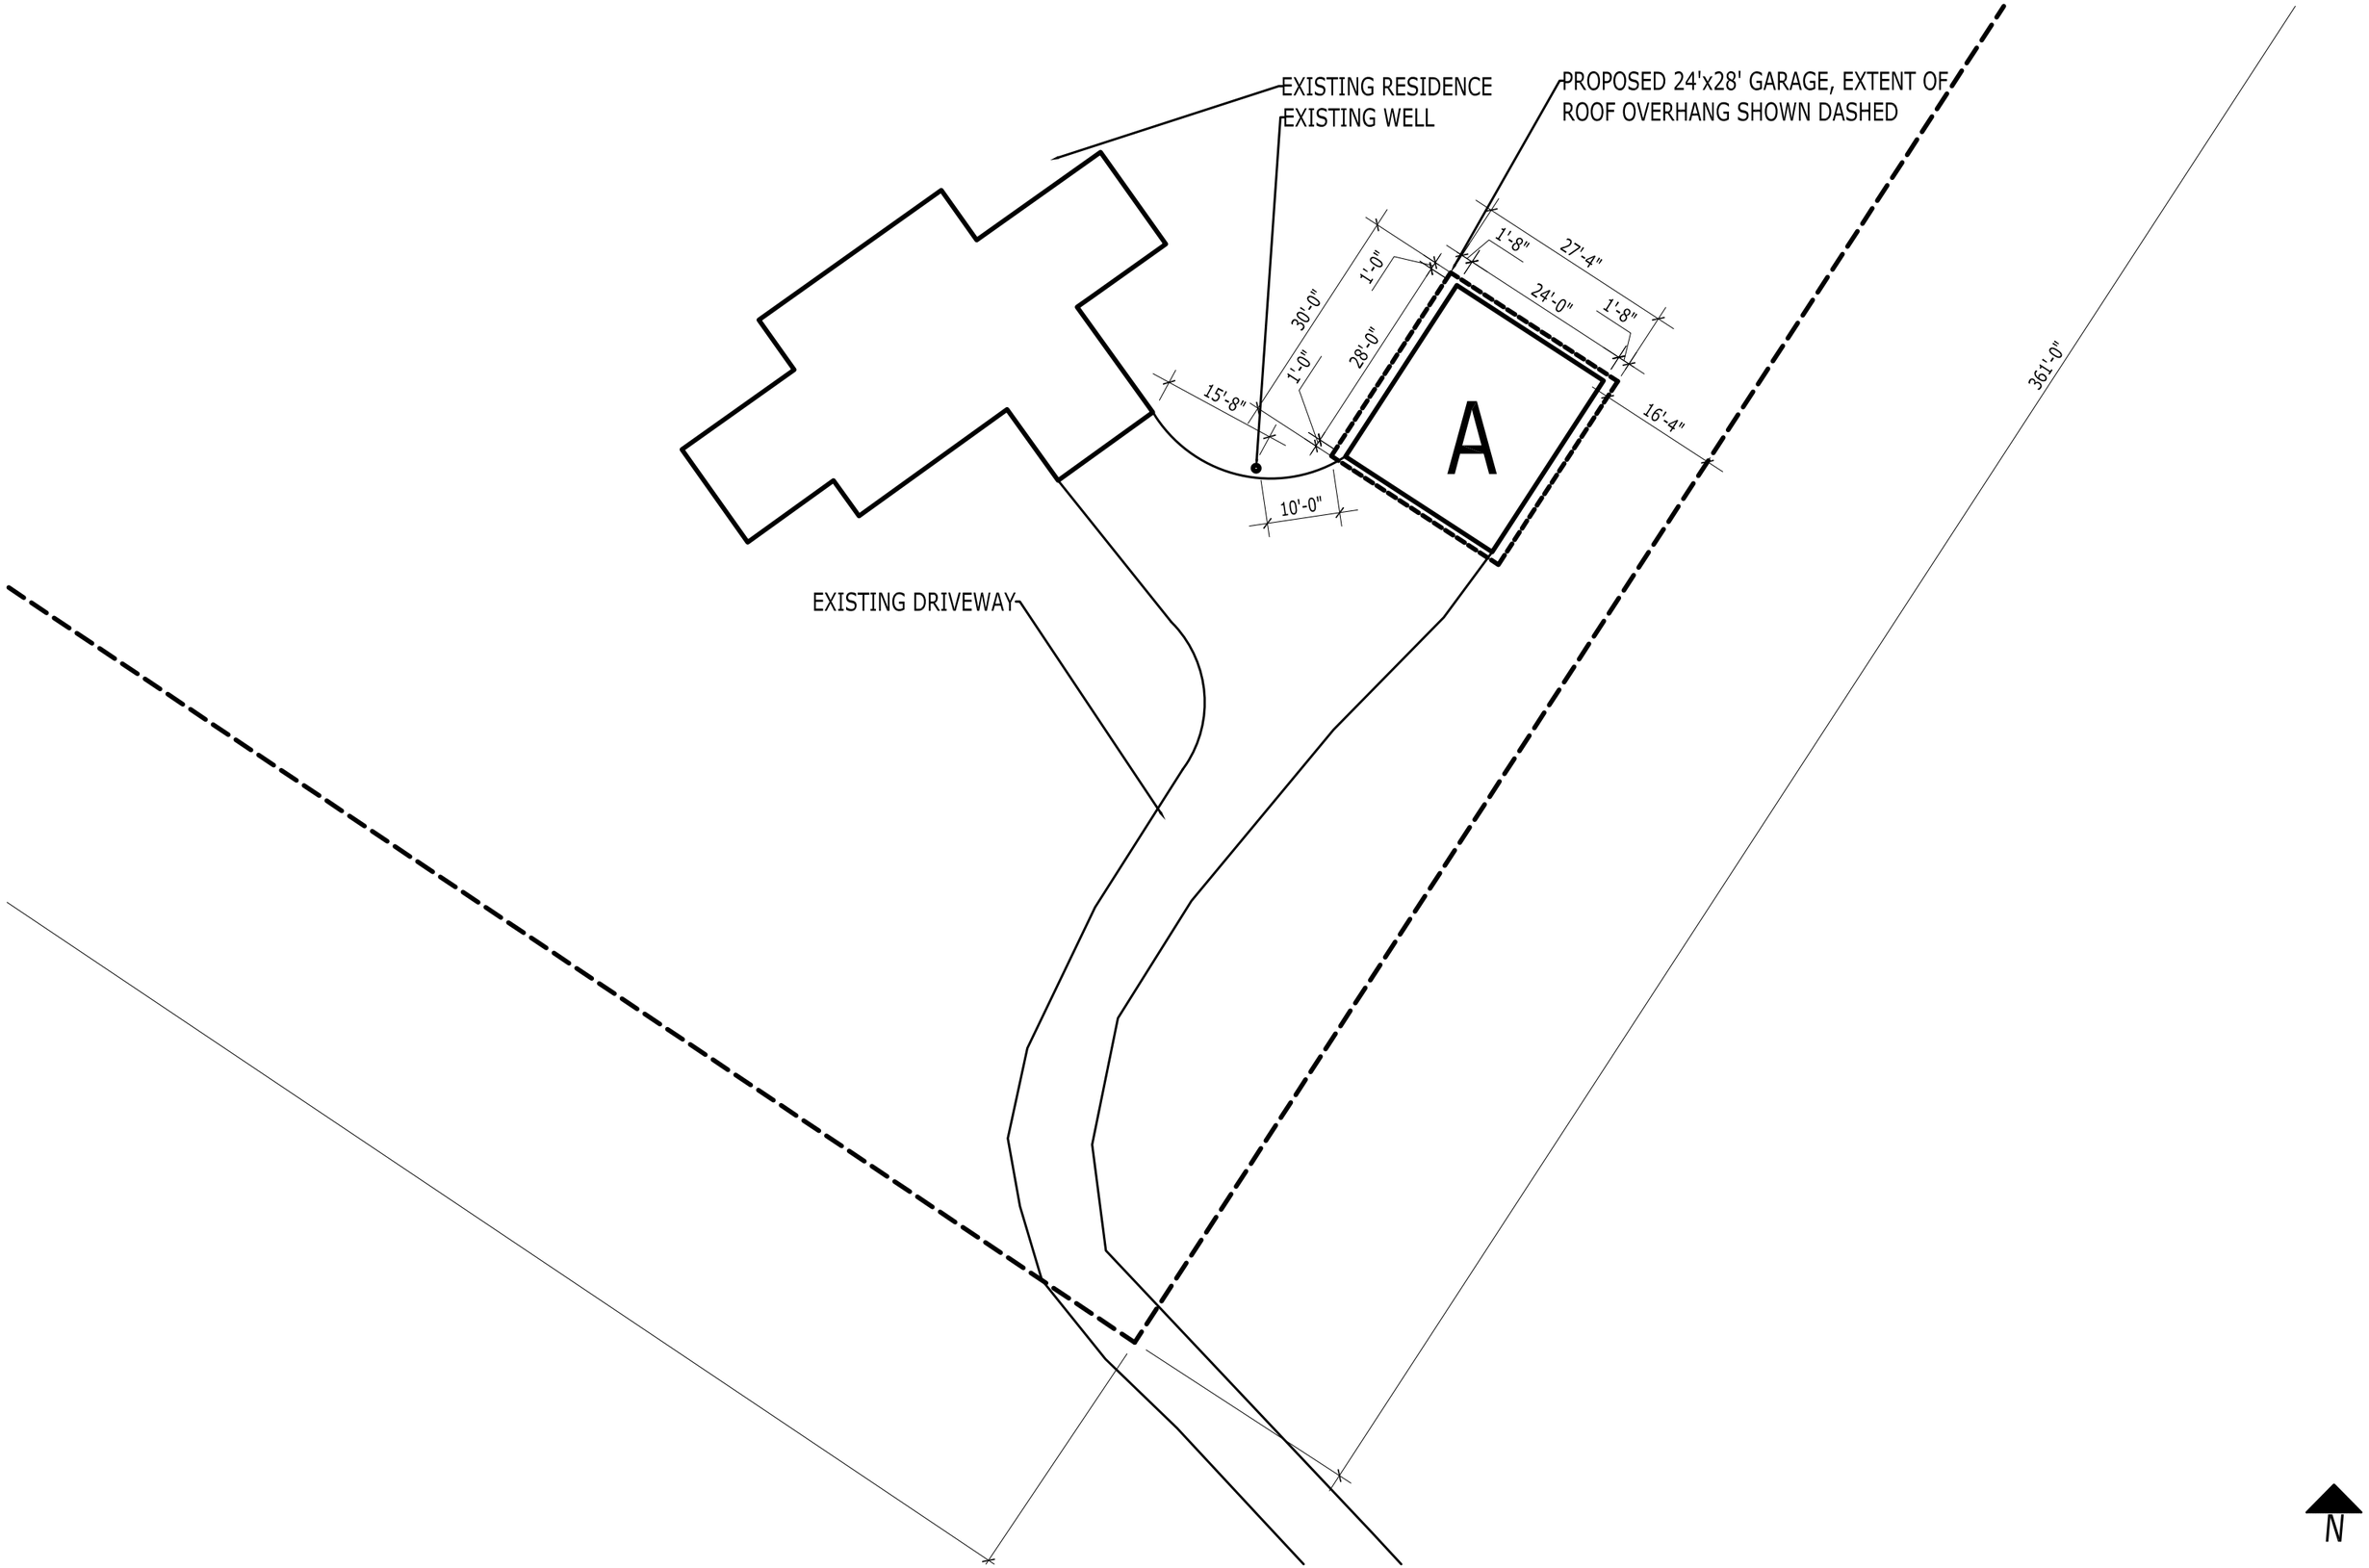

SKETCH SITE PLAN

BEAL RESIDENCE

1"=20'-0"