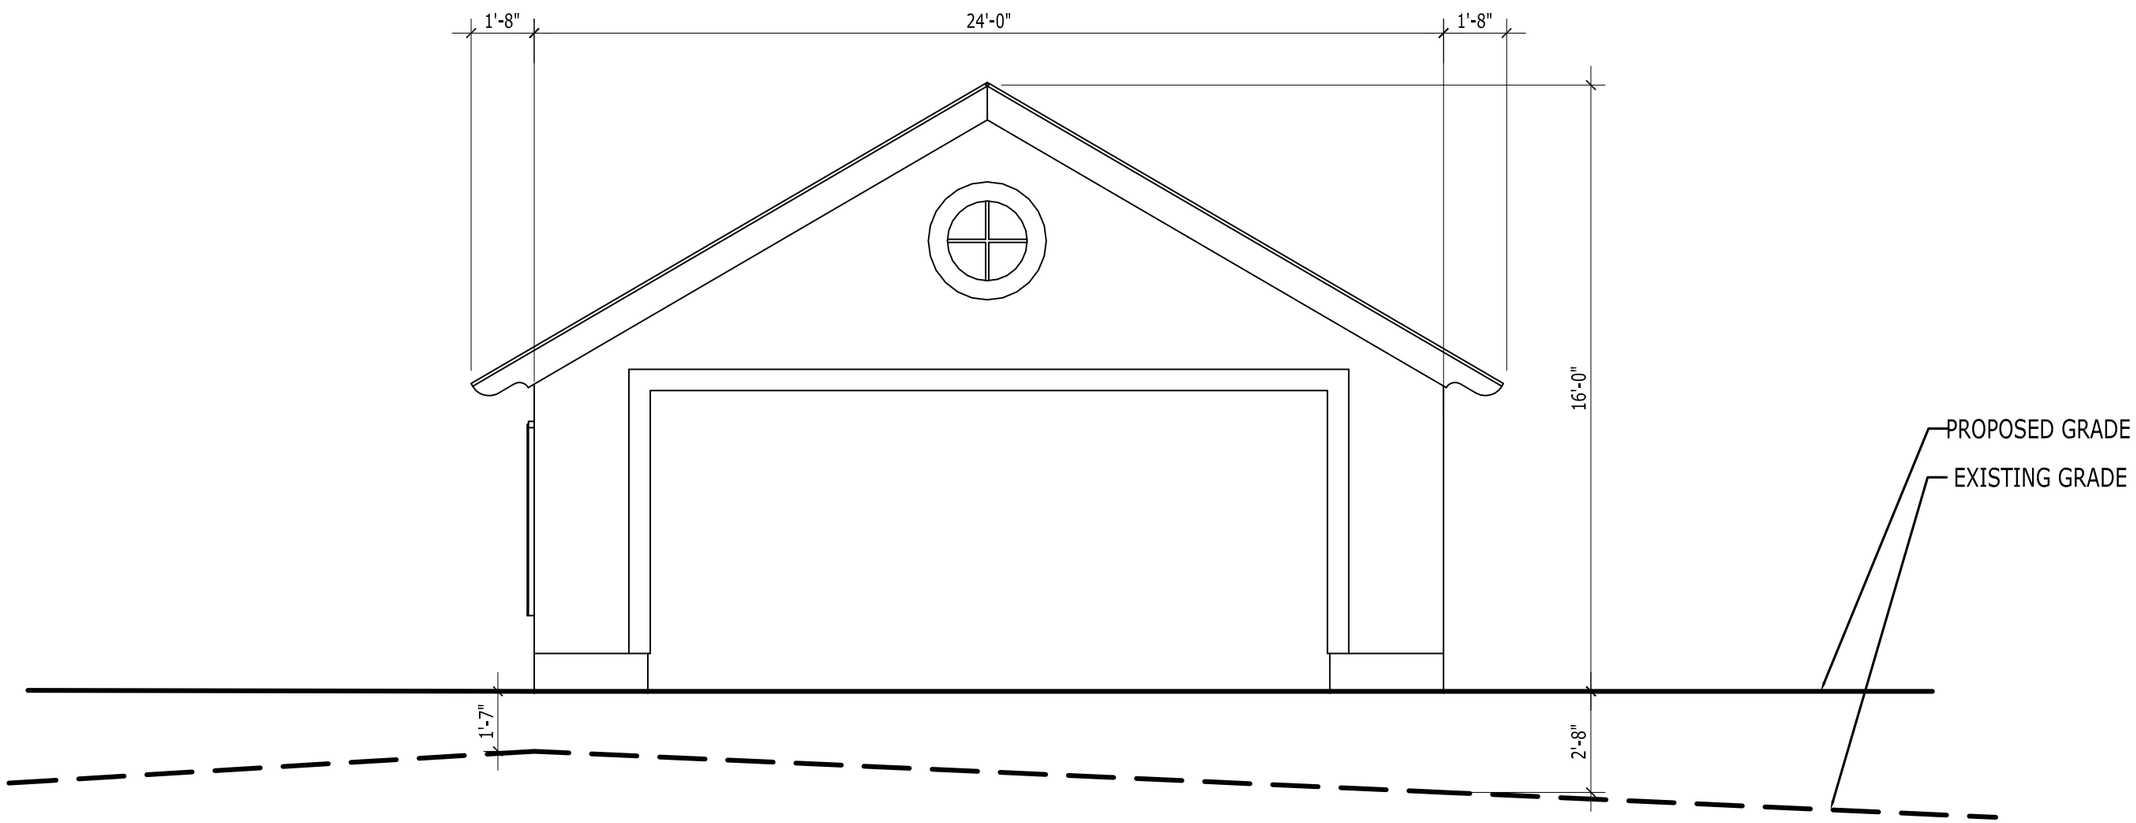

EXTERIOR ELEVATIONS

BEAL RESIDENCE

1/4"=1'-0"