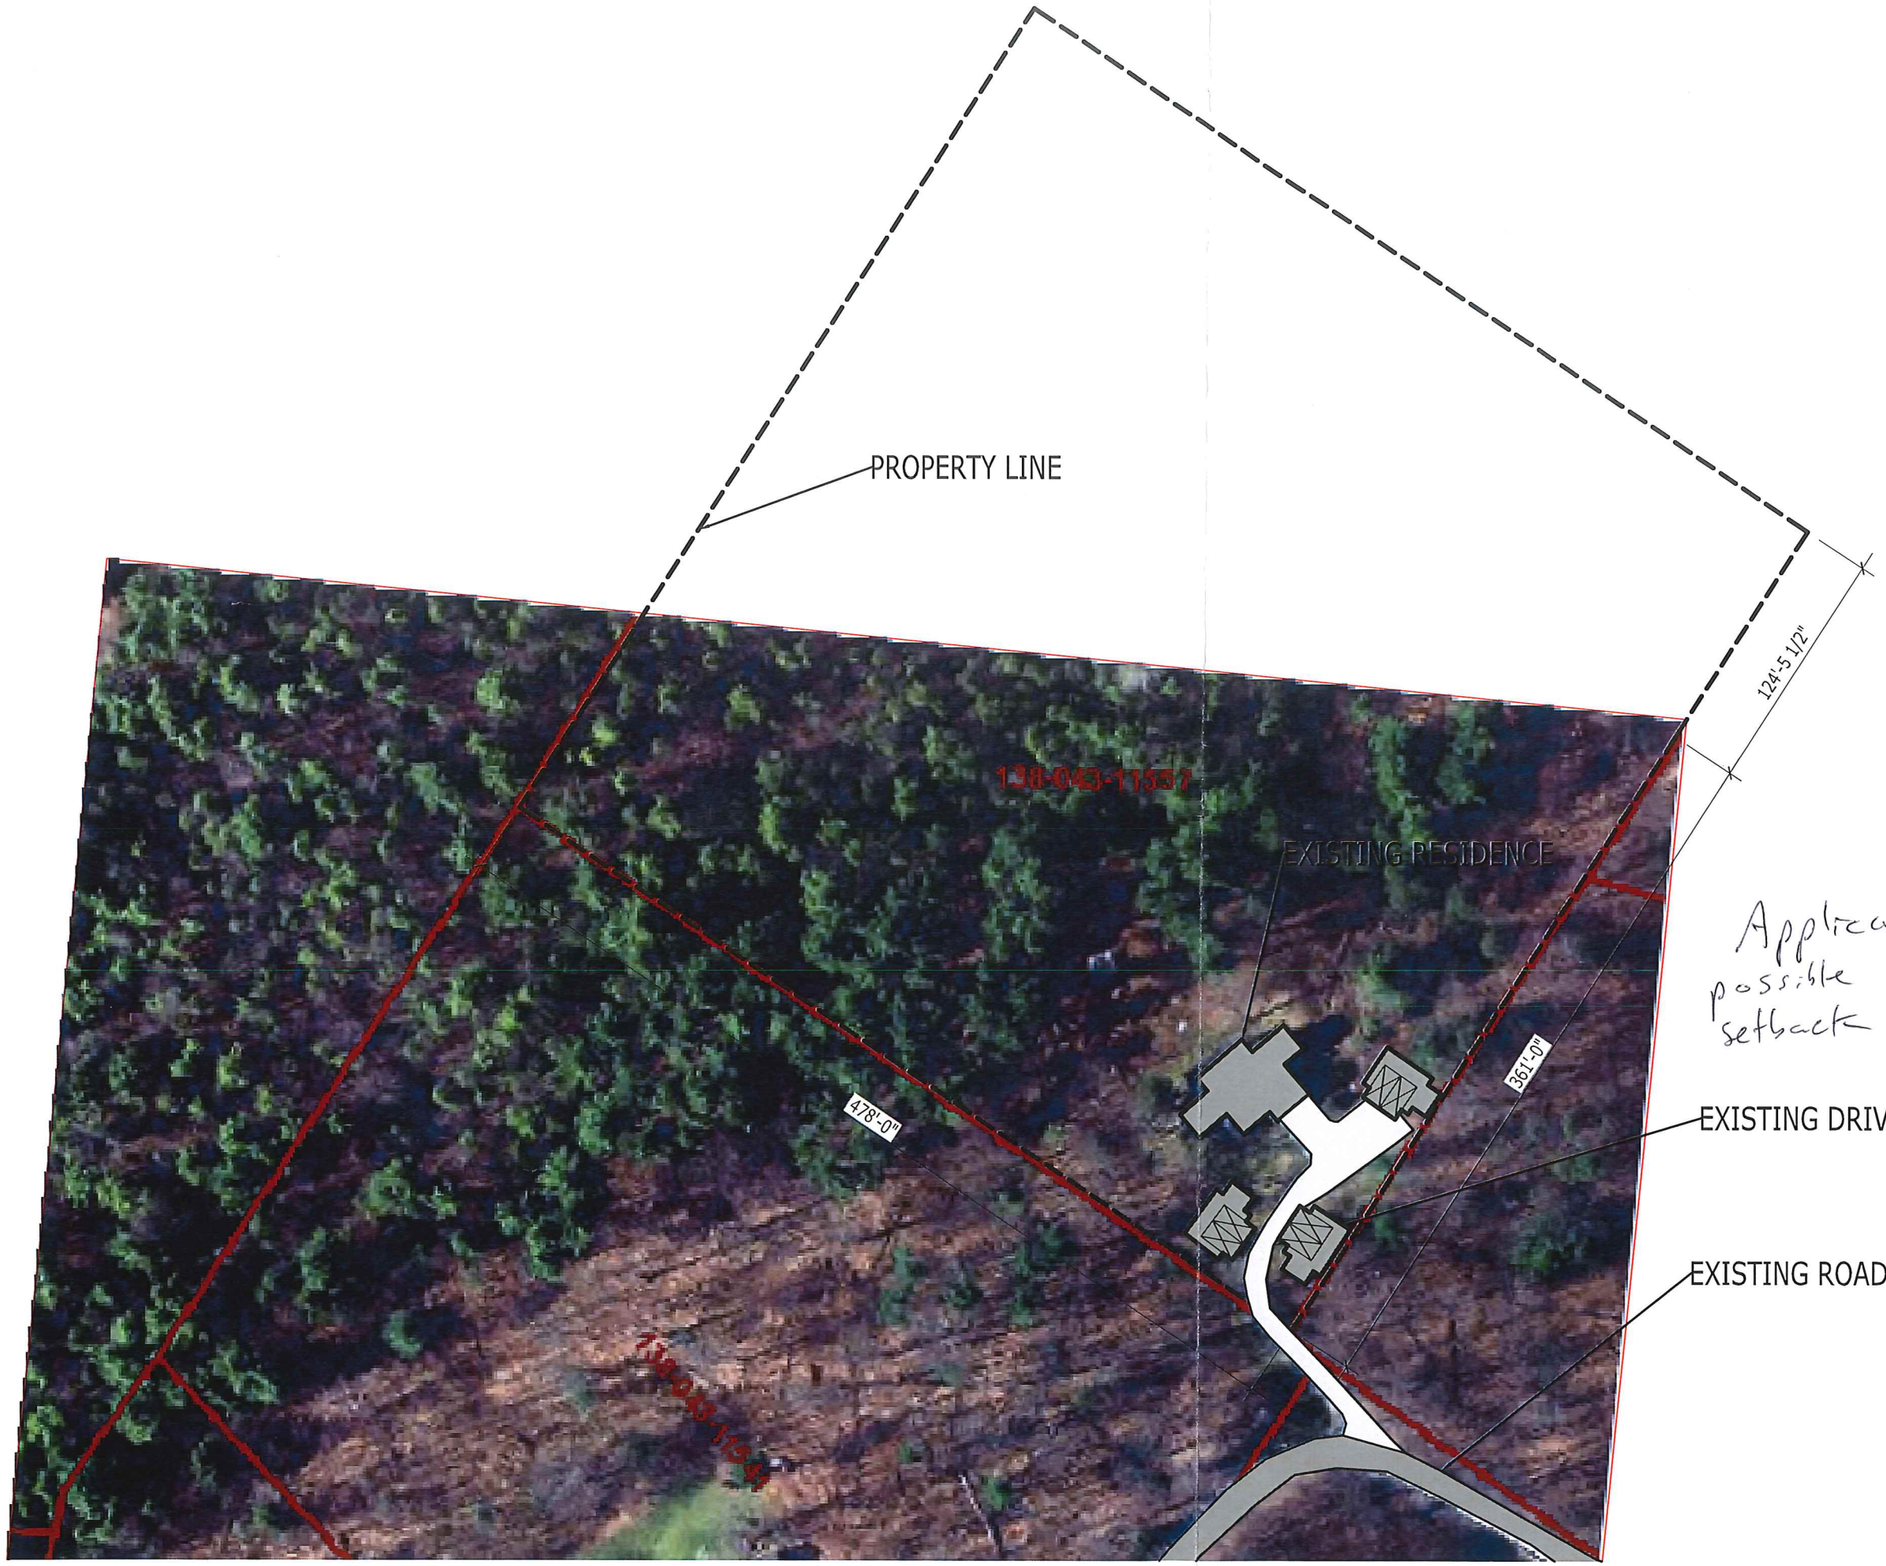

Applicant shows three possible options within setback.

N

SKETCH SITE PLAN

BEAL RESIDENCE

1"=75'-0"