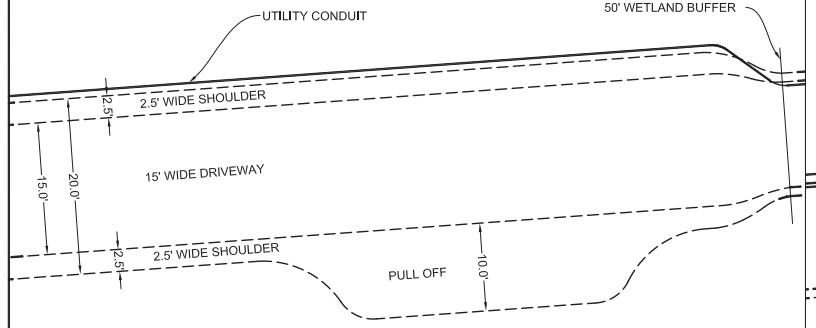

NOTE: 2.5' SHOULDERS TO BE COVERED IN TOP SOIL, SEEDED AND MULCHED

PROPOSED DRIVE WAY

SCALE: (1' = 10')

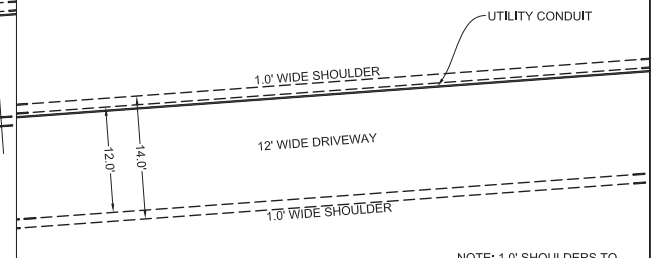

NOTE: 1.0' SHOULDERS TO BE COVERED IN TOP SOIL, SEEDED AND MULCHED

PROPOSED DRIVEWAY THROUGH WETLAND

SCALE: (1' = 10')

NOTE: THE INTENT OF THIS CULVERT IS TO PROVIDE A STABILIZED GRAVEL SURFACE FOR USE BY MIGRATING AMPHIBIANS.

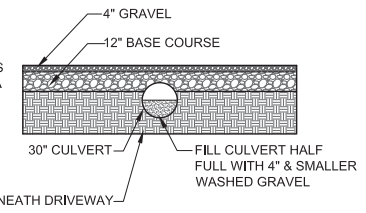

AQUATIC ORGANISM PASSAGE CULVERT DETAIL

NOT TO SCALE

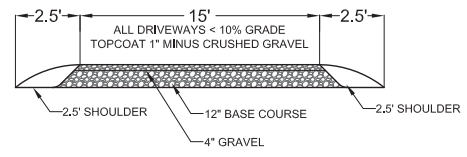

TYPICAL 15' DRIVEWAY CROSS SECTION

NOT TO SCALE

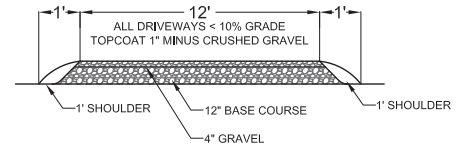

TYPICAL 12' DRIVEWAY CROSS SECTION

NOT TO SCALE

GENERAL LOCATION MAP
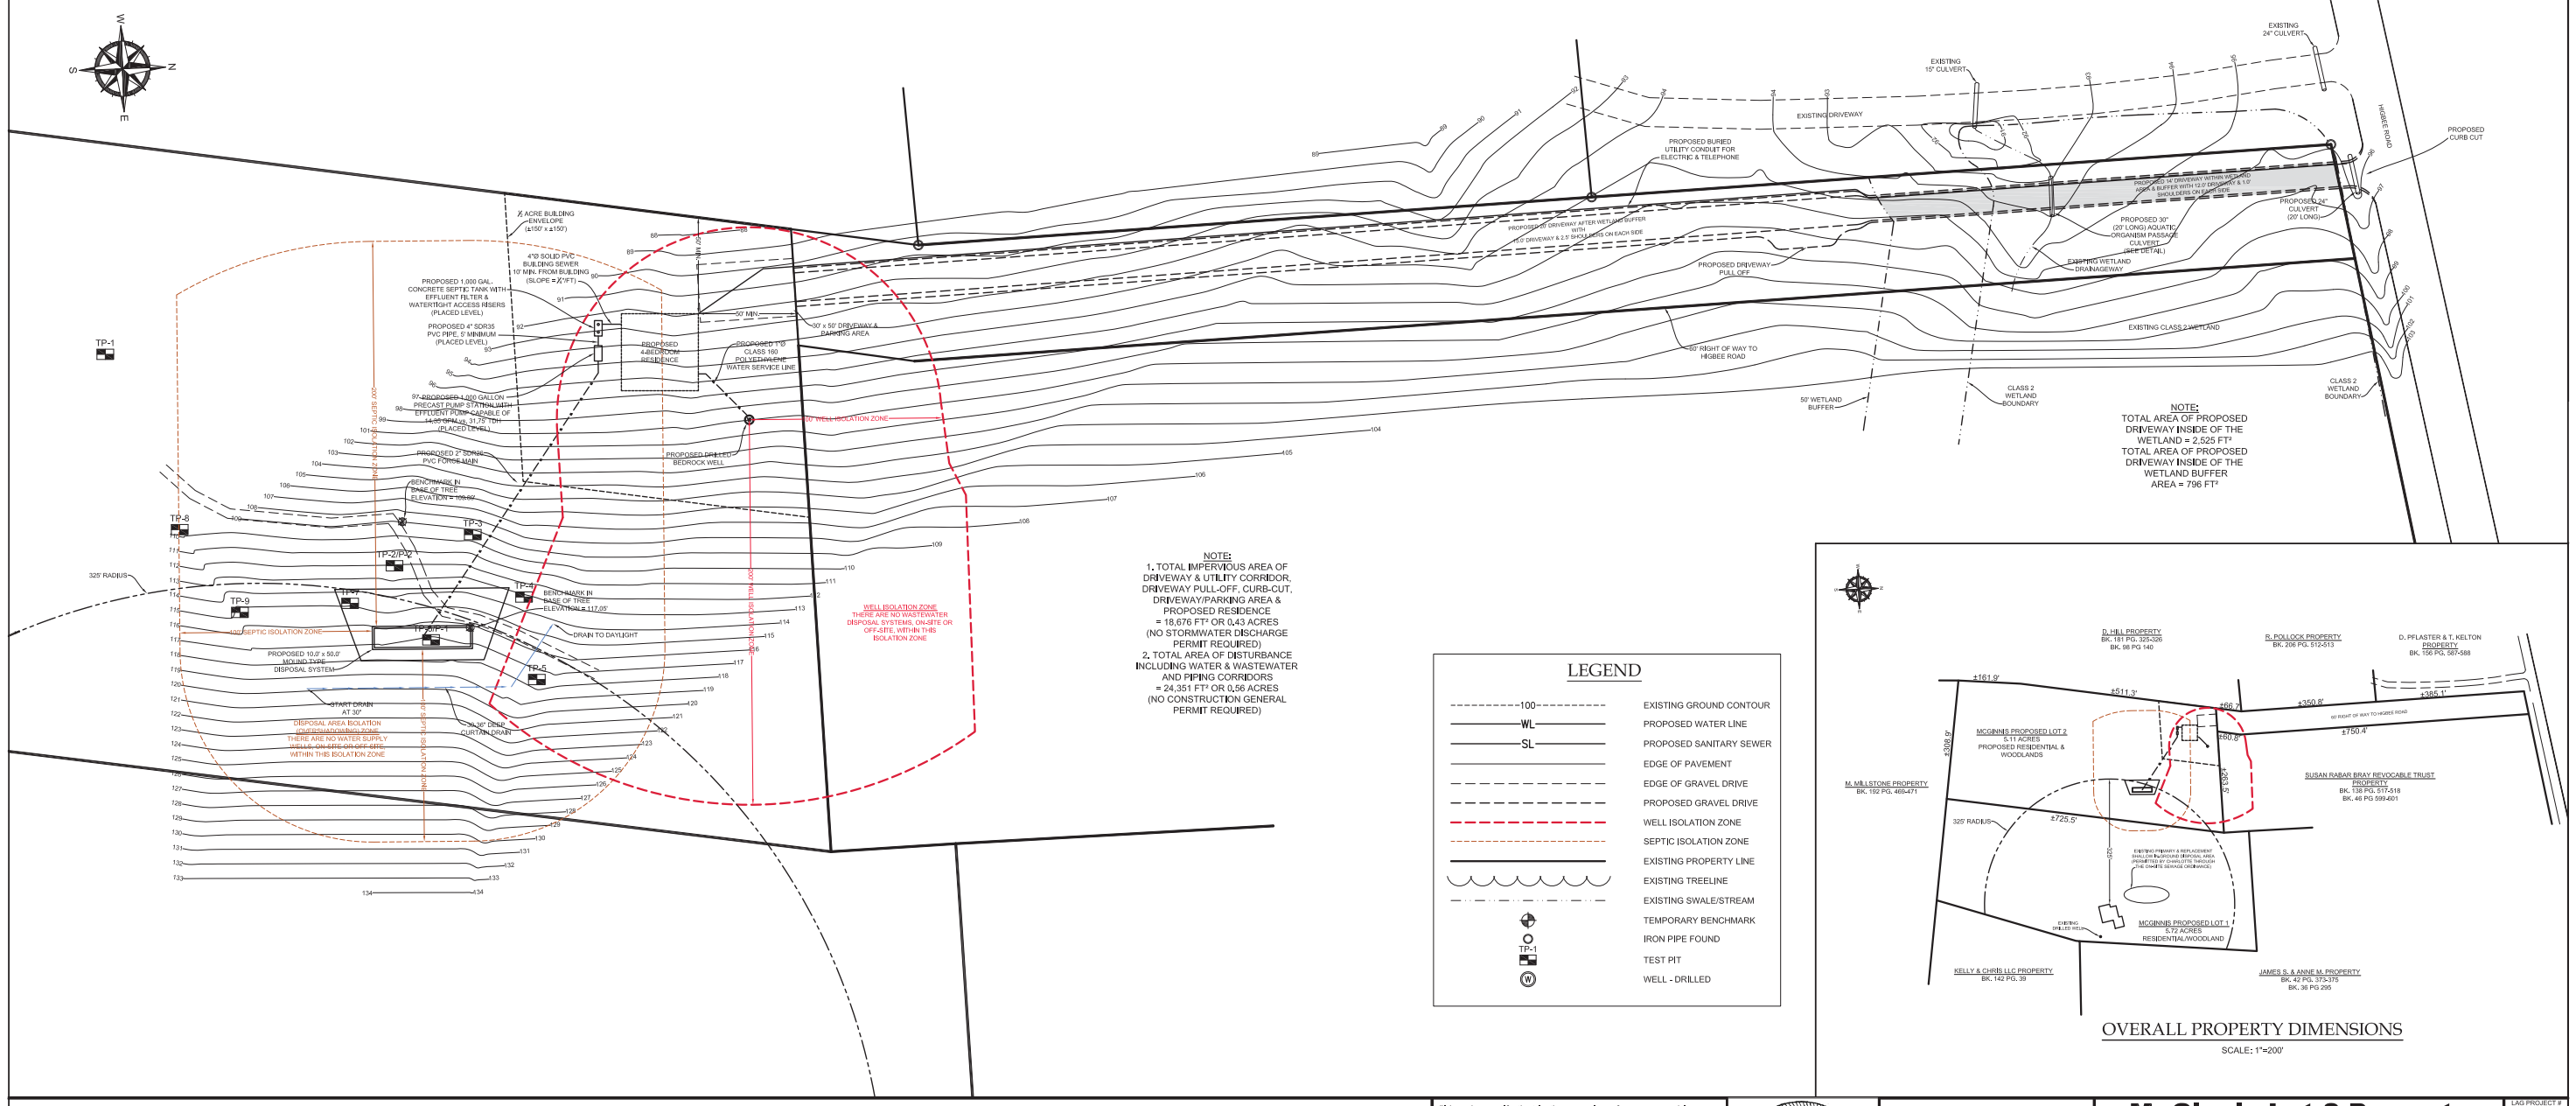
SCALE: 1"=2,000'±