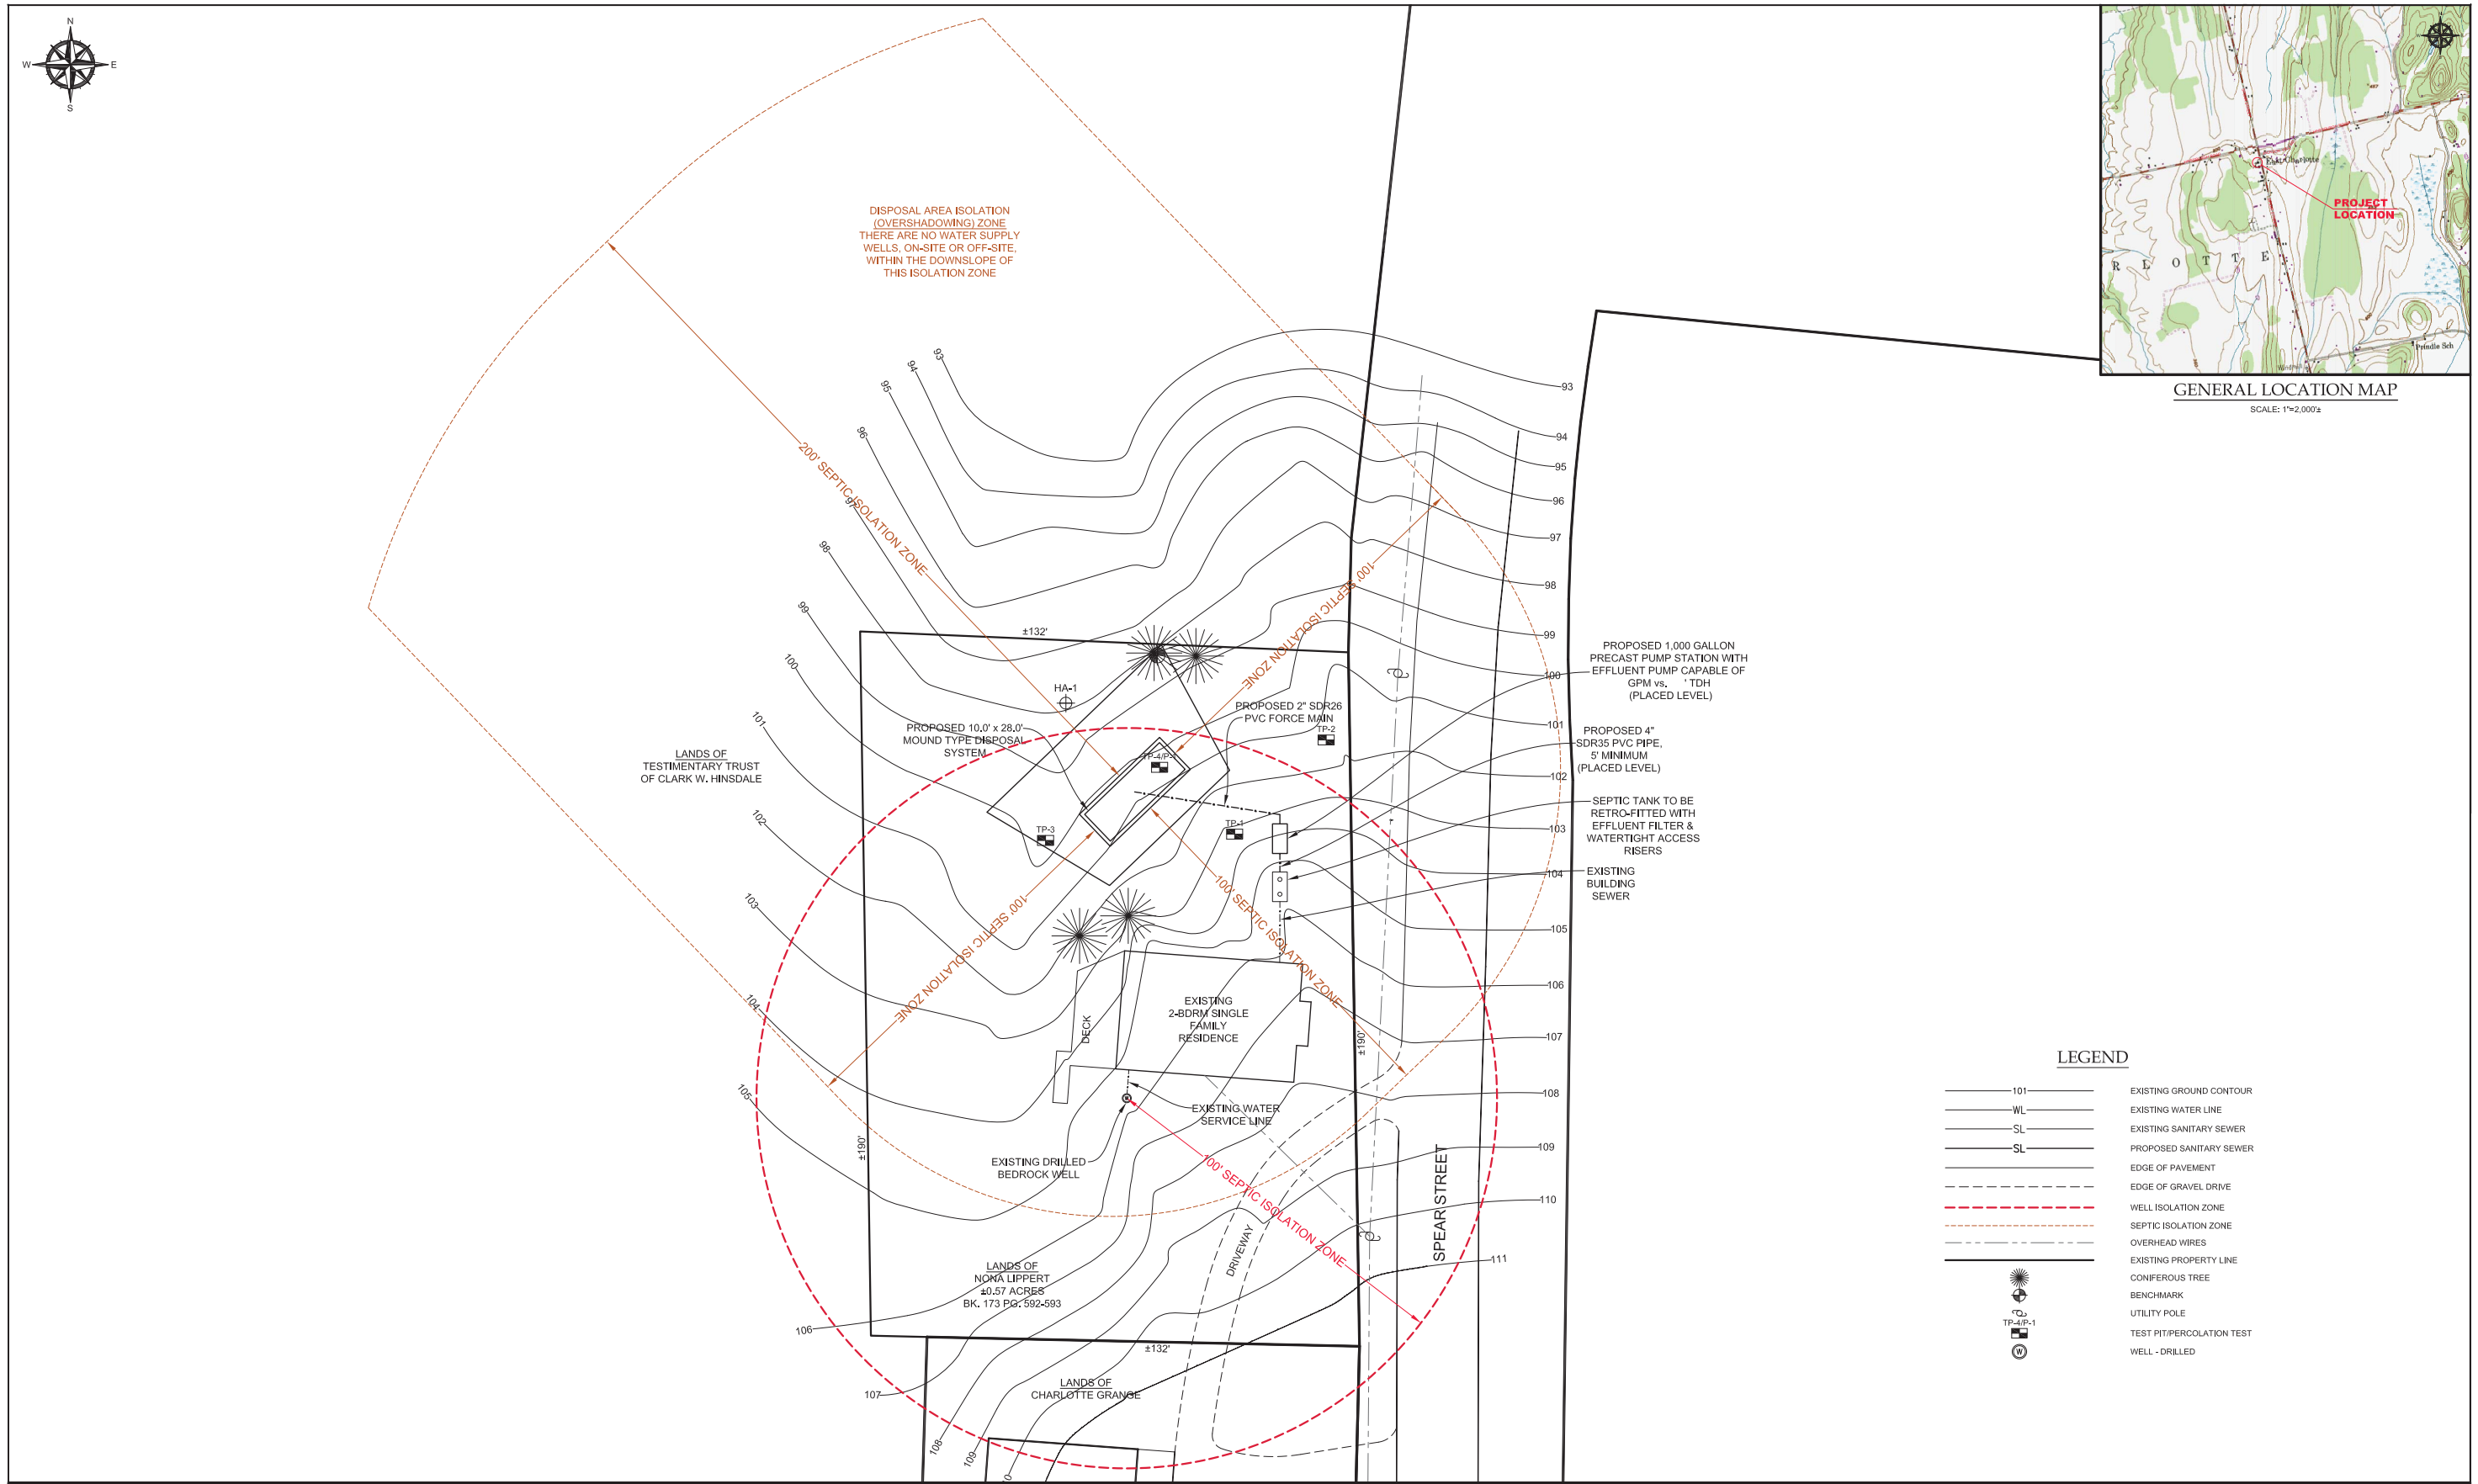

GRAPHIC SCALE
(IN FEET)
20 0 10 20 40 80
(1"=20')

THE CONTRACTOR SHALL NOTIFY "DIGSAFE" AT 1-888-DIG-SAFE PRIOR TO ANY EXCAVATION.

"I hereby certify that the design related information submitted with this application is true and correct, and that, in the exercise of my reasonable professional judgment, the "best-fix"design included in this application for a permit reasonably complies with the Vermont Wastewater System and Potable Water Supply Rules and the Vermont Water Supply Rules."

8/15/2014
Date

Tyler Maynard
Licensed Class B Designer #597

STATE OF VERMONT
TYLER MAYNARD
NO. 597-B
LICENSED DESIGNER

LINCOLN APPLIED GEOLOGY, INC.
ENVIRONMENTAL CONSULTANTS

Lippert Property
2834 Spear Street
Charlotte, Vermont

Site Plan with Proposed Replacement Wastewater System

LAG PROJECT #	14081
DATE:	Aug. 15, 2014
SURVEYORS:	TAM/CZ
DRAWN BY:	TAM
FIGURE:	1