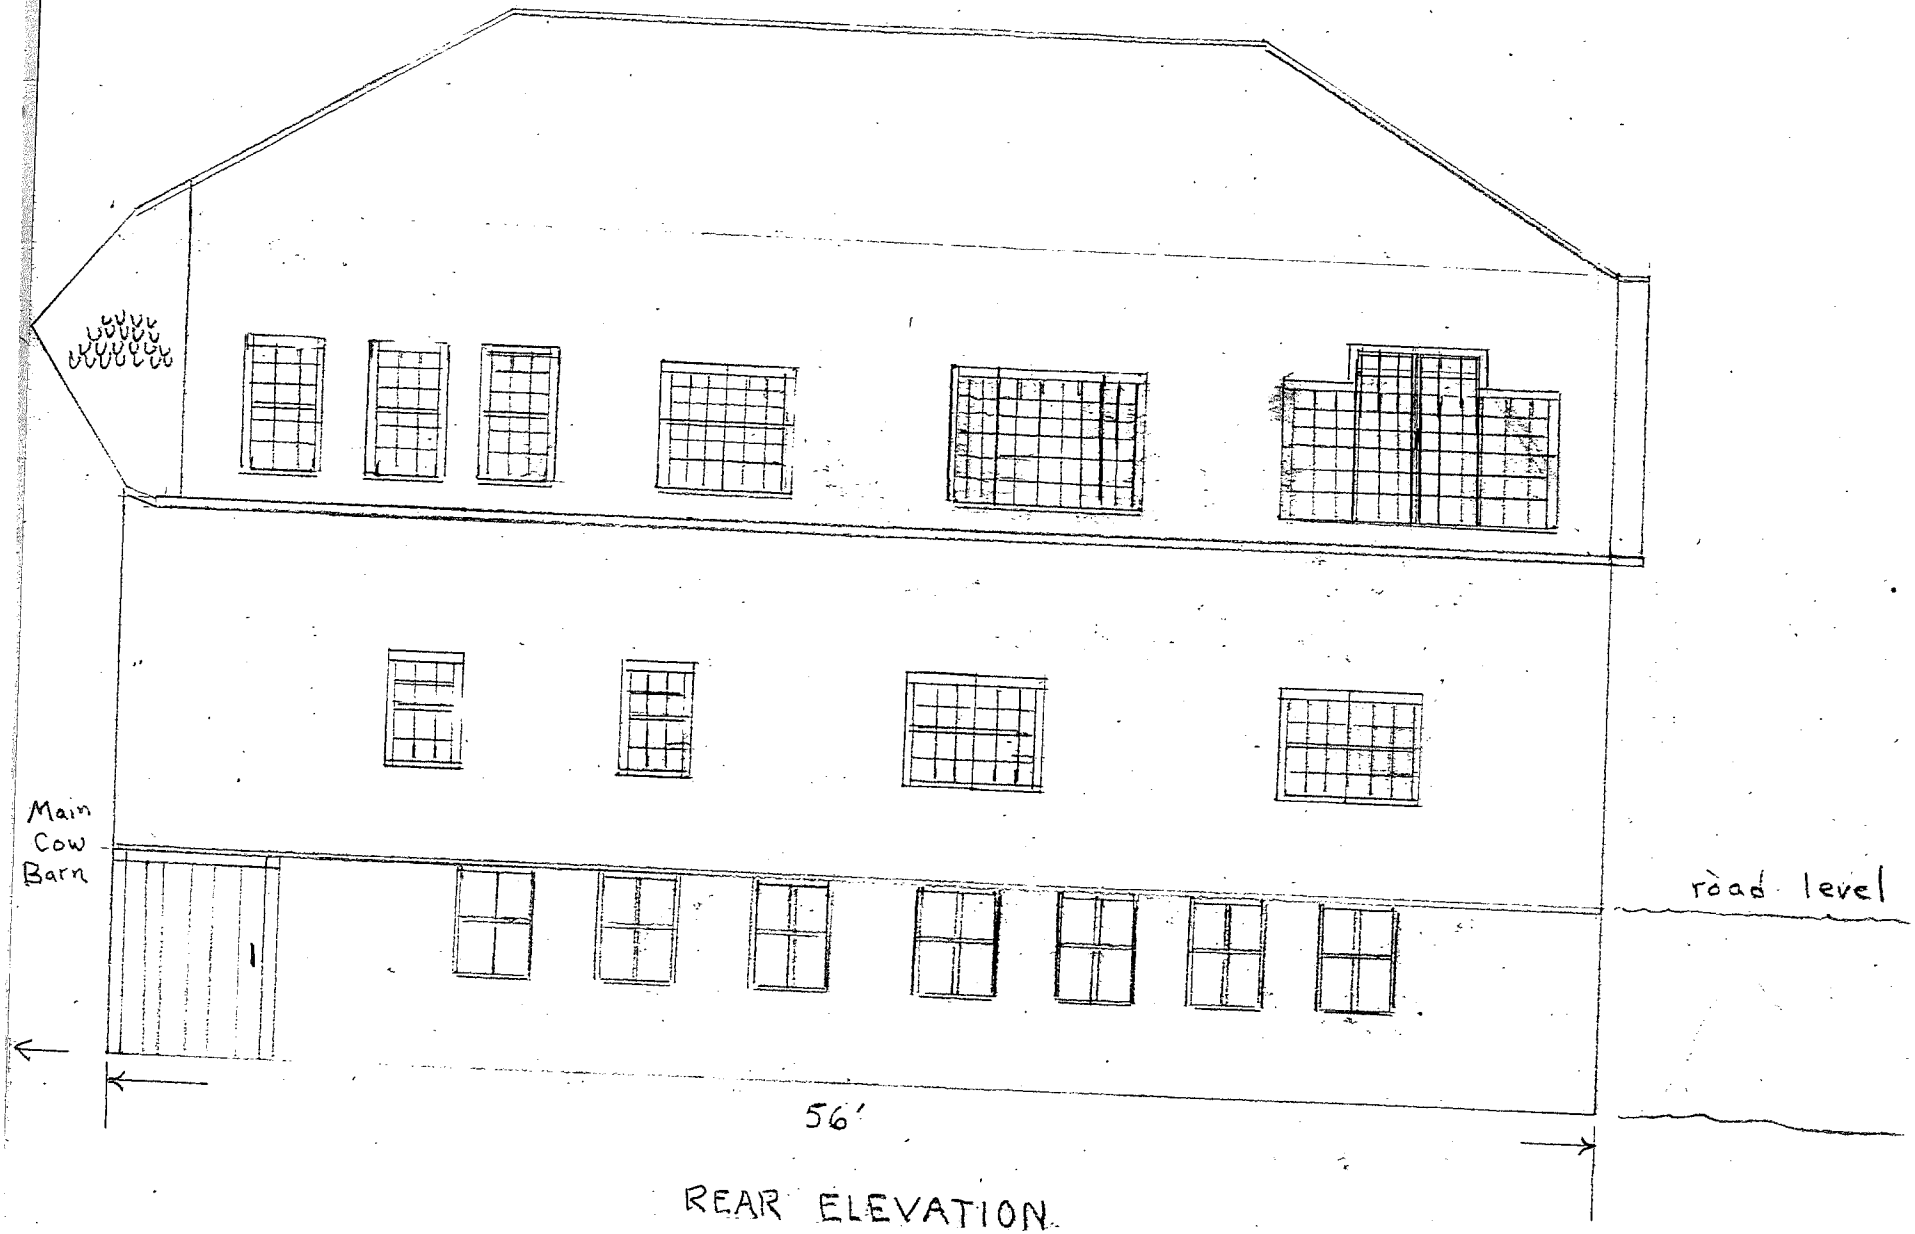

REAR ELEVATION
South

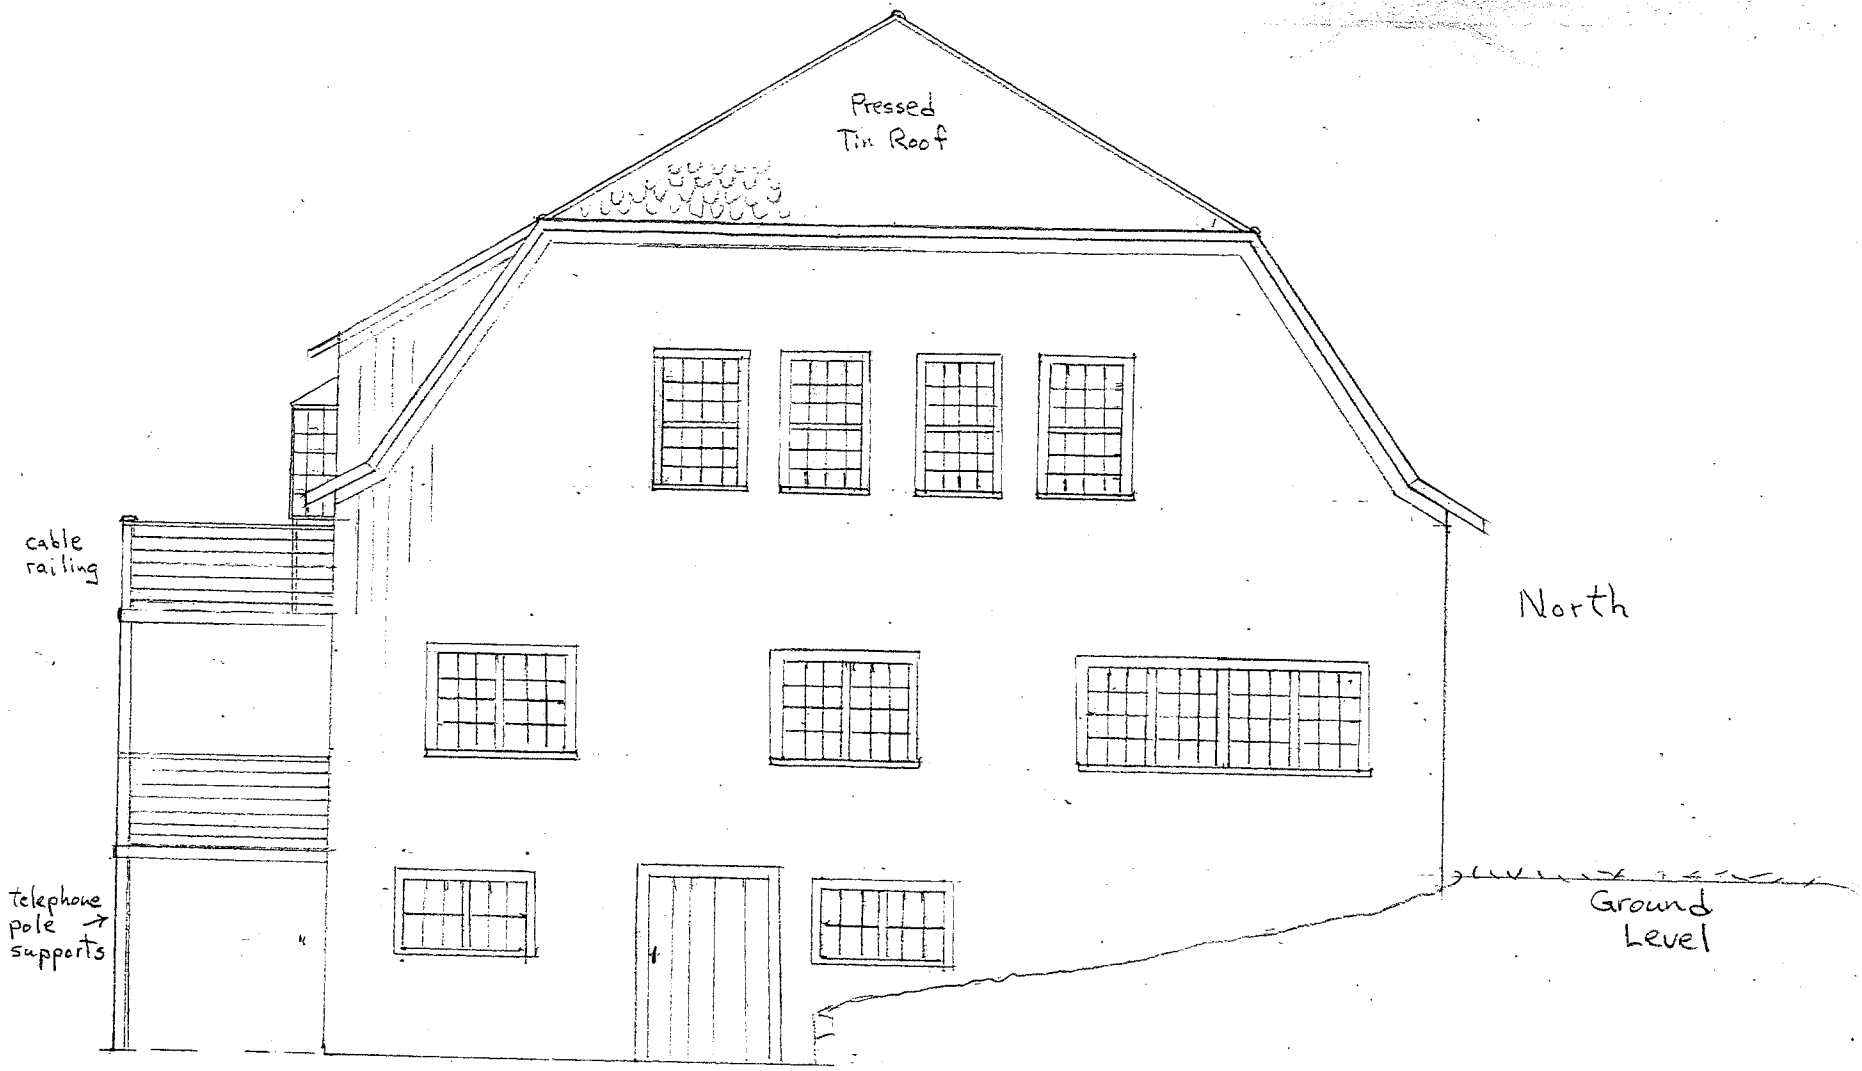

East Elevation

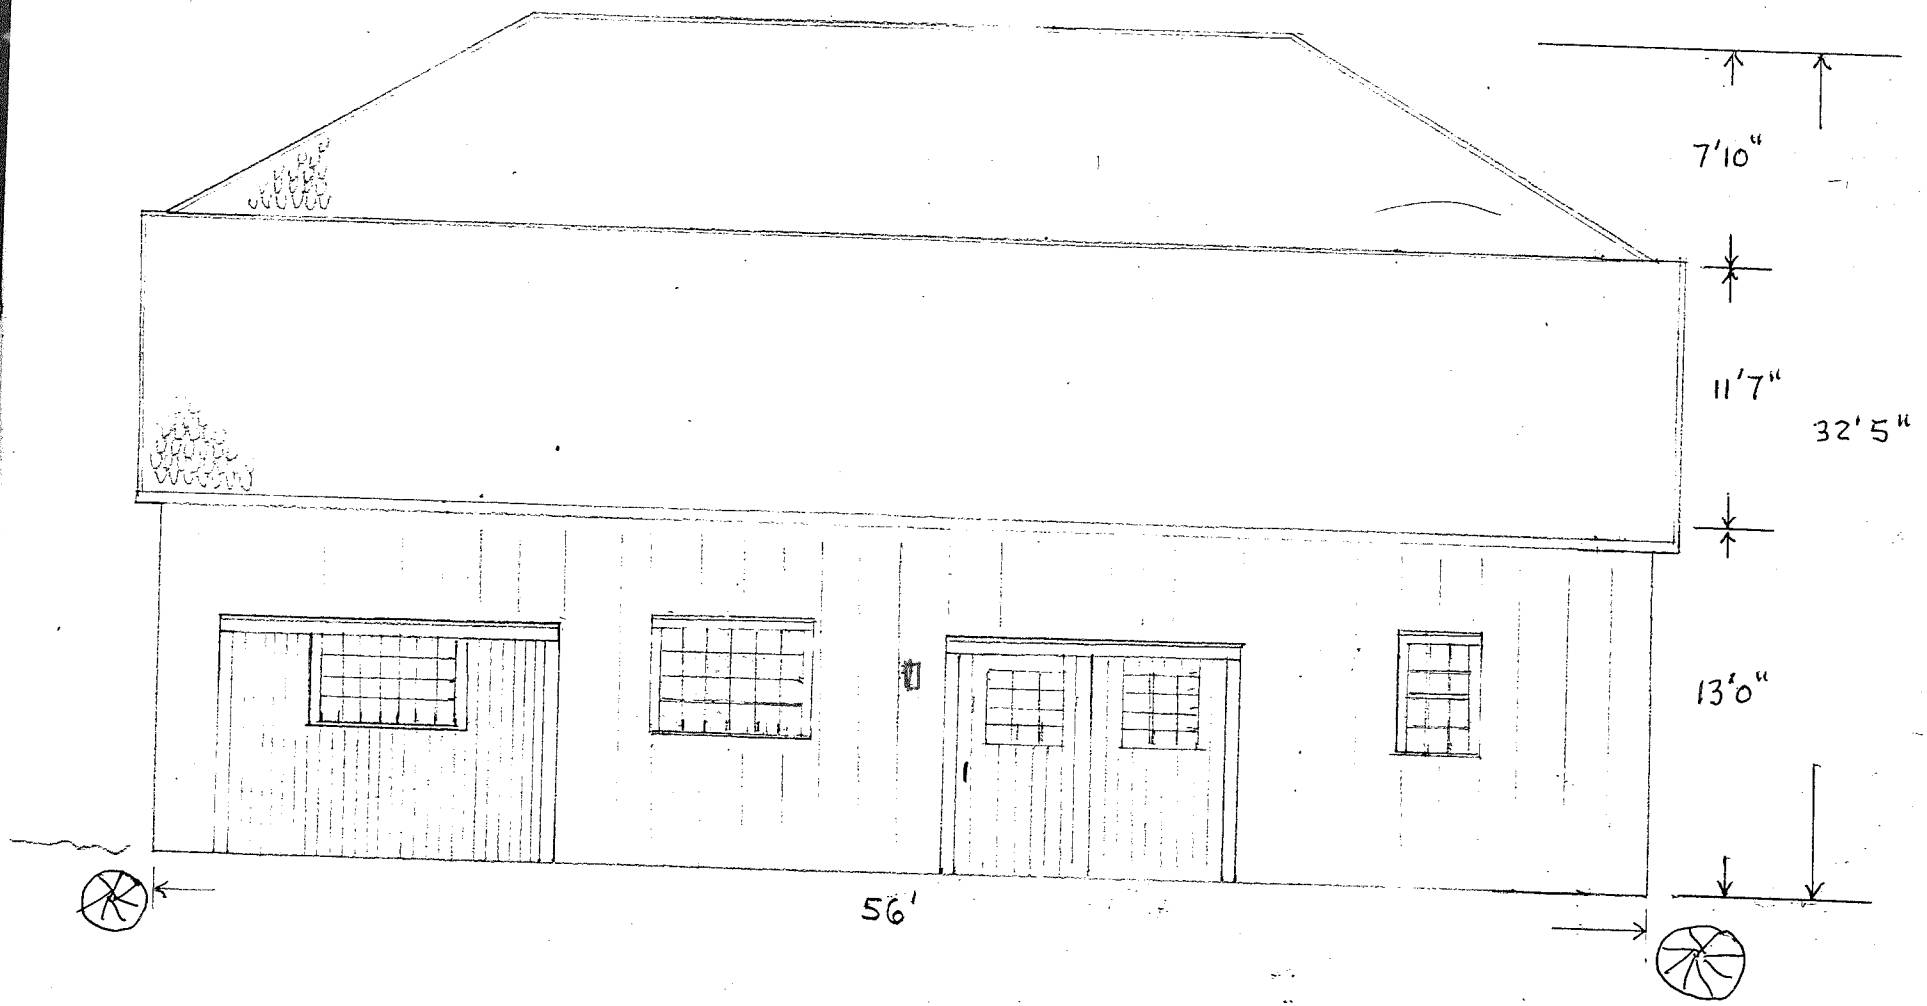

North Elevation

FRONT ELEVATION

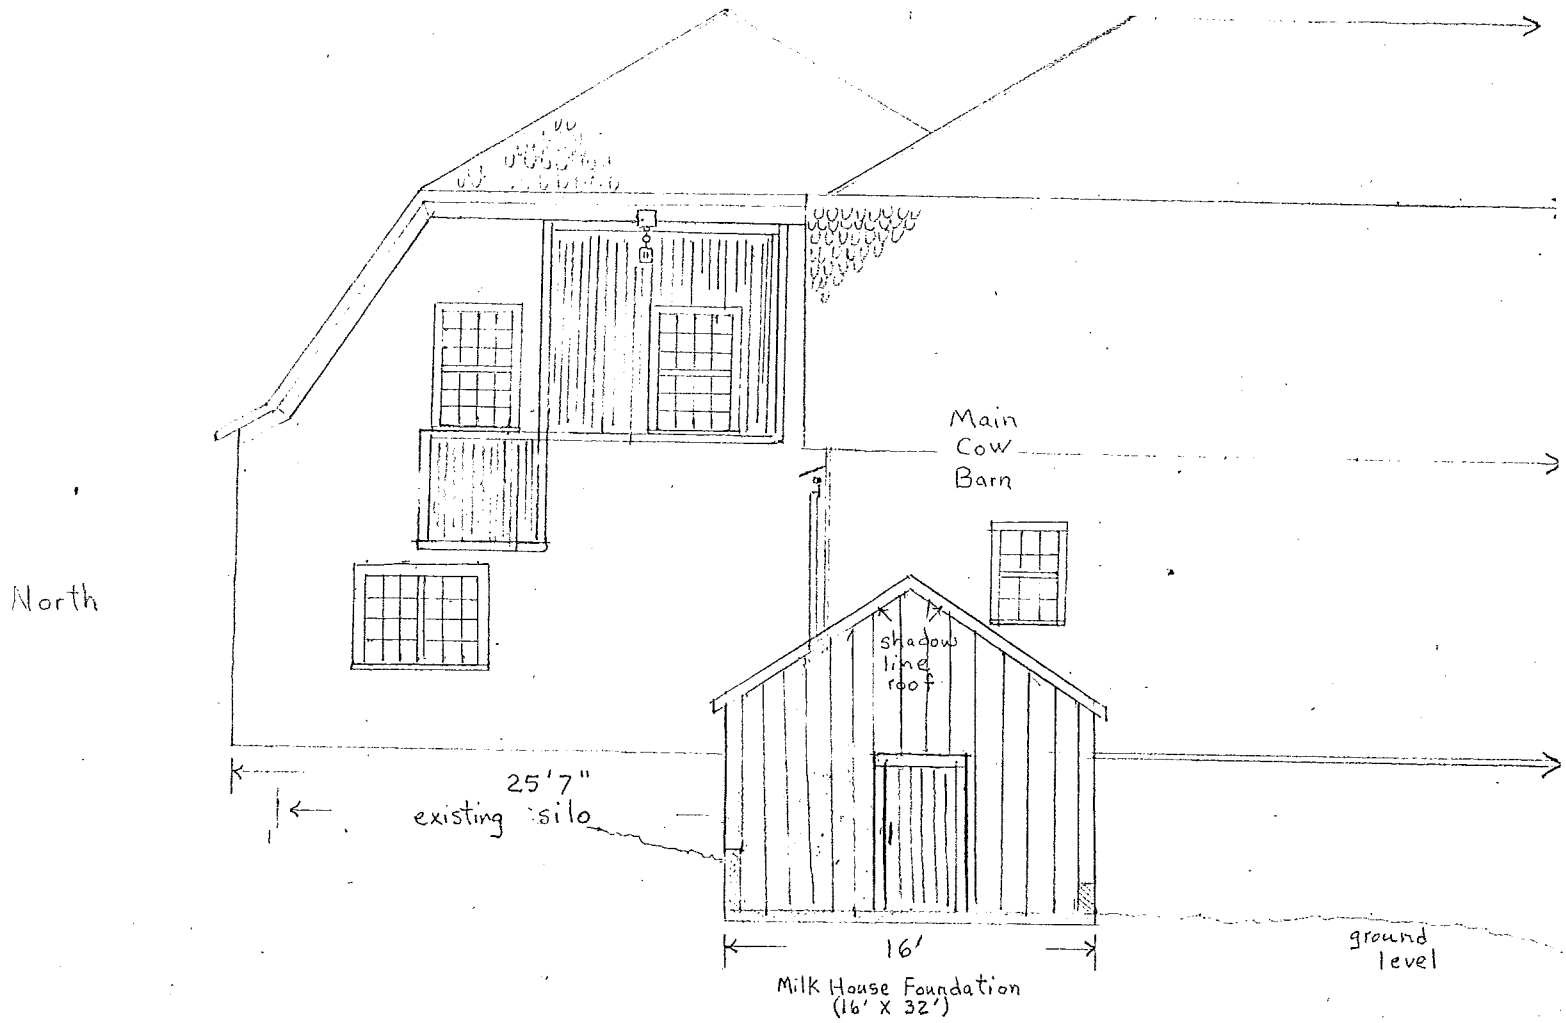

West Elevation