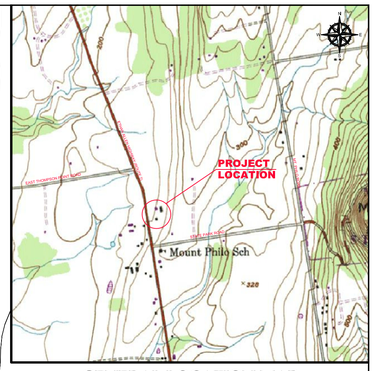

GENERAL LOCATION MAP

SCALE: 1"=2,000'±

LEGEND

100	EXISTING GROUND CONTOUR
WL	EXISTING WATER LINE
SL	EXISTING SANITARY SEWER
SL	PROPOSED SANITARY SEWER
	EDGE OF PAVEMENT
	EDGE OF GRAVEL DRIVE
	WELL ISOLATION ZONE
	SEPTIC ISOLATION ZONE
	EXISTING PROPERTY LINE
	DECIDUOUS TREE
	TEMPORARY BENCHMARK
W	WELL - DRILLED
TP-1/P-1	TEST PIT/PERCOLATION TEST

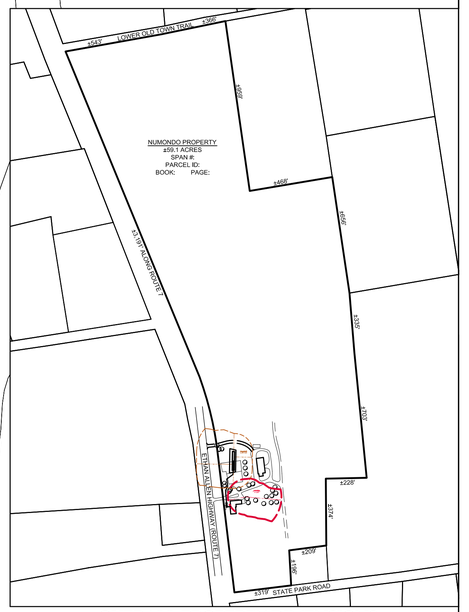

OVERALL PROPERTY DIMENSIONS

SCALE: 1"=400'

GRAPHIC SCALE
(IN FEET)
30 0 15 30 60 120
(1"=30')

THE CONTRACTOR SHALL NOTIFY "DIGSAFE" AT 1-888-DIG-SAFE PRIOR TO ANY EXCAVATION.

"I hereby certify that the design related information submitted with this application is true and correct, and that, in the exercise of my reasonable professional judgment, the "best-fix"design included in this application for a permit reasonably complies with the Vermont Wastewater System and Potable Water Supply Rules and the Vermont Water Supply Rules."

Aug.15, 2018
Date

Steve Revell, CPG
Licensed Class B Designer #178

AMERICAN INSTITUTE OF PROFESSIONAL GEOLOGISTS
CERTIFICATE NUMBER 6259
AIPG
STEPHEN REVELL
CERTIFIED PROFESSIONAL GEOLOGIST

LINCOLN APPLIED GEOLOGY, INC.
ENVIRONMENTAL CONSULTANTS
163 Revell Drive (802) 453-4384 Web: www.lagvt.com
Lincoln, Vermont 05443 (802) 453-5399 (fax) Email: lagvt@lagvt.com

Numondo America, L.P. Property

5507 Ethan Allen Highway (Route 7)
Charlotte, Vermont

Site Plan showing Proposed Replacement Wastewater Disposal System

LAG PROJECT #	18061
DATE:	Aug. 15, 2018
SURVEYORS:	TAM
DRAWN BY:	TAM
FIGURE:	1