Typical Cross Sections
Broadreach Planning + Design

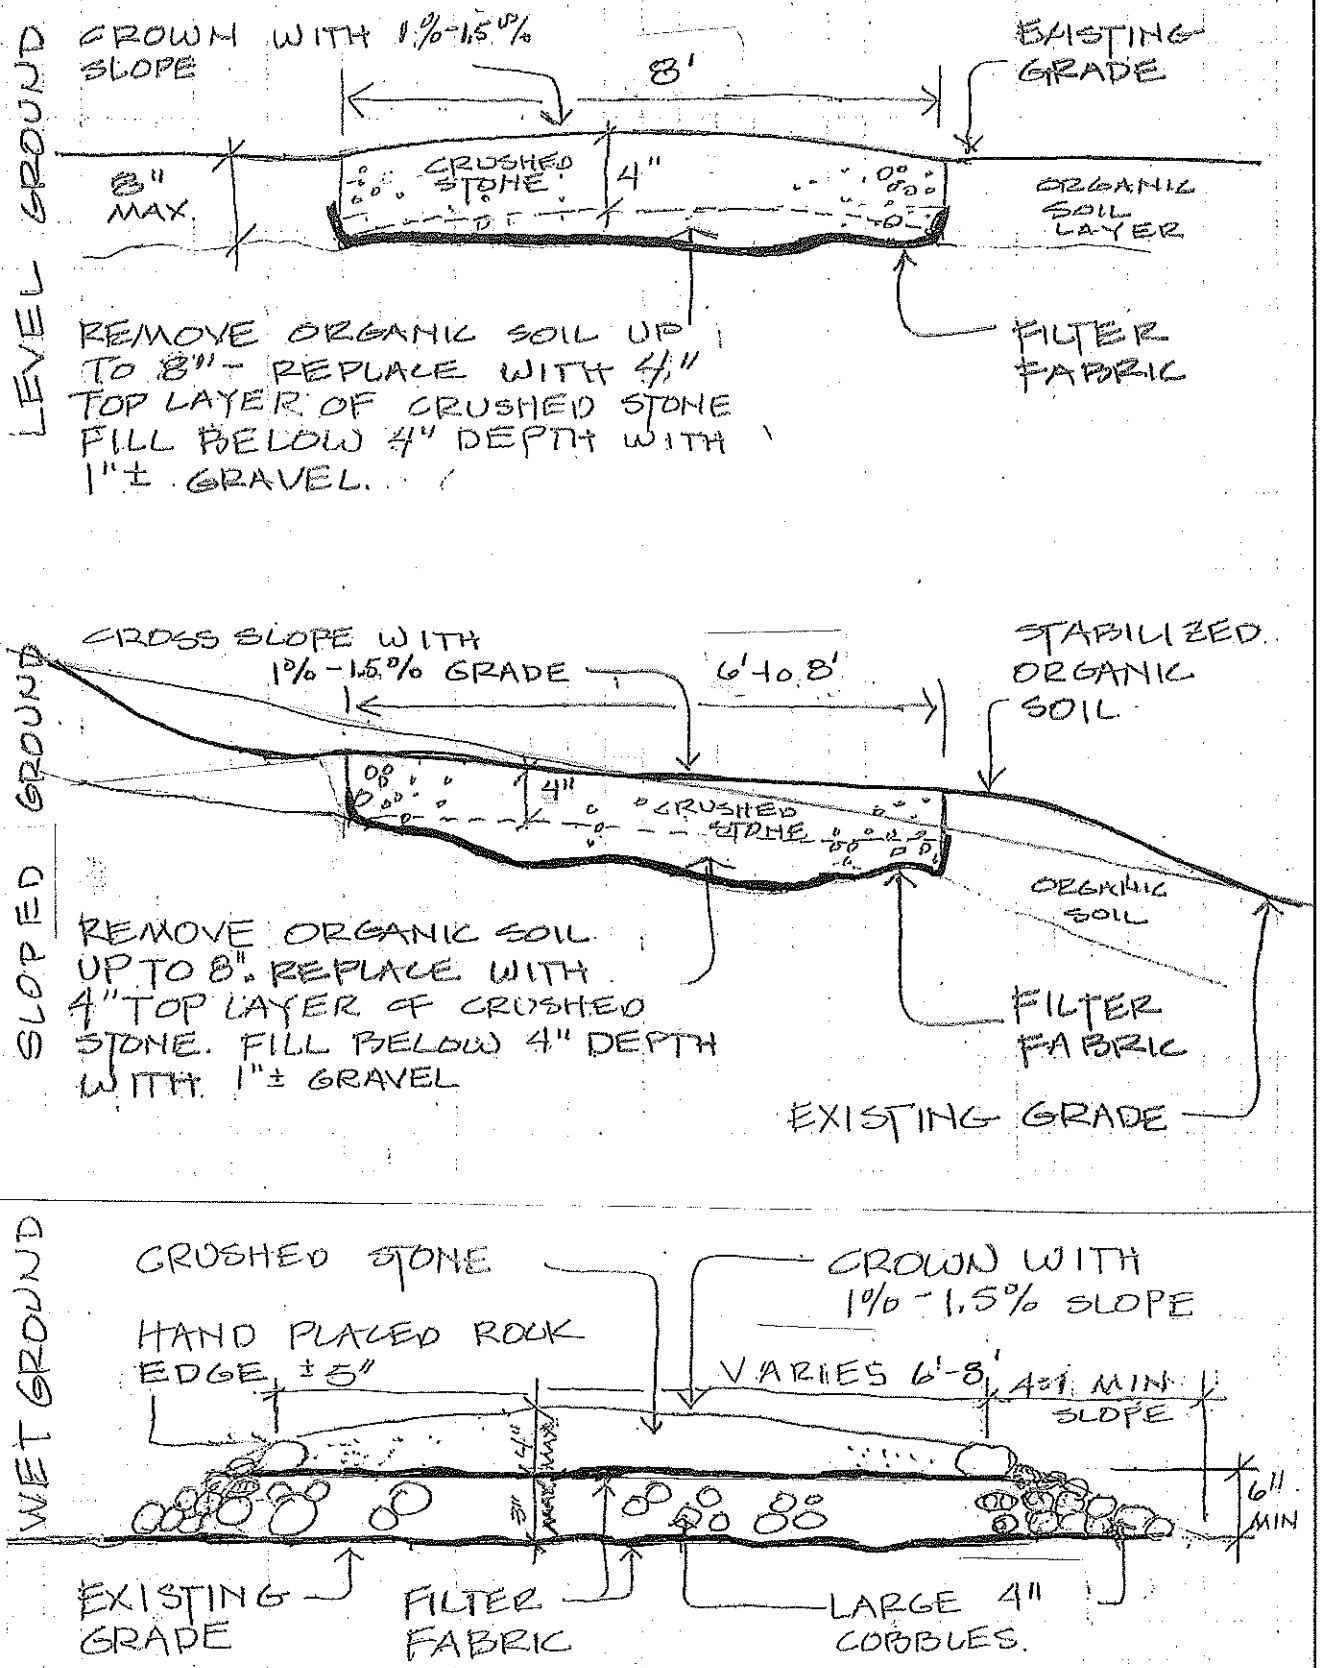

Over →

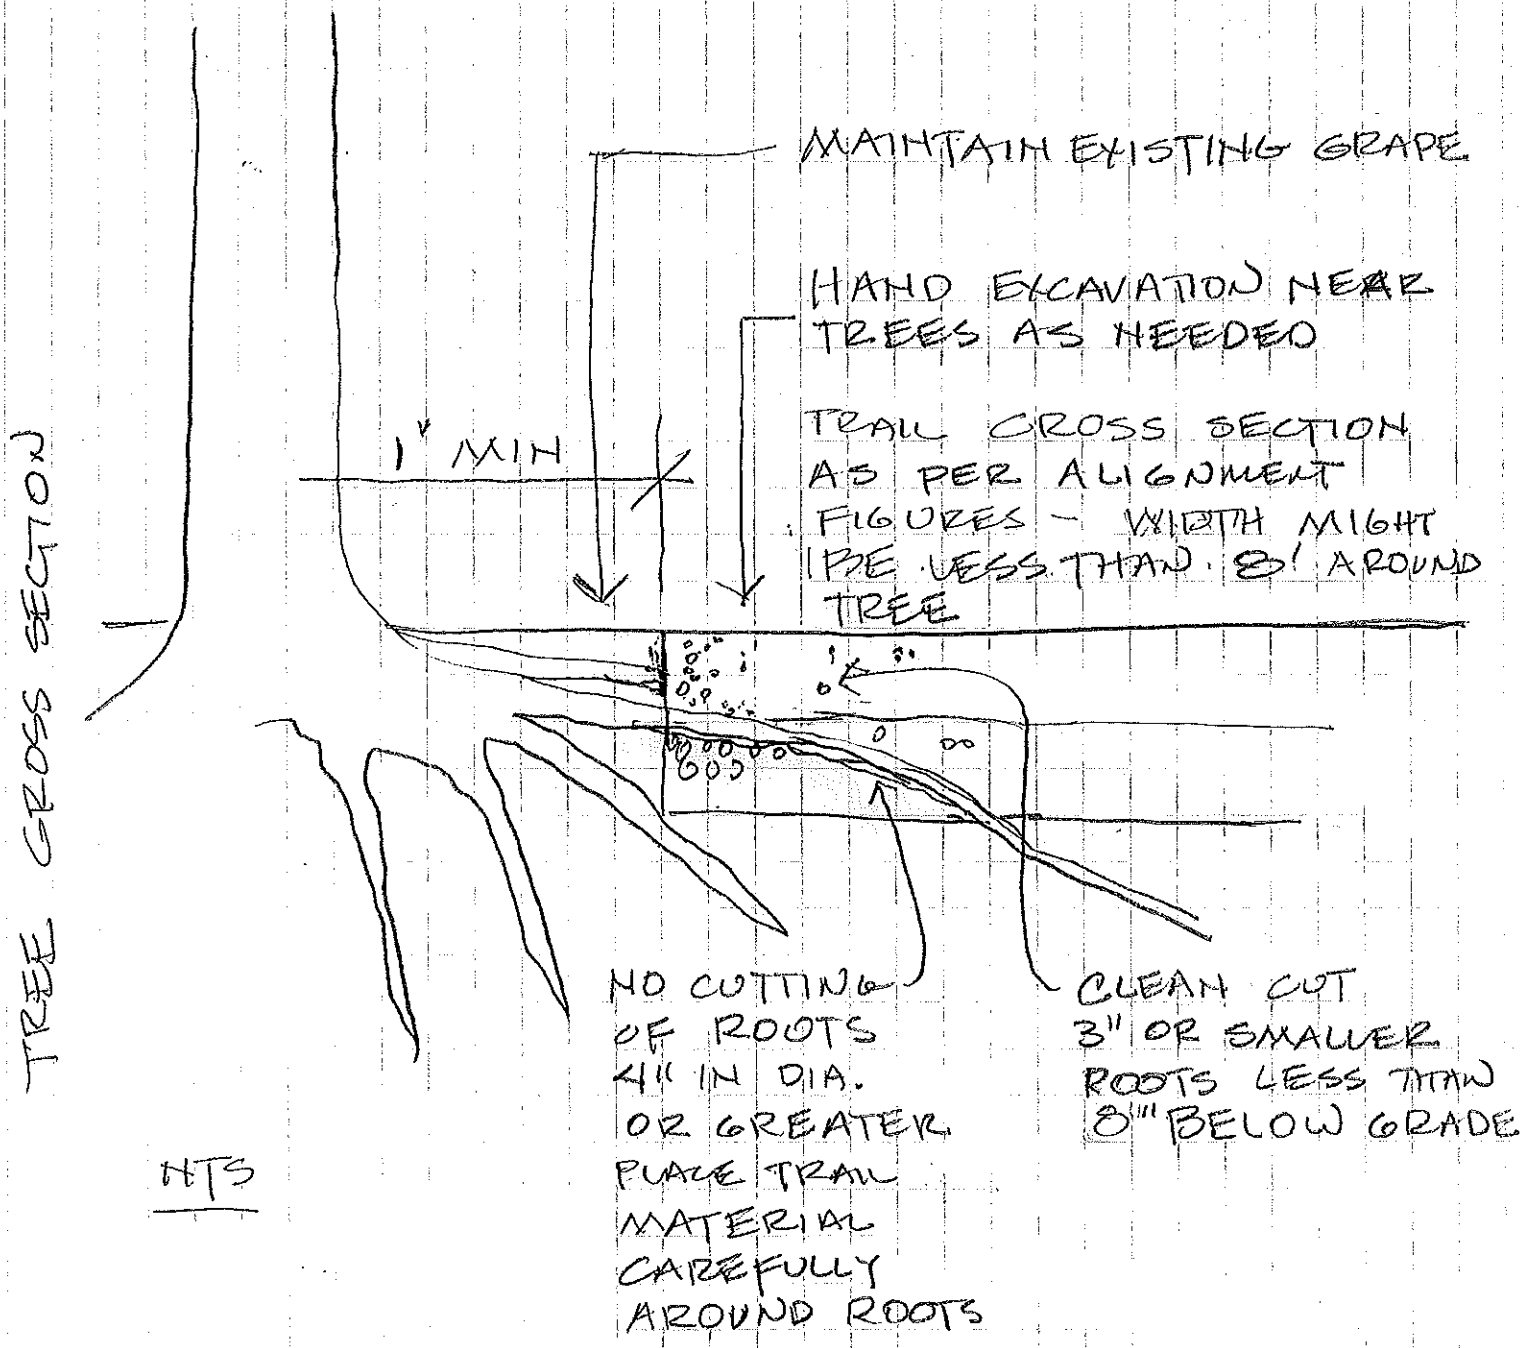
TREE CROSS SECTION
MAINTAIN EXISTING GRADE
HAND EXCAVATION NEAR TREES AS NEEDED
1' MIN
TRAIL CROSS SECTION AS PER ALIGNMENT FIGURES - WIDTH MIGHT BE LESS THAN 8' AROUND TREE
NO CUTTING OF ROOTS 4" IN DIA. OR GREATER PLACE TRAIL MATERIAL CAREFULLY AROUND ROOTS
CLEAN CUT 3" OR SMALLER ROOTS LESS THAN 8" BELOW GRADE

NTS