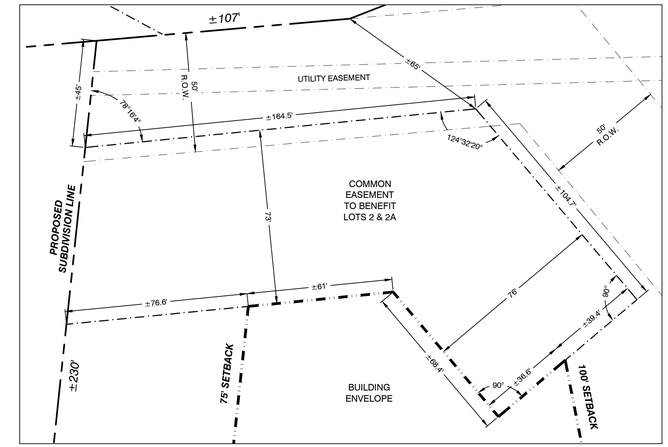

SEWAGE EASEMENT DETAIL

1" = 30'

LOT 2
- EXISTING SYSTEM NOTE -

PORTIONS OF THE EXISTING WASTEWATER SYSTEM THAT INTERFERE WITH CONSTRUCTION SHALL BE DISPOSED OF IN ACCORDANCE WITH §1-924 OF THE 2007 VT ENVIRONMENTAL PROTECTION RULES.

LEGEND

- CONTROL POINT (SPIKE IN GROUND)
- PERC TEST BY WDA
- PERC TEST BY CEA
- TEST PIT BY WDA (DEPTH TO ESHWT OR BEDROCK "BR")
- TEST PIT BY CEA (DEPTH TO ESHWT OR BEDROCK "BR")
- BOUNDARY CORNER (OR CALCULATED POINT)
- UTILITY POLE
- DRILLED WELL
- EXISTING CONTOURS
- APPROX. BOUNDARY
- EASEMENT/R.O.W.
- BUILDING ENVELOPE
- TREE LINE
- FM — FORCE MAIN
- W — WATER LINE

VT GRID

GRAPHIC SCALE

1" = 30'

-30 0 30 60 90 FT

STATE OF VERMONT
JUSTIN T. WILLIS
NO. 344-B
LICENSED DESIGNER

NO.	DATE	REVISION	BY

WILLIS DESIGN ASSOC., INC.
P.O. BOX 1001, JERICHO, VERMONT 05465 (802) 858-9228

PARTIAL SITE PLAN
WASTEWATER SYSTEM & WATER SUPPLY

GILL C.
BARLOW
4100 & 4190 MOUNT PHILO ROAD
CHARLOTTE - VERMONT

DRAWN: JTW	SCALE: 1"=30'
DESIGN: JTW	
DATE: 4/16/18	SHEET: S2
PROJECT: 14-042	
DRAWING: 14042-1	

©2018 WILLIS DESIGN ASSOC., INC.