The "X" in the square above is where we will build the proposed bedroom extension.

All Rights Reserved

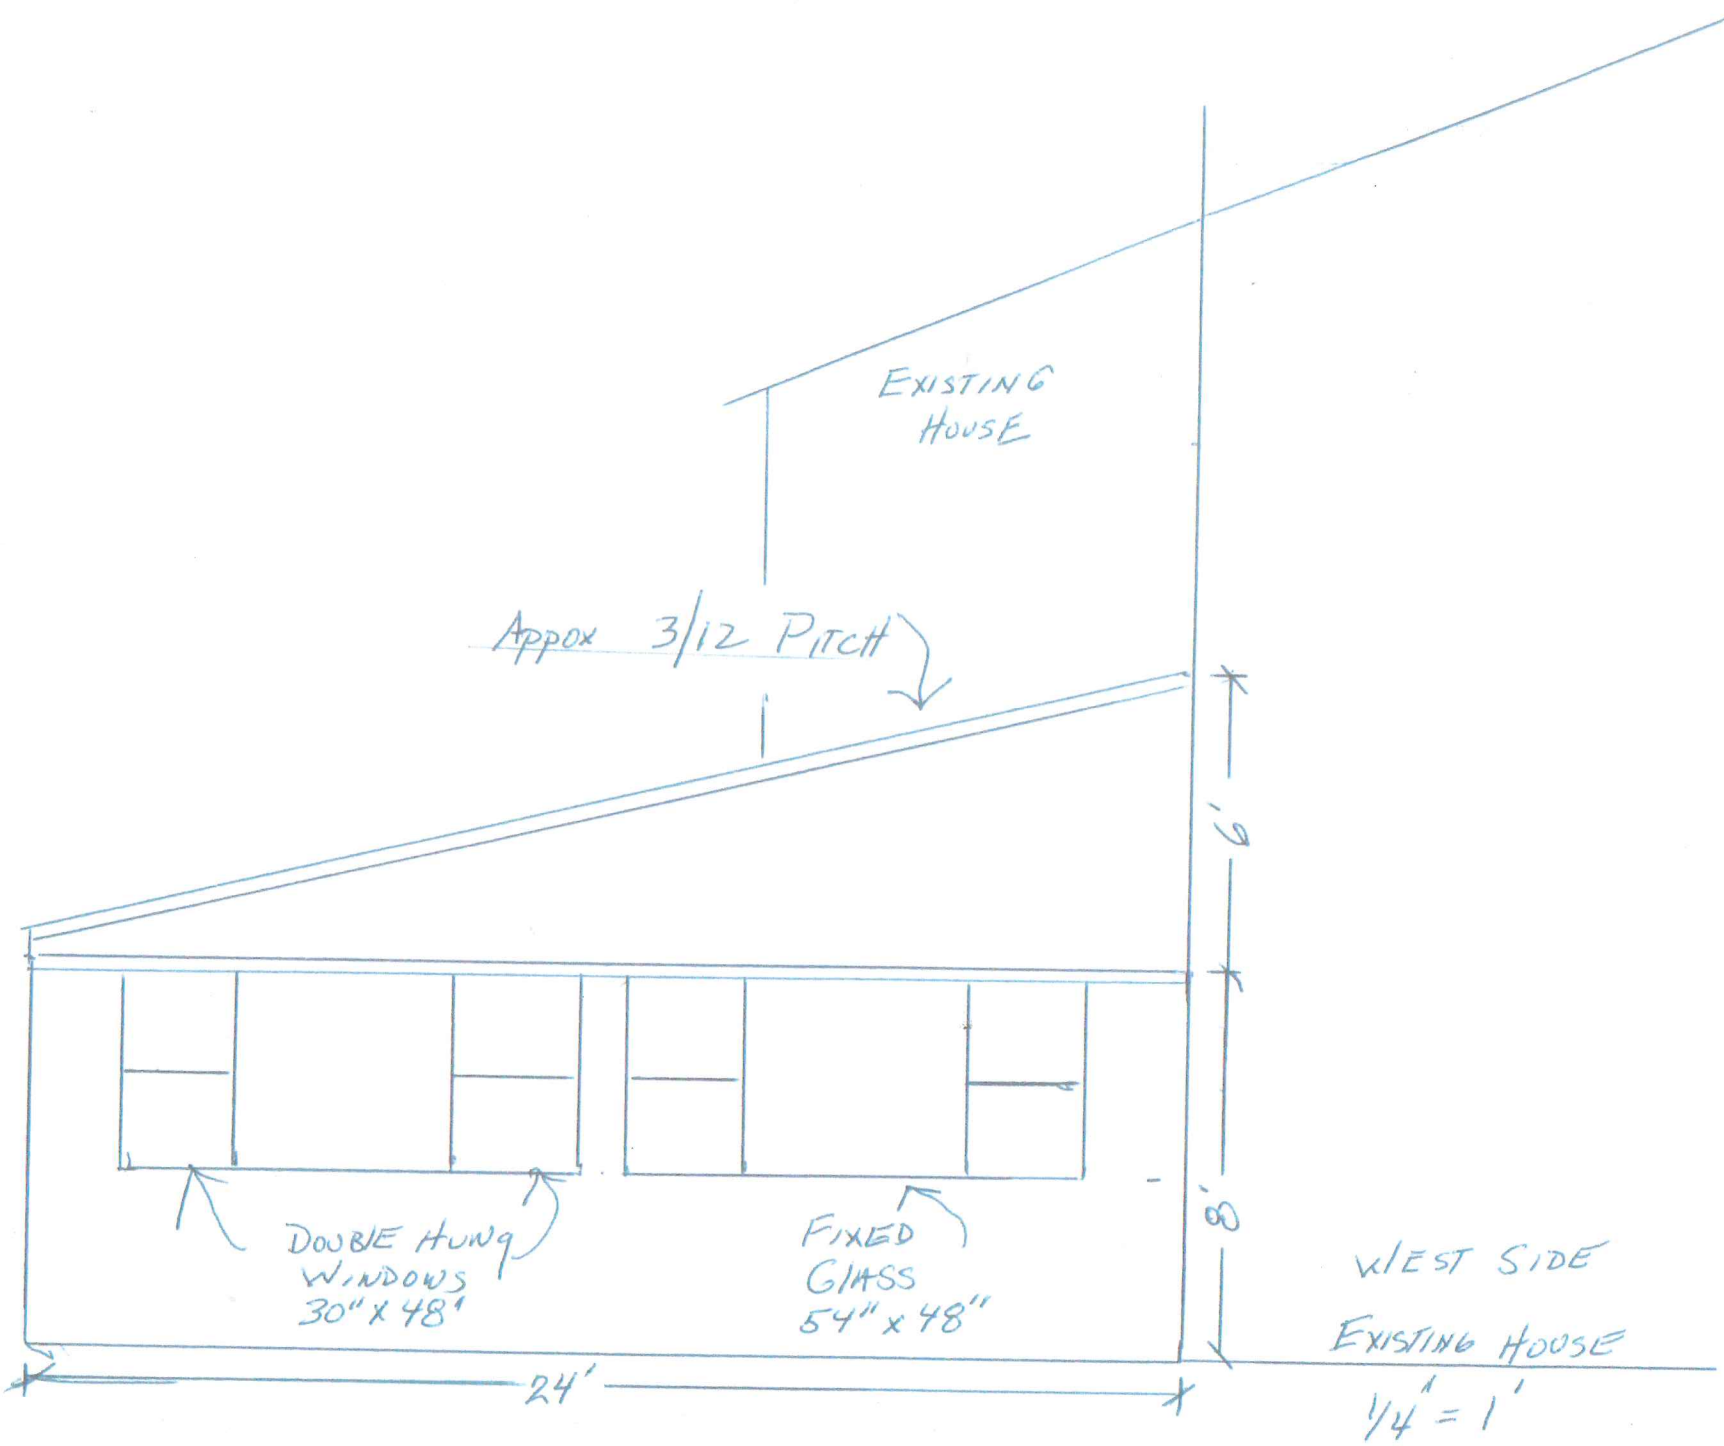
EXISTING HOUSE
Appox 3/12 PITCH
6'
8'
DOUBLE HUNG WINDOWS 30" x 48"
FIXED GLASS 54" x 48"
24'
WEST SIDE
EXISTING HOUSE
1/4" = 1'

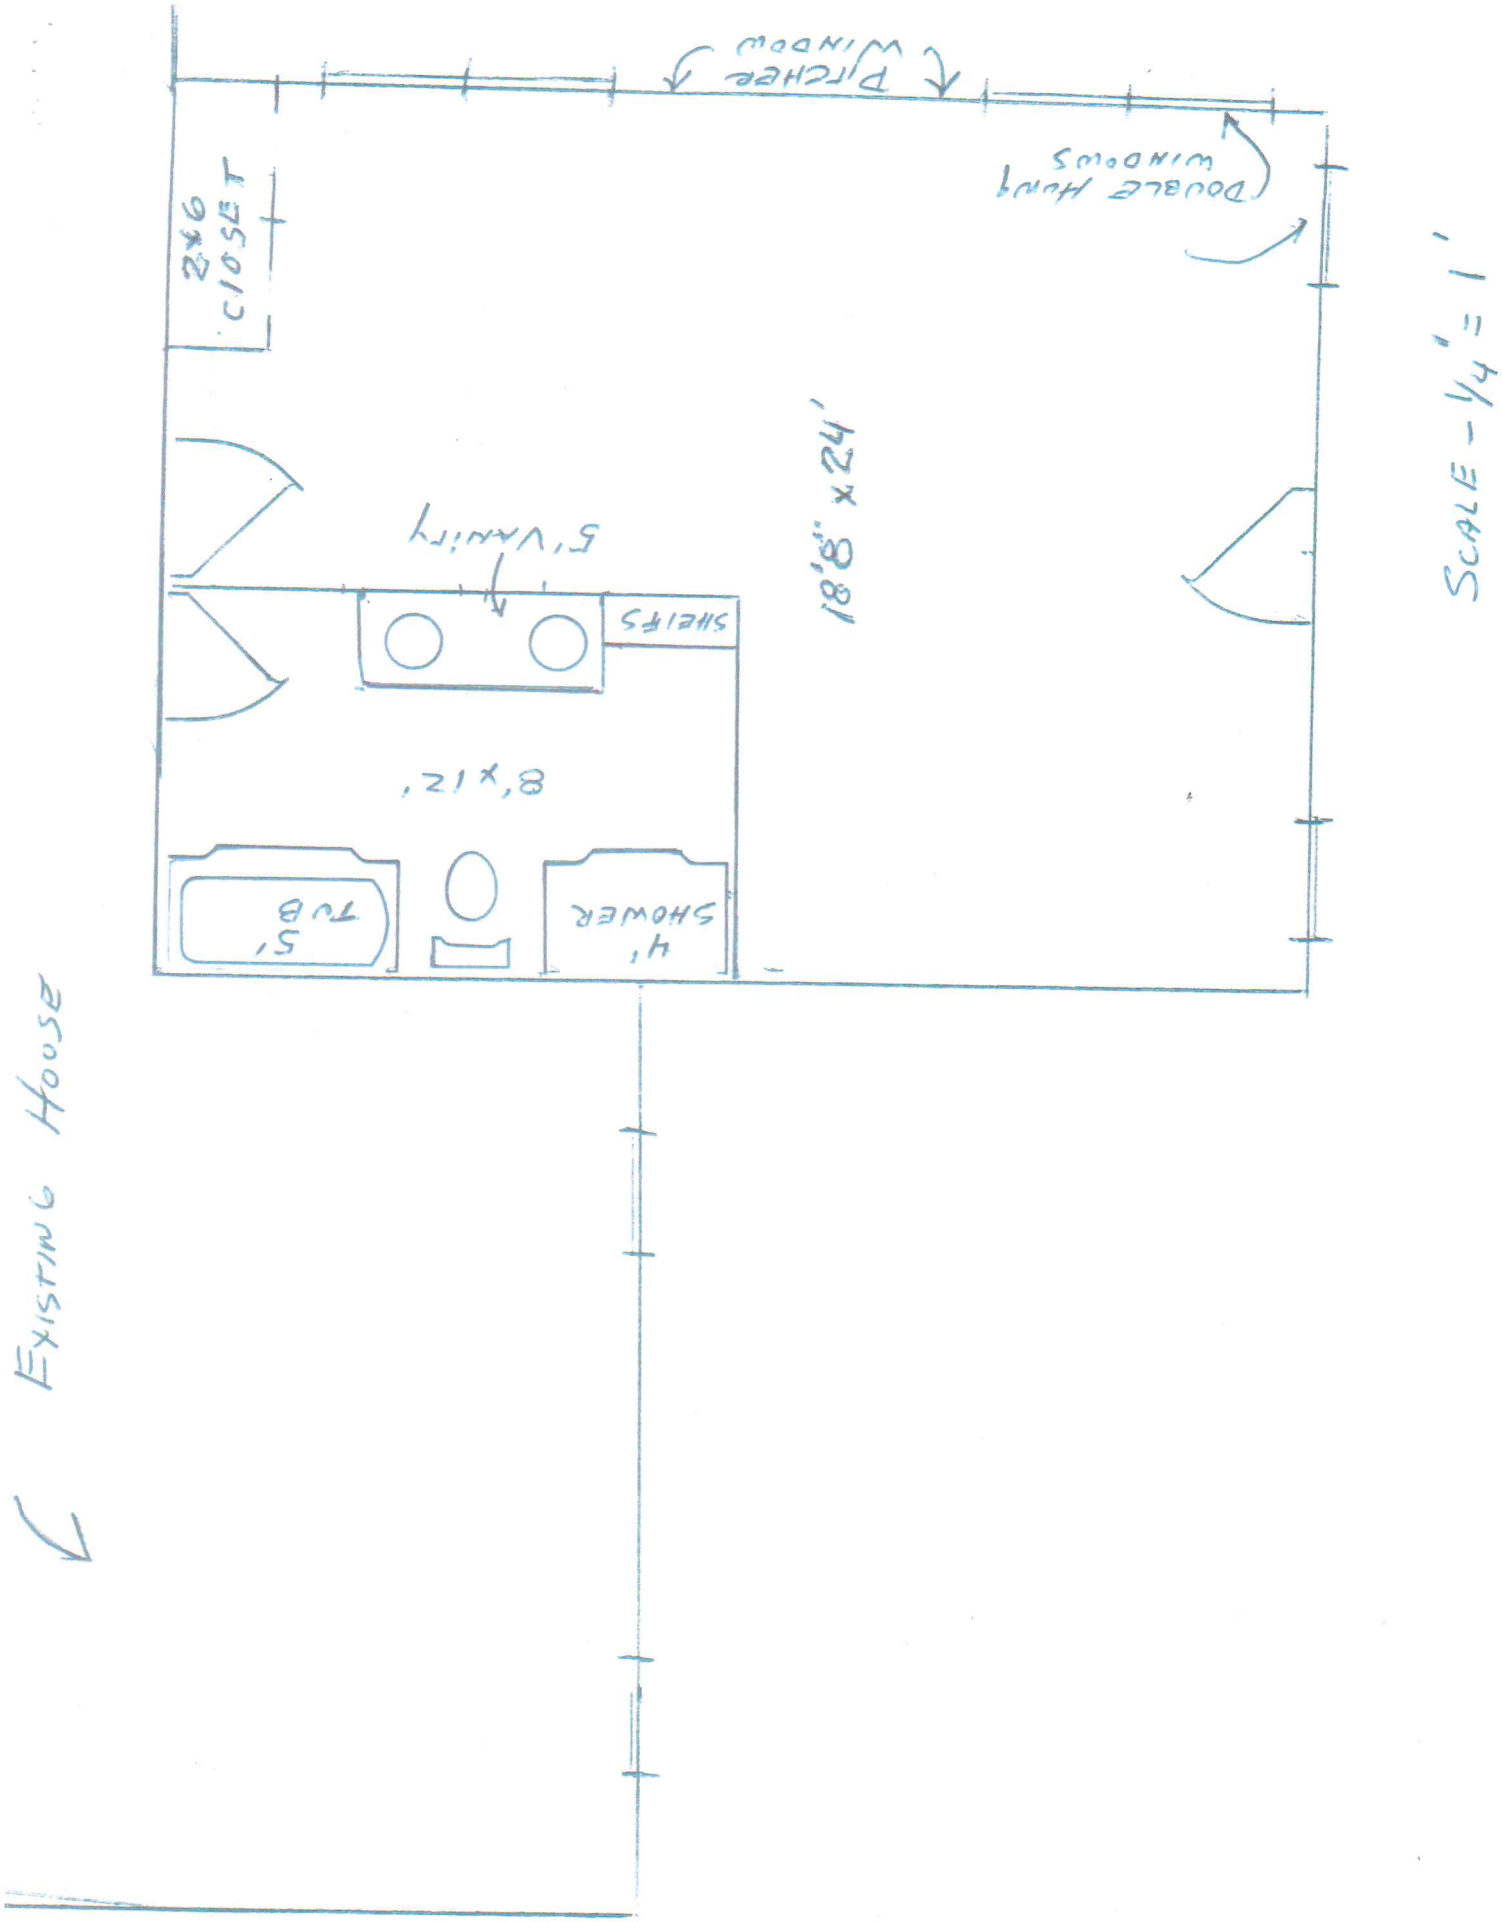

S ← 2158 GREENBUSH ROAD → N