HILLVIEW DESIGN COLLABORATIVE
LESSER GOLDSMITH
701 HILLS POINT RD., CHARLOTTE, VT
11.09.2017

RECEIVED
NOV 14 2017
CHARLOTTE
PLANNING & ZONING

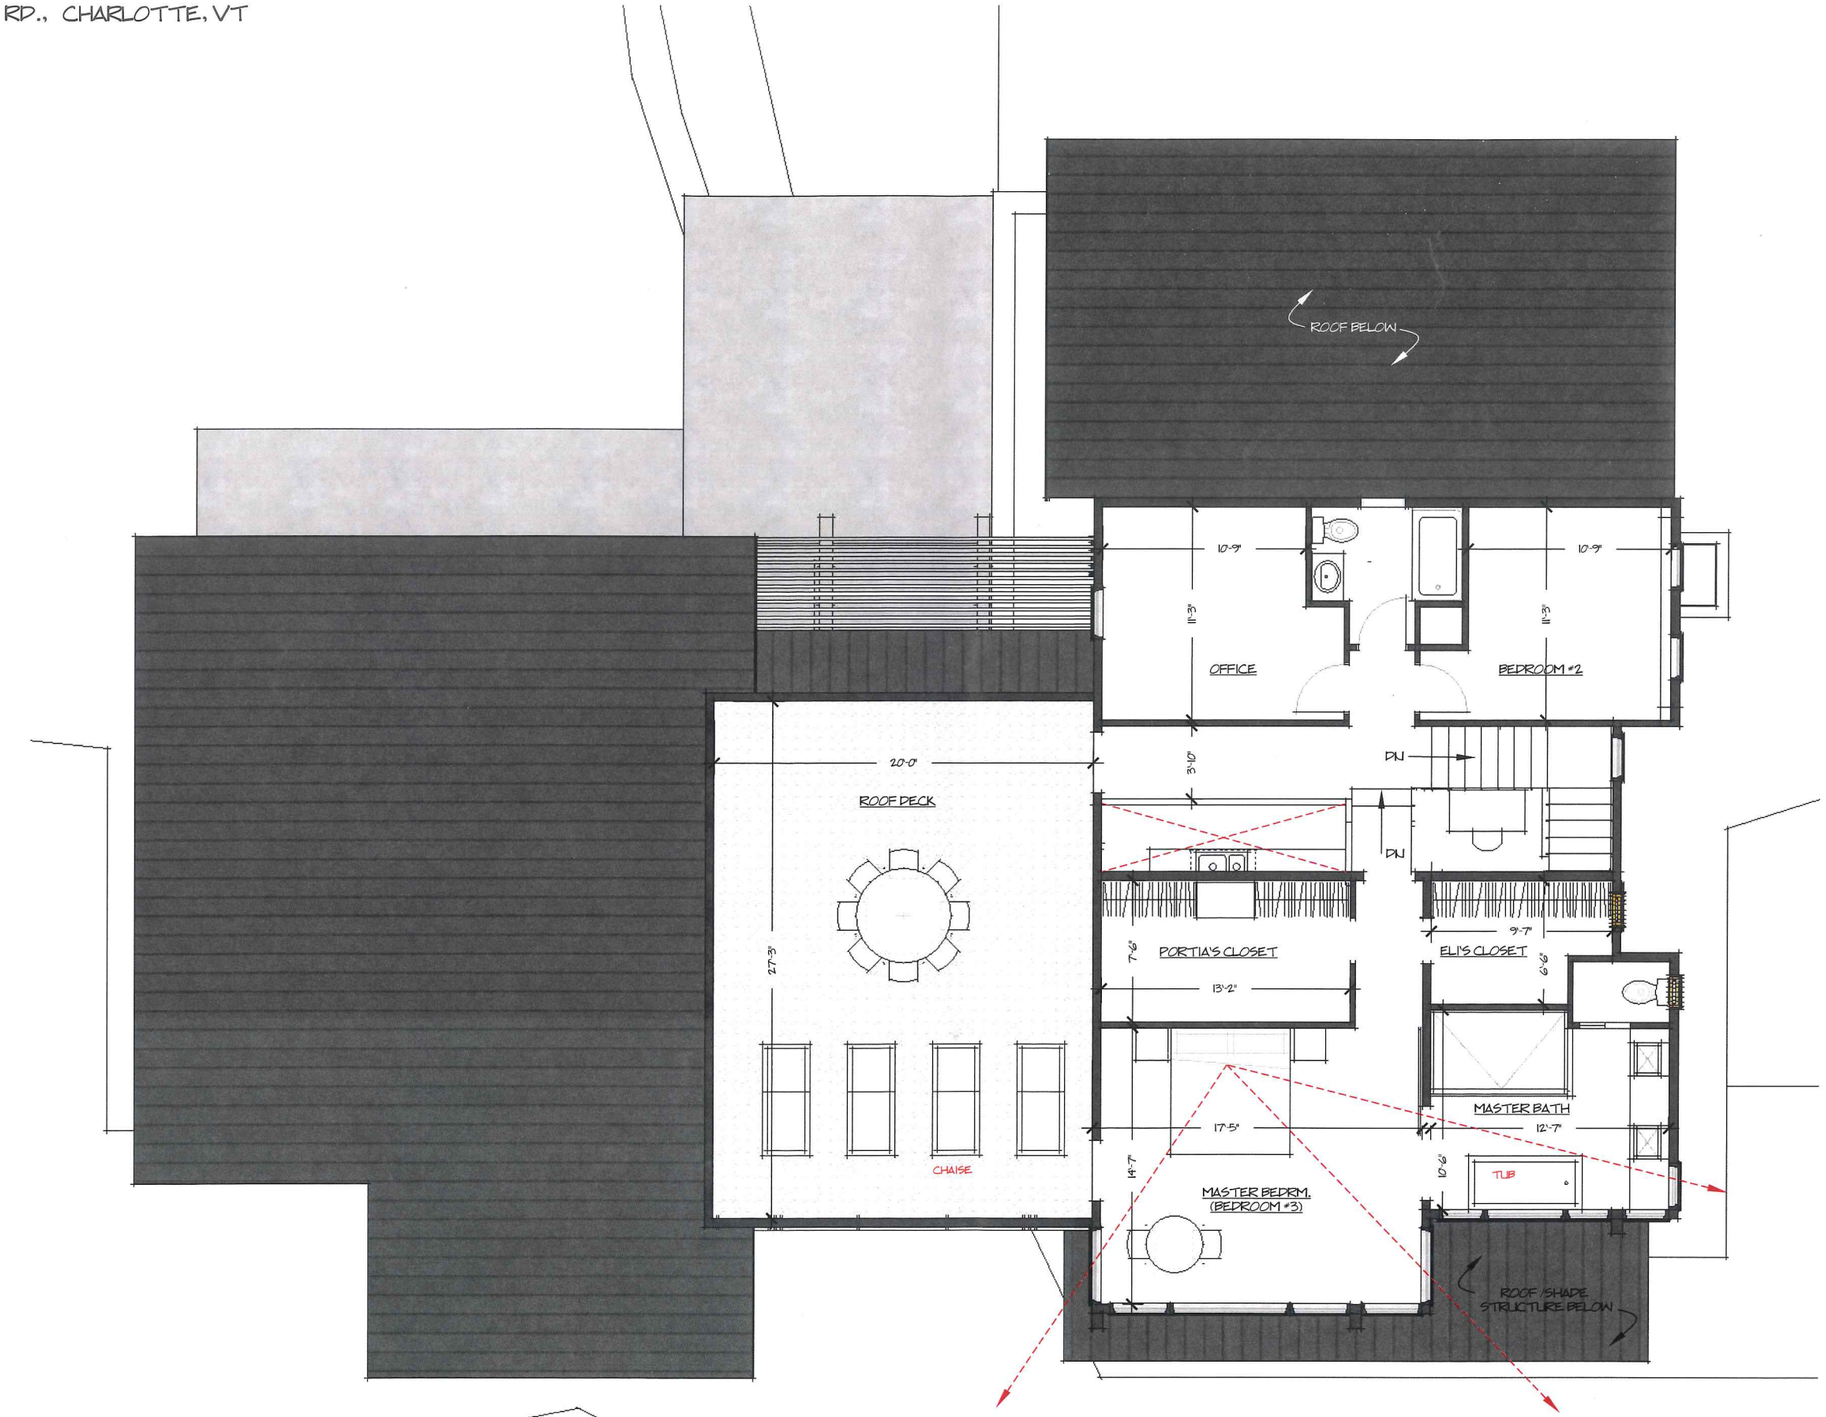

1 SECOND FLOOR PLAN
SCALE 1/8" = 1'-0"

SCHEMATIC DESIGN
(NOT FOR CONSTRUCTION)
11/09/17

HILLVIEW DESIGN COLLABORATIVE
LESSER GOLDSMITH
701 HILLS POINT RD., CHARLOTTE, VT
11.09.2017

RECEIVED
NOV 14 2017
CHARLOTTE
PLANNING & ZONING

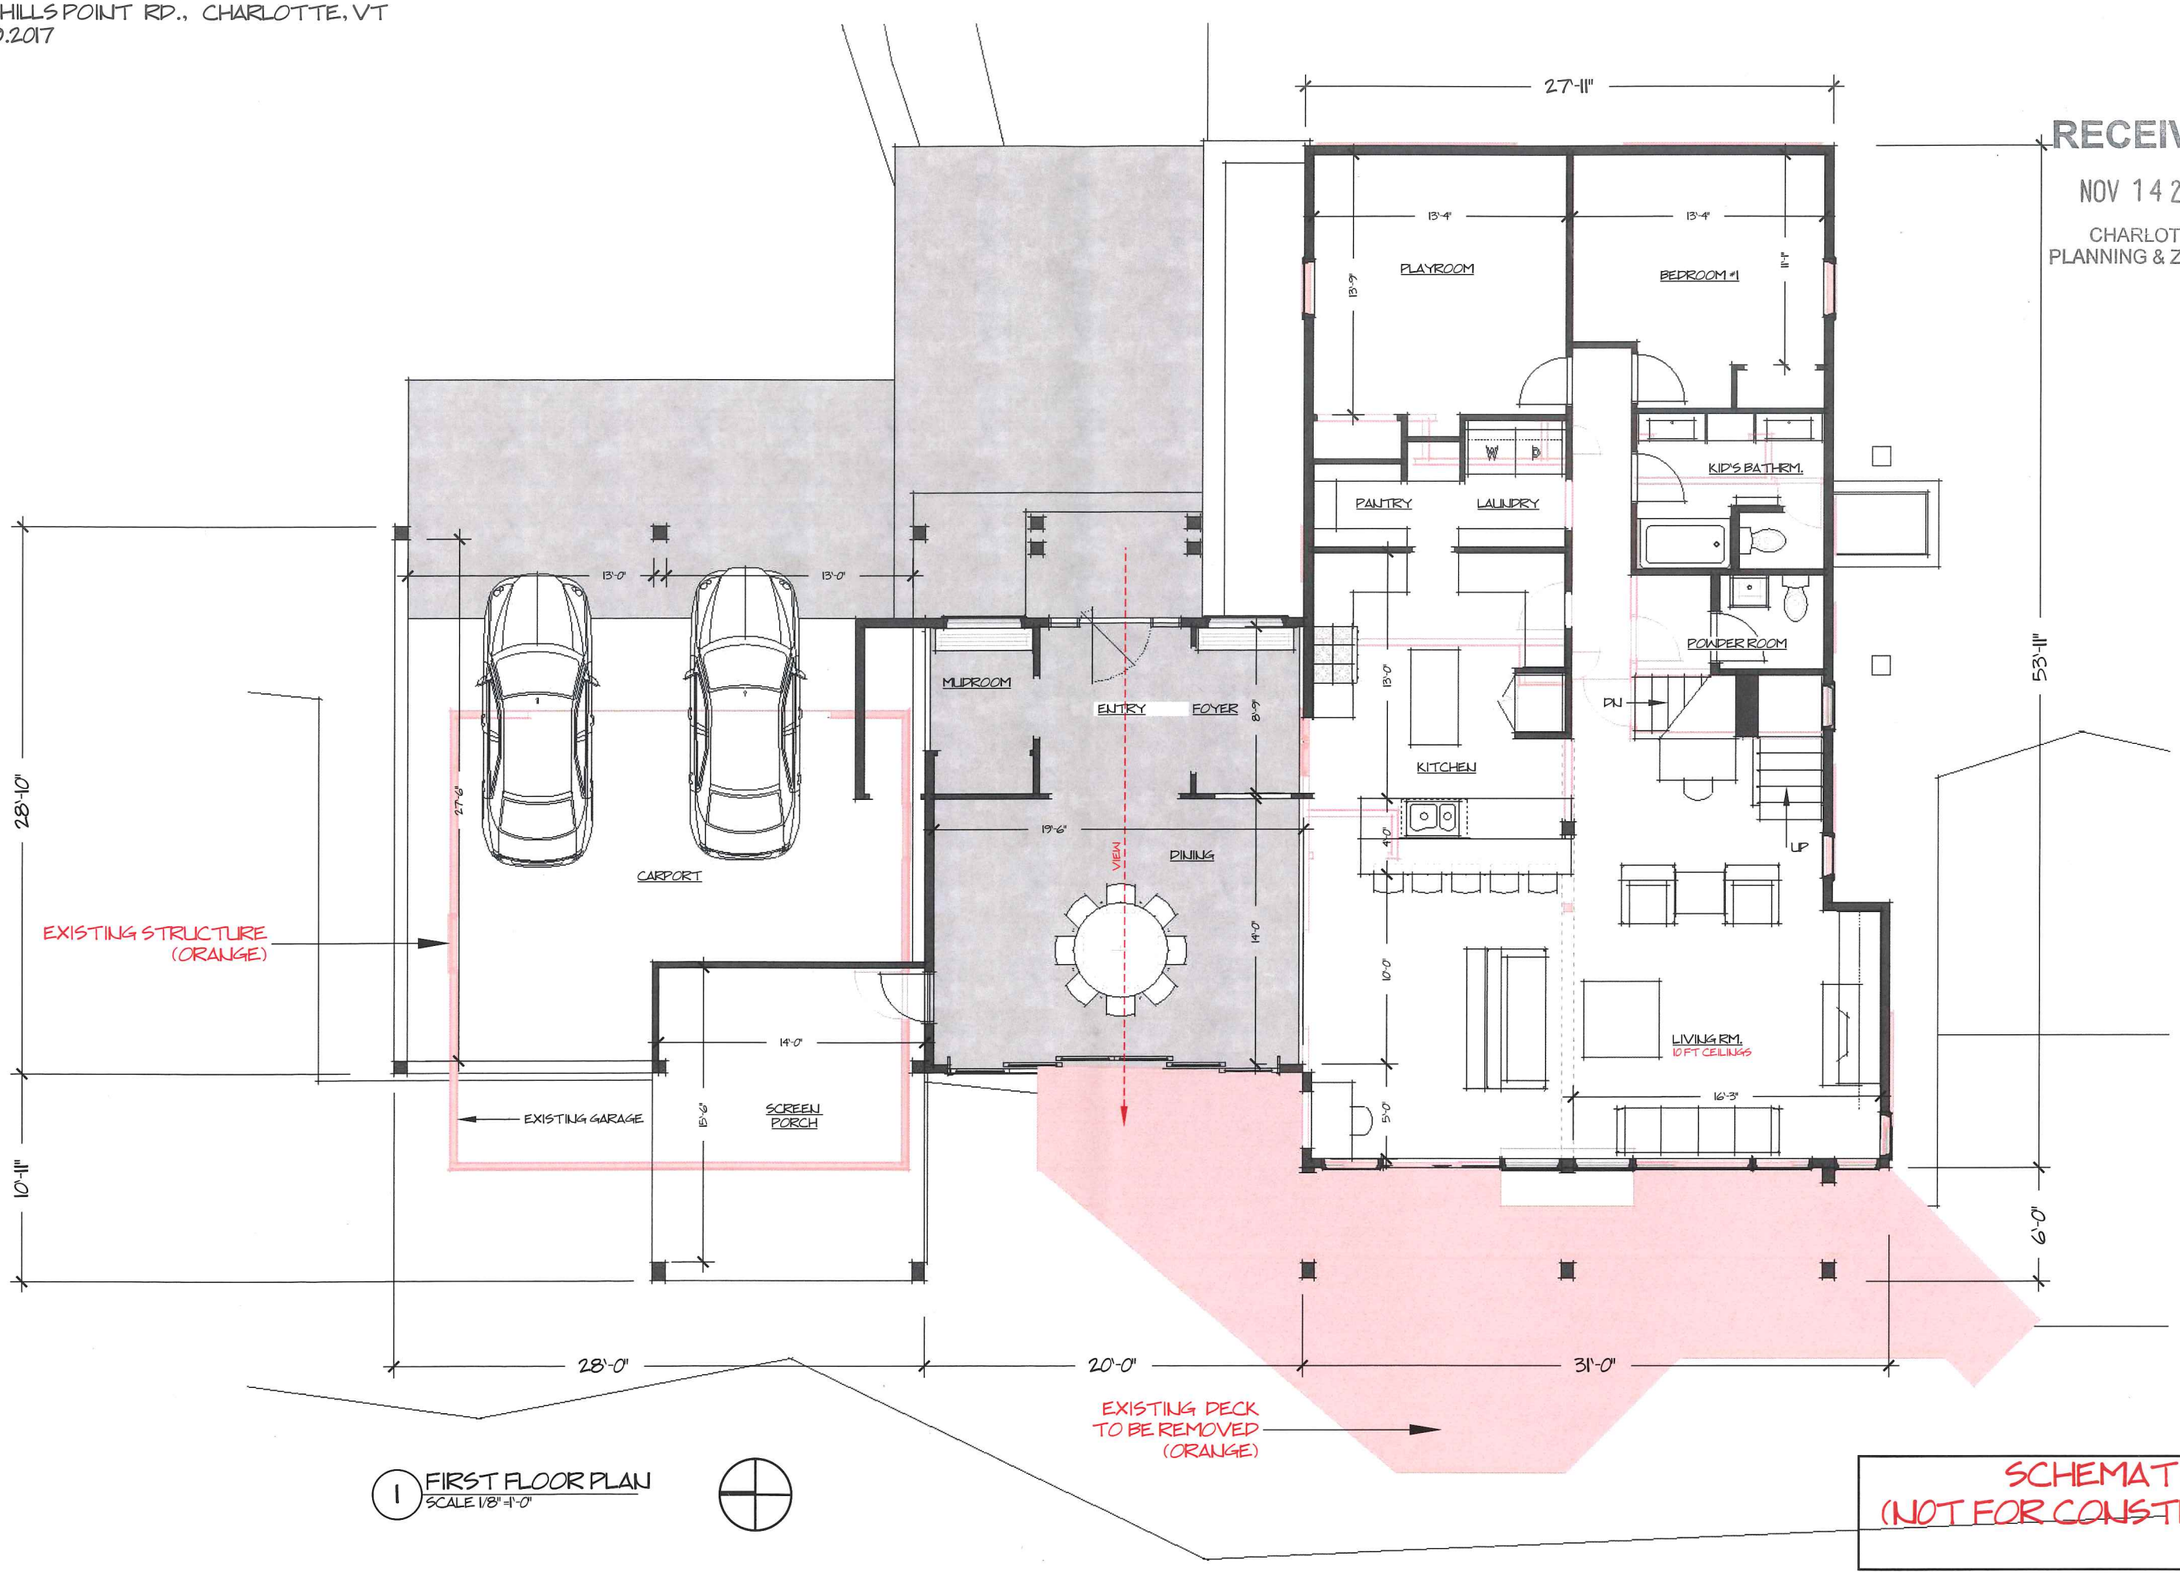

1 FIRST FLOOR PLAN
SCALE 1/8"=1'-0"

SCHEMATIC DESIGN
(NOT FOR CONSTRUCTION)
11/09/17

HILLVIEW DESIGN COLLABORATIVE
LESSER GOLDSMITH
701 HILLS POINT RD., CHARLOTTE, VT
11.09.2017

RECEIVED
NOV 14 2017
CHARLOTTE
PLANNING & ZONING

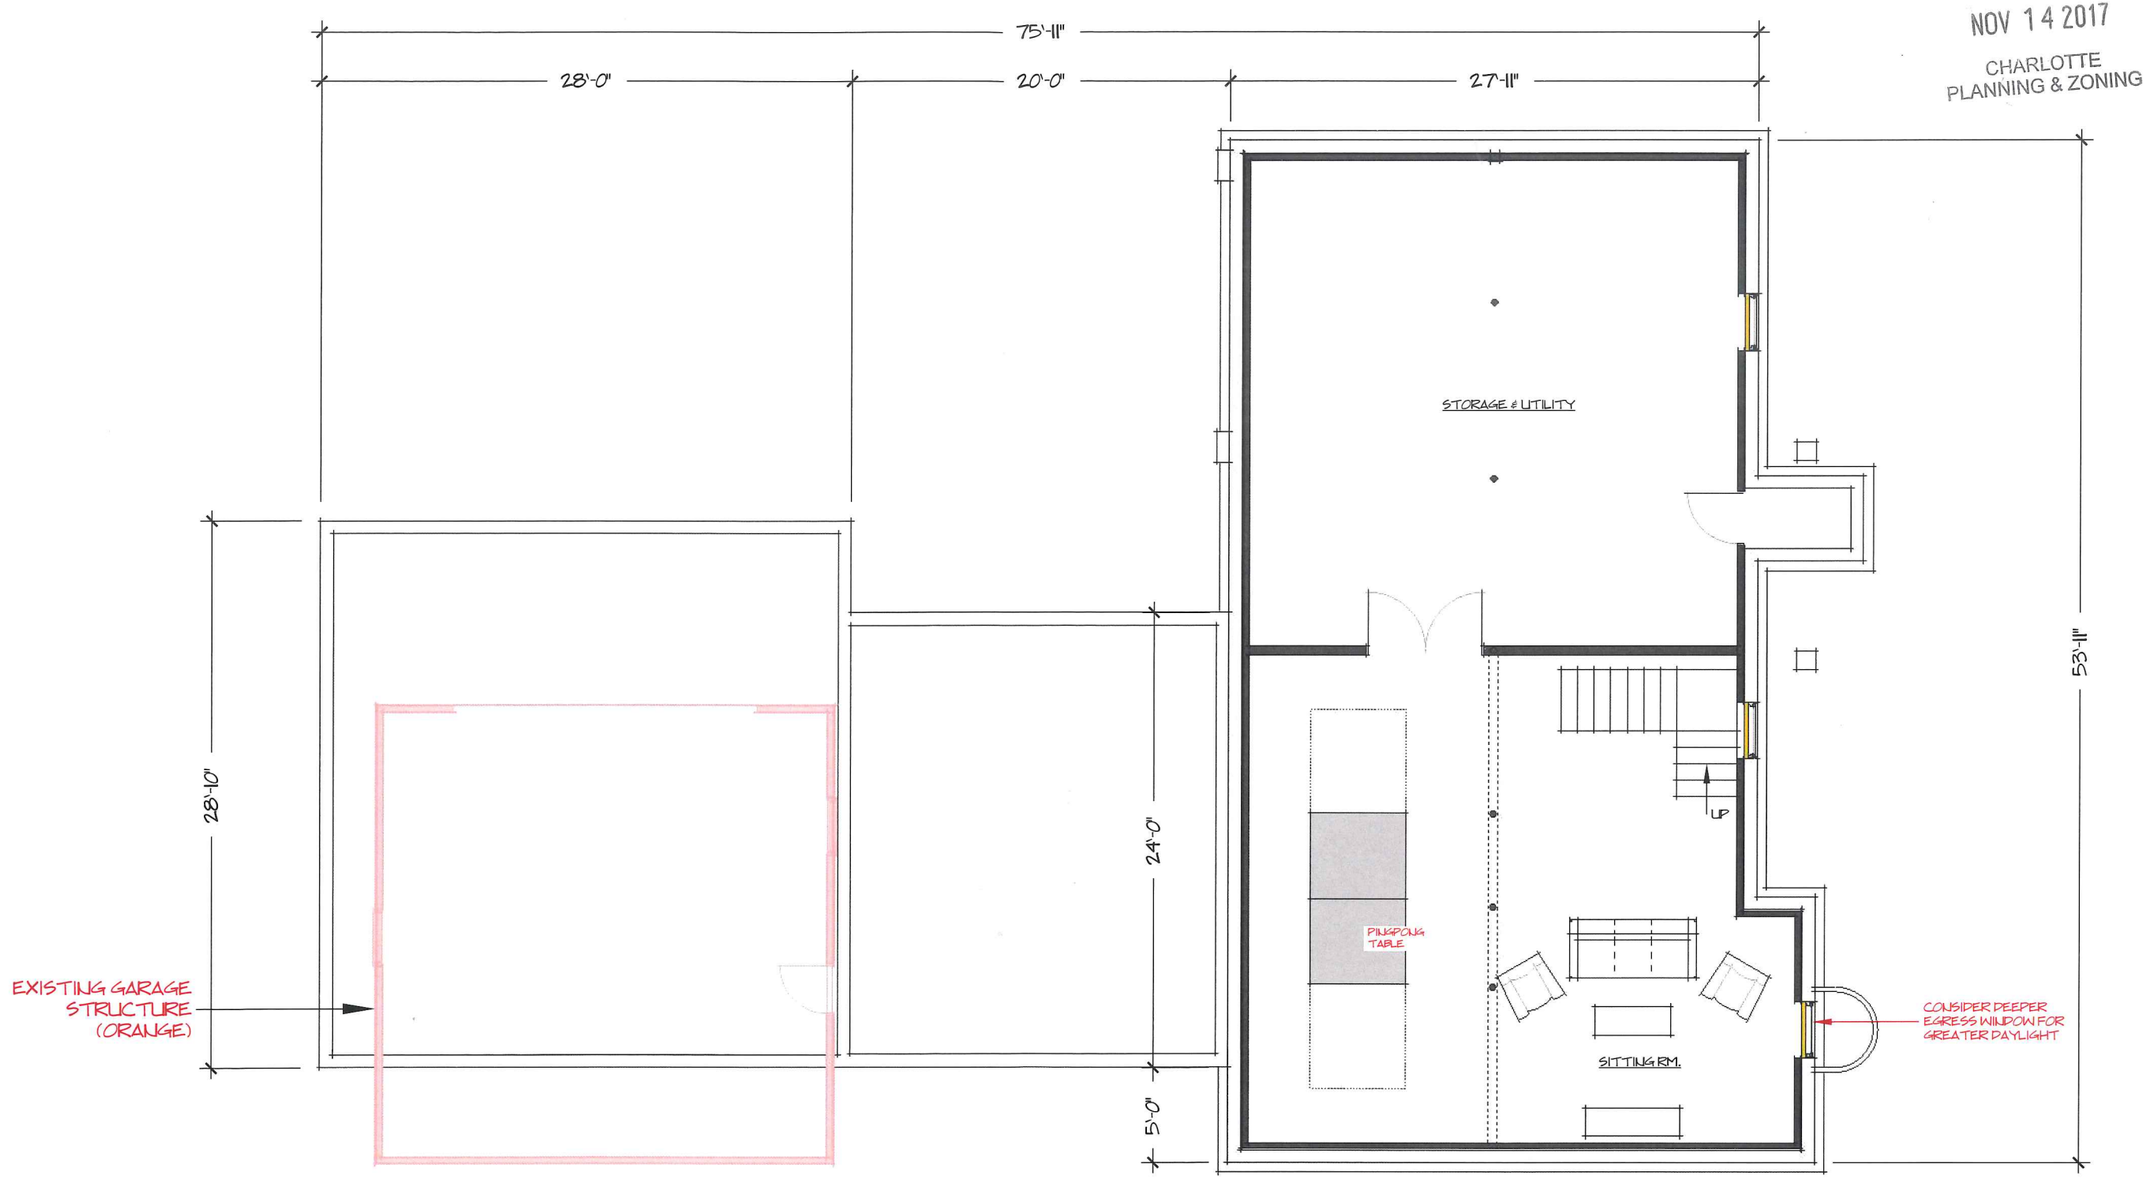

1 LOWER LEVEL PLAN
SCALE 1/8" = 1'-0"

SCHEMATIC DESIGN
(NOT FOR CONSTRUCTION)
11/09/17