EXISTING
117 LANGS LANE
FLOOR PLAN
NO INTERIOR ROOM
SIZE CHANGES
PROPOSED

SCALE
1/4" = 1'

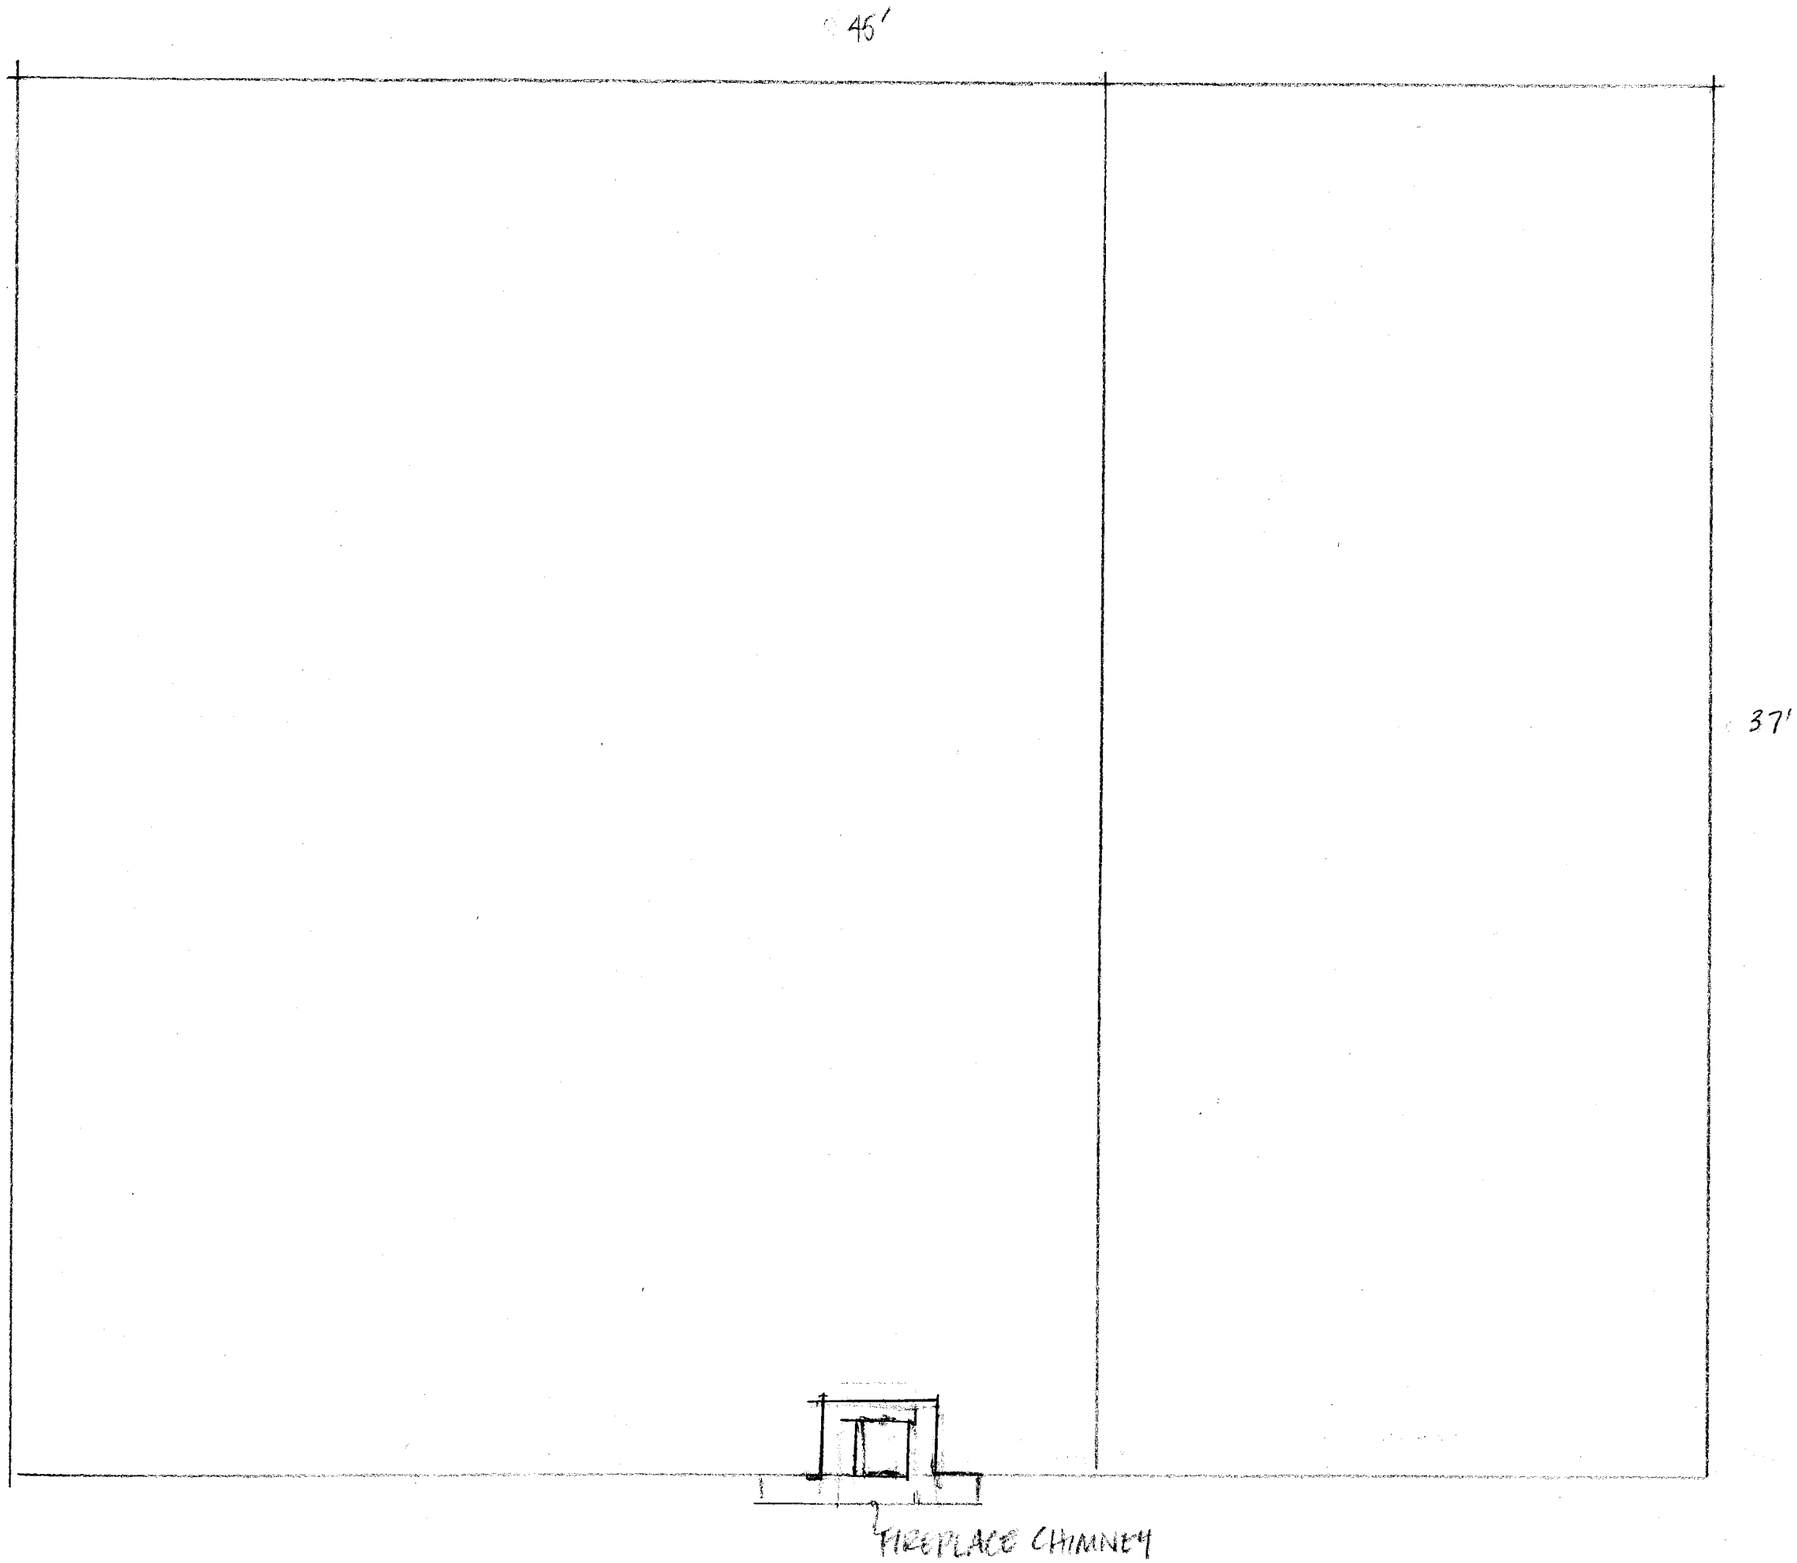

117 LANES LANE
ROOF PLAN

NO CHANGES PROPOSED

SCALE
1/4" = 1'

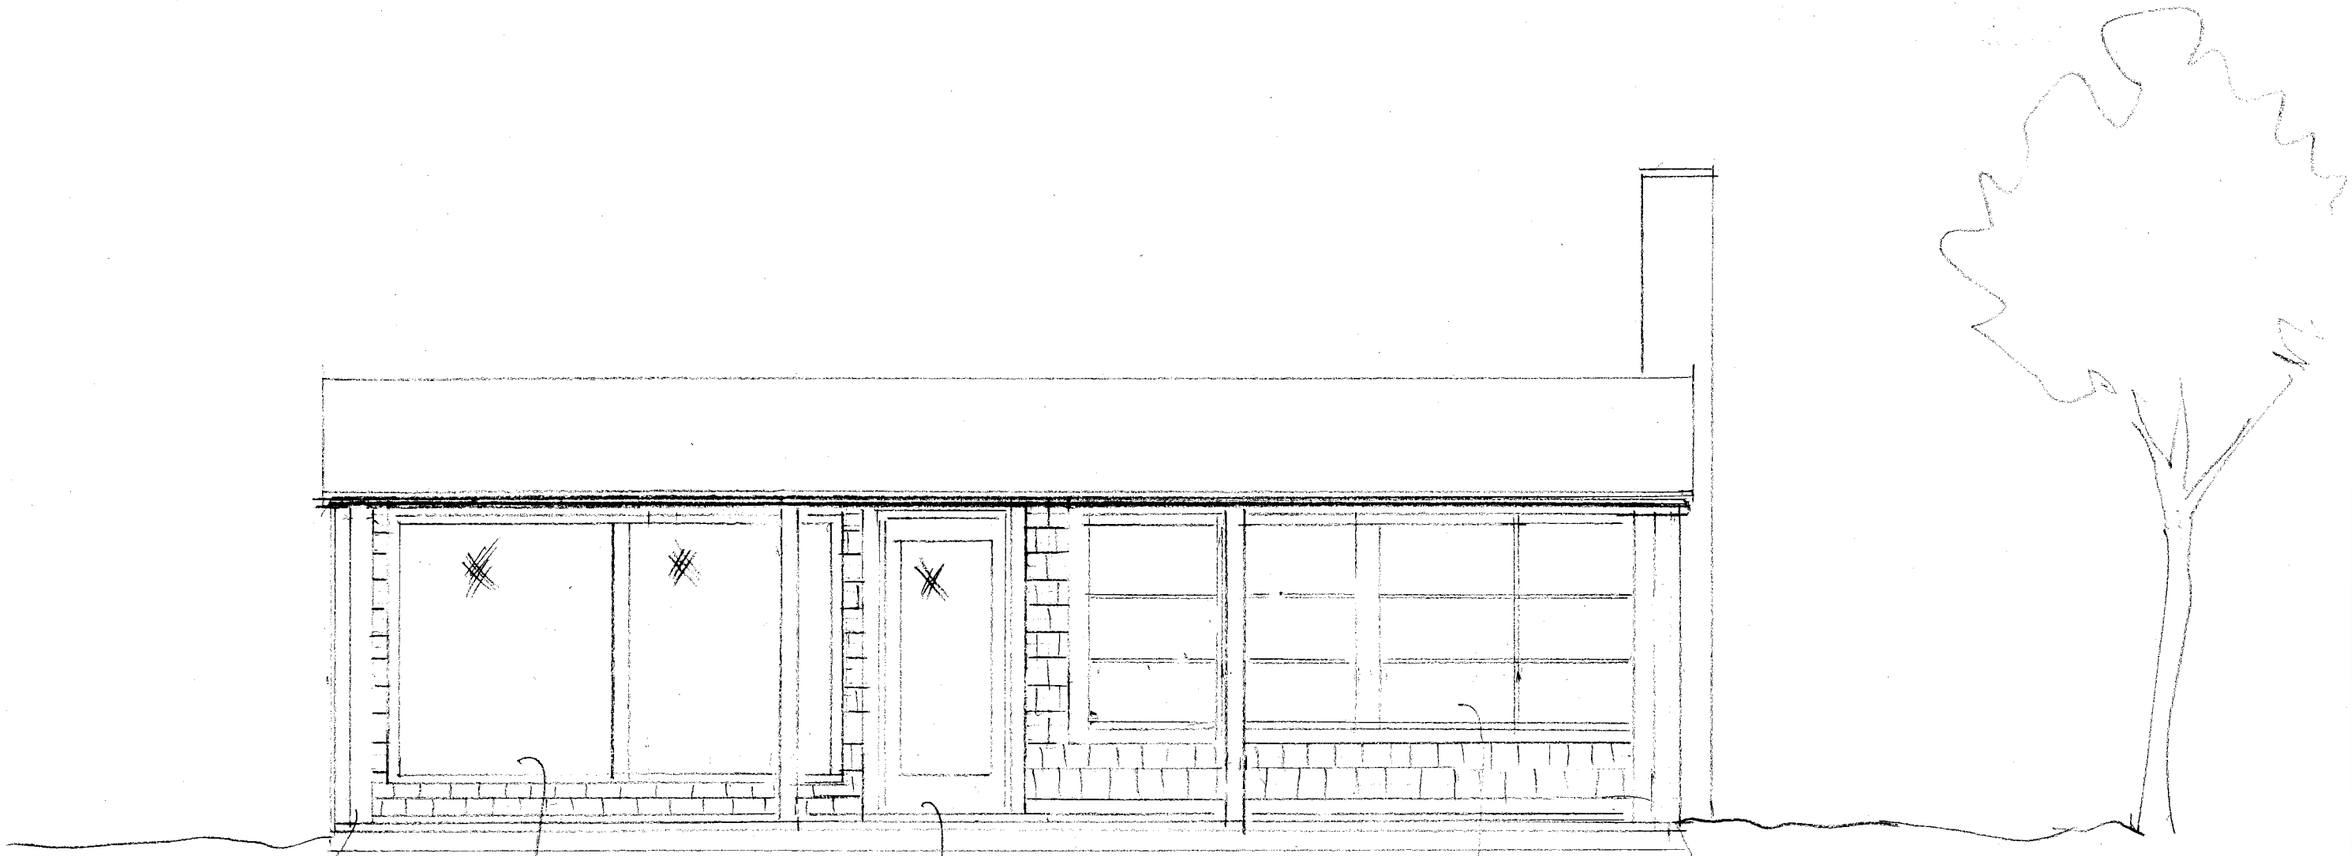

PROPOSED
117 LAMBS LANE
SOUTH ELEVATION

SCALE
1/4" = 1'

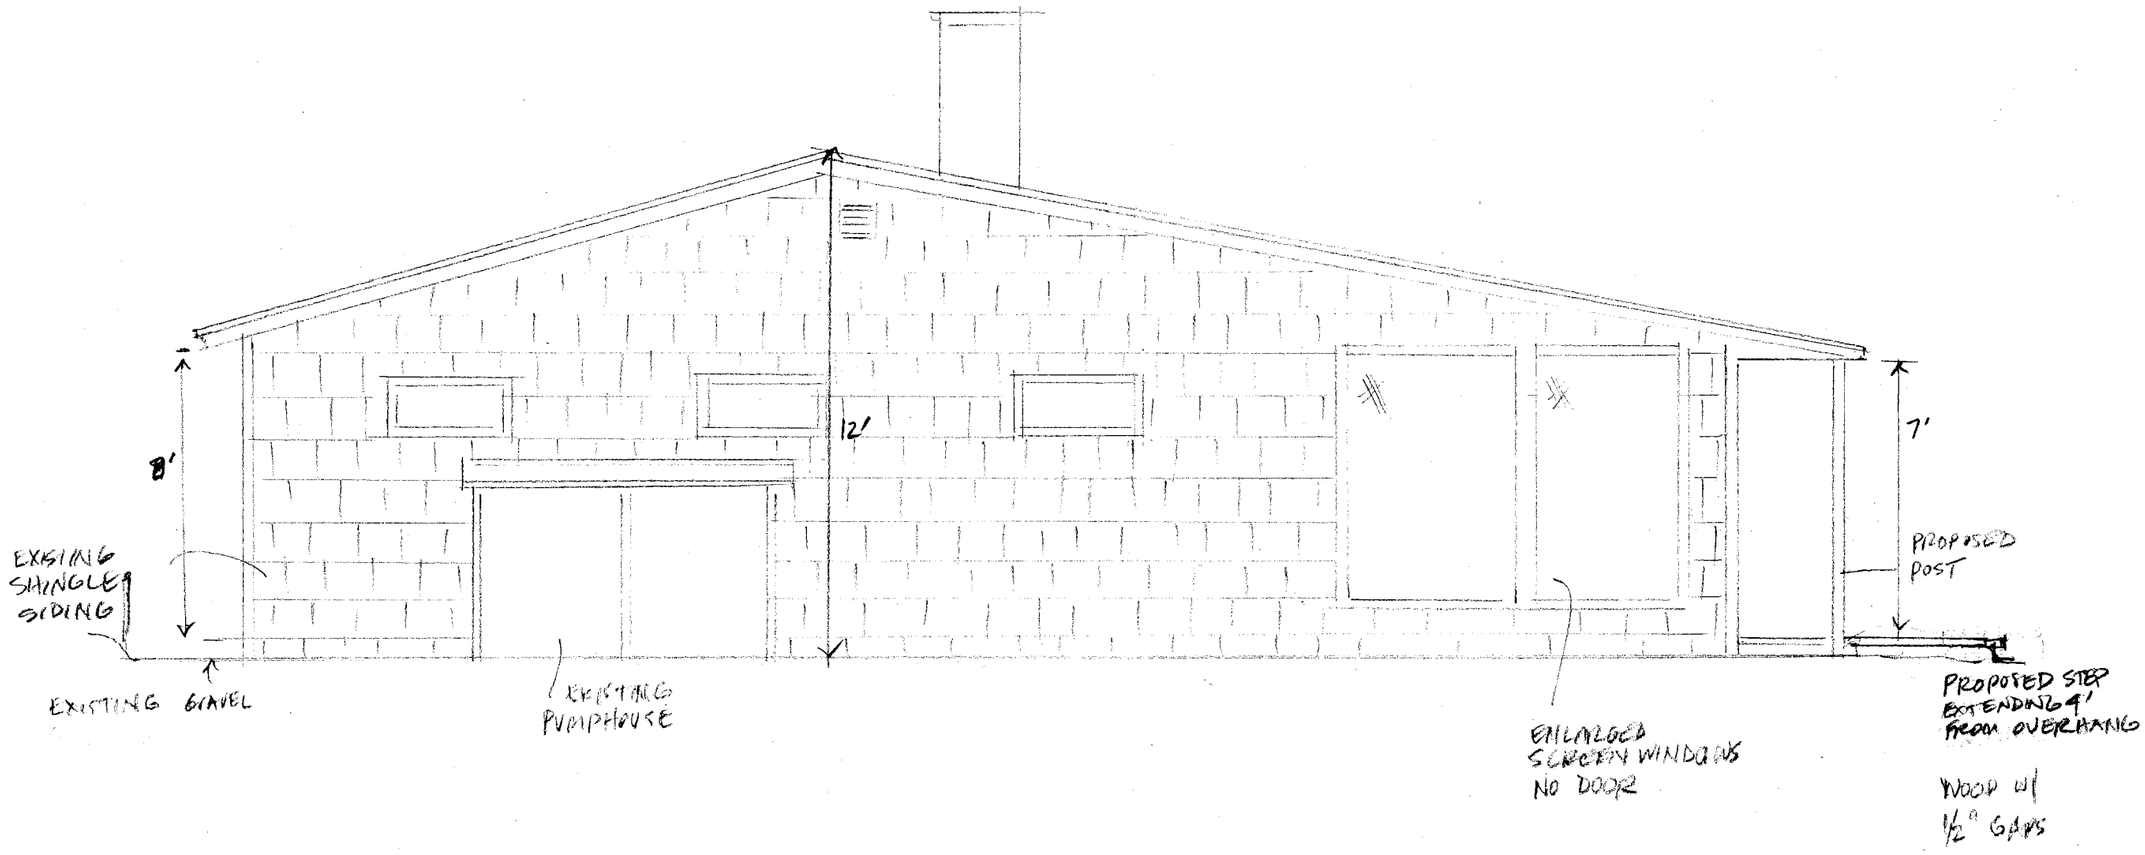

PROPOSED
117 LANES LANE
WEST ELEVATION

SCALE
1/4" = 1'

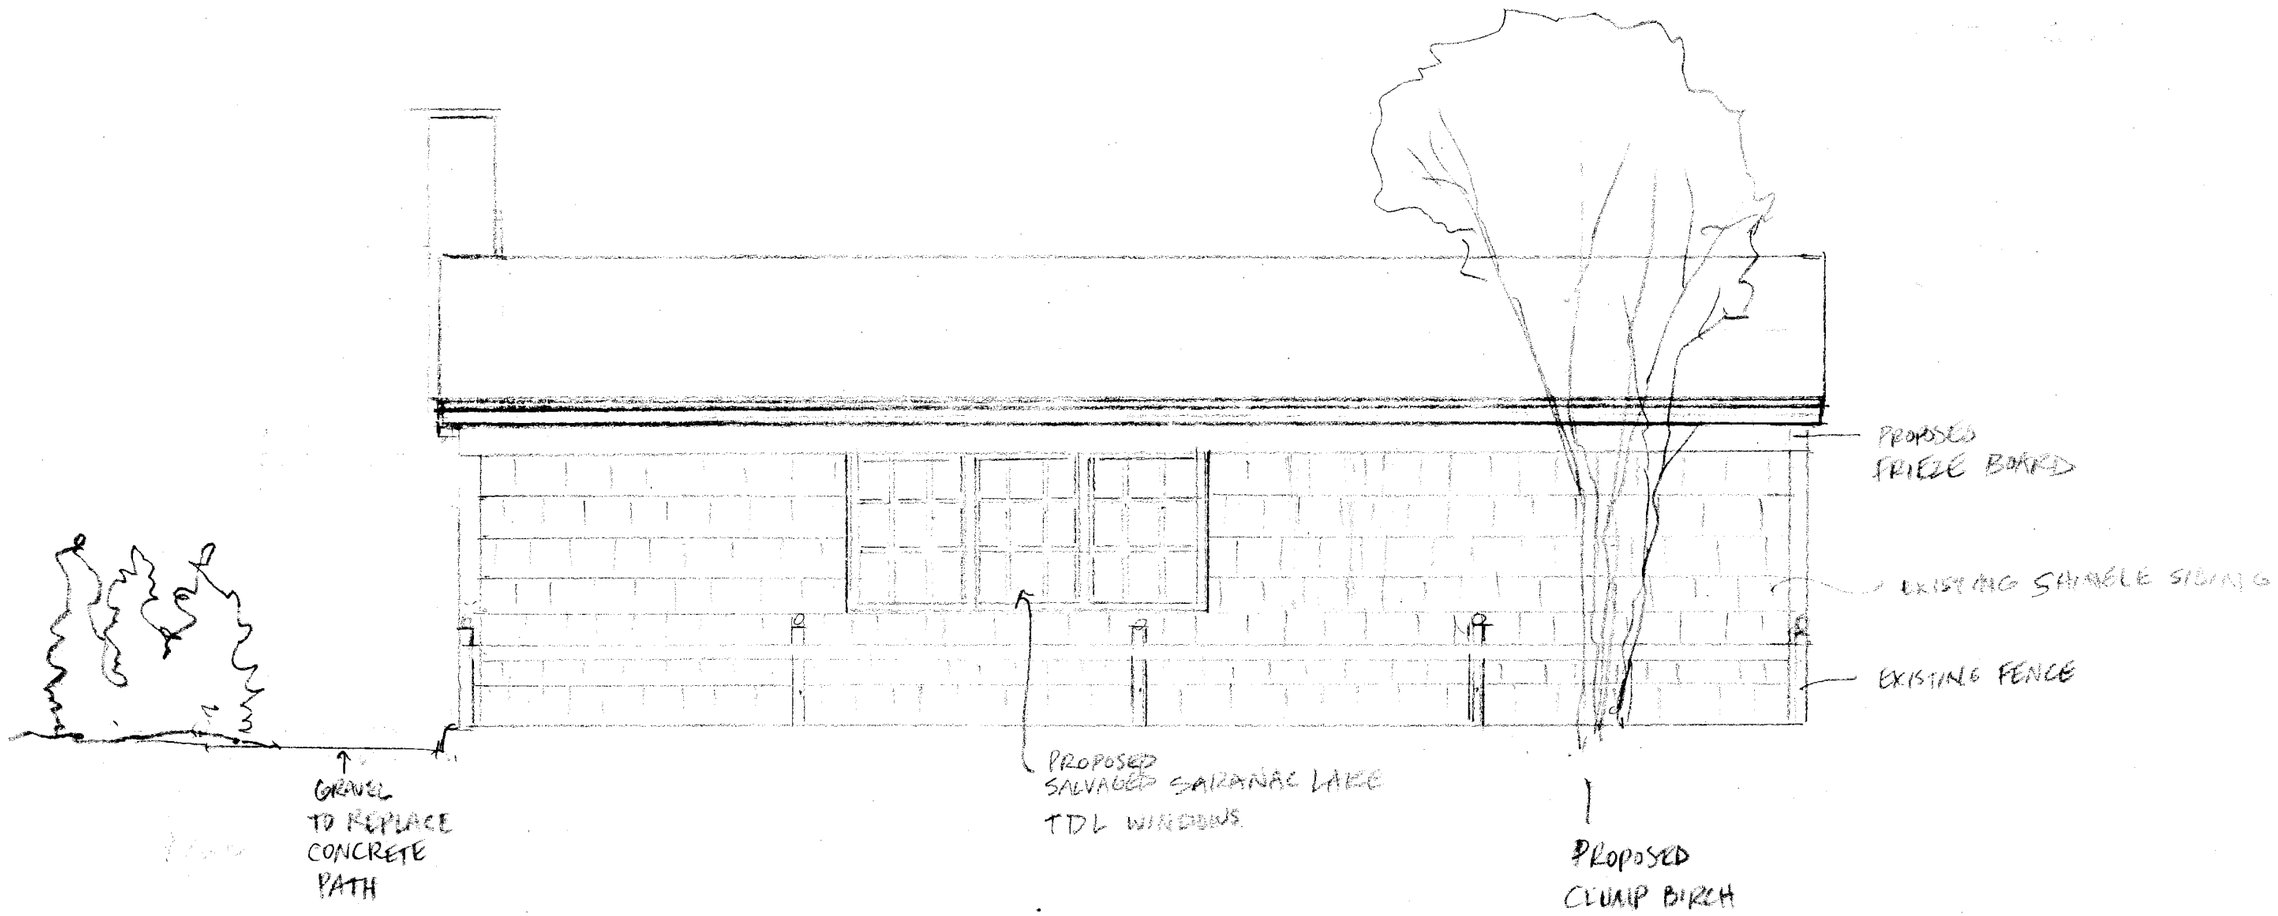

SCALE
1/4" = 1'

PROPOSED
117 LAKES LANE
NORTH ELEVATION

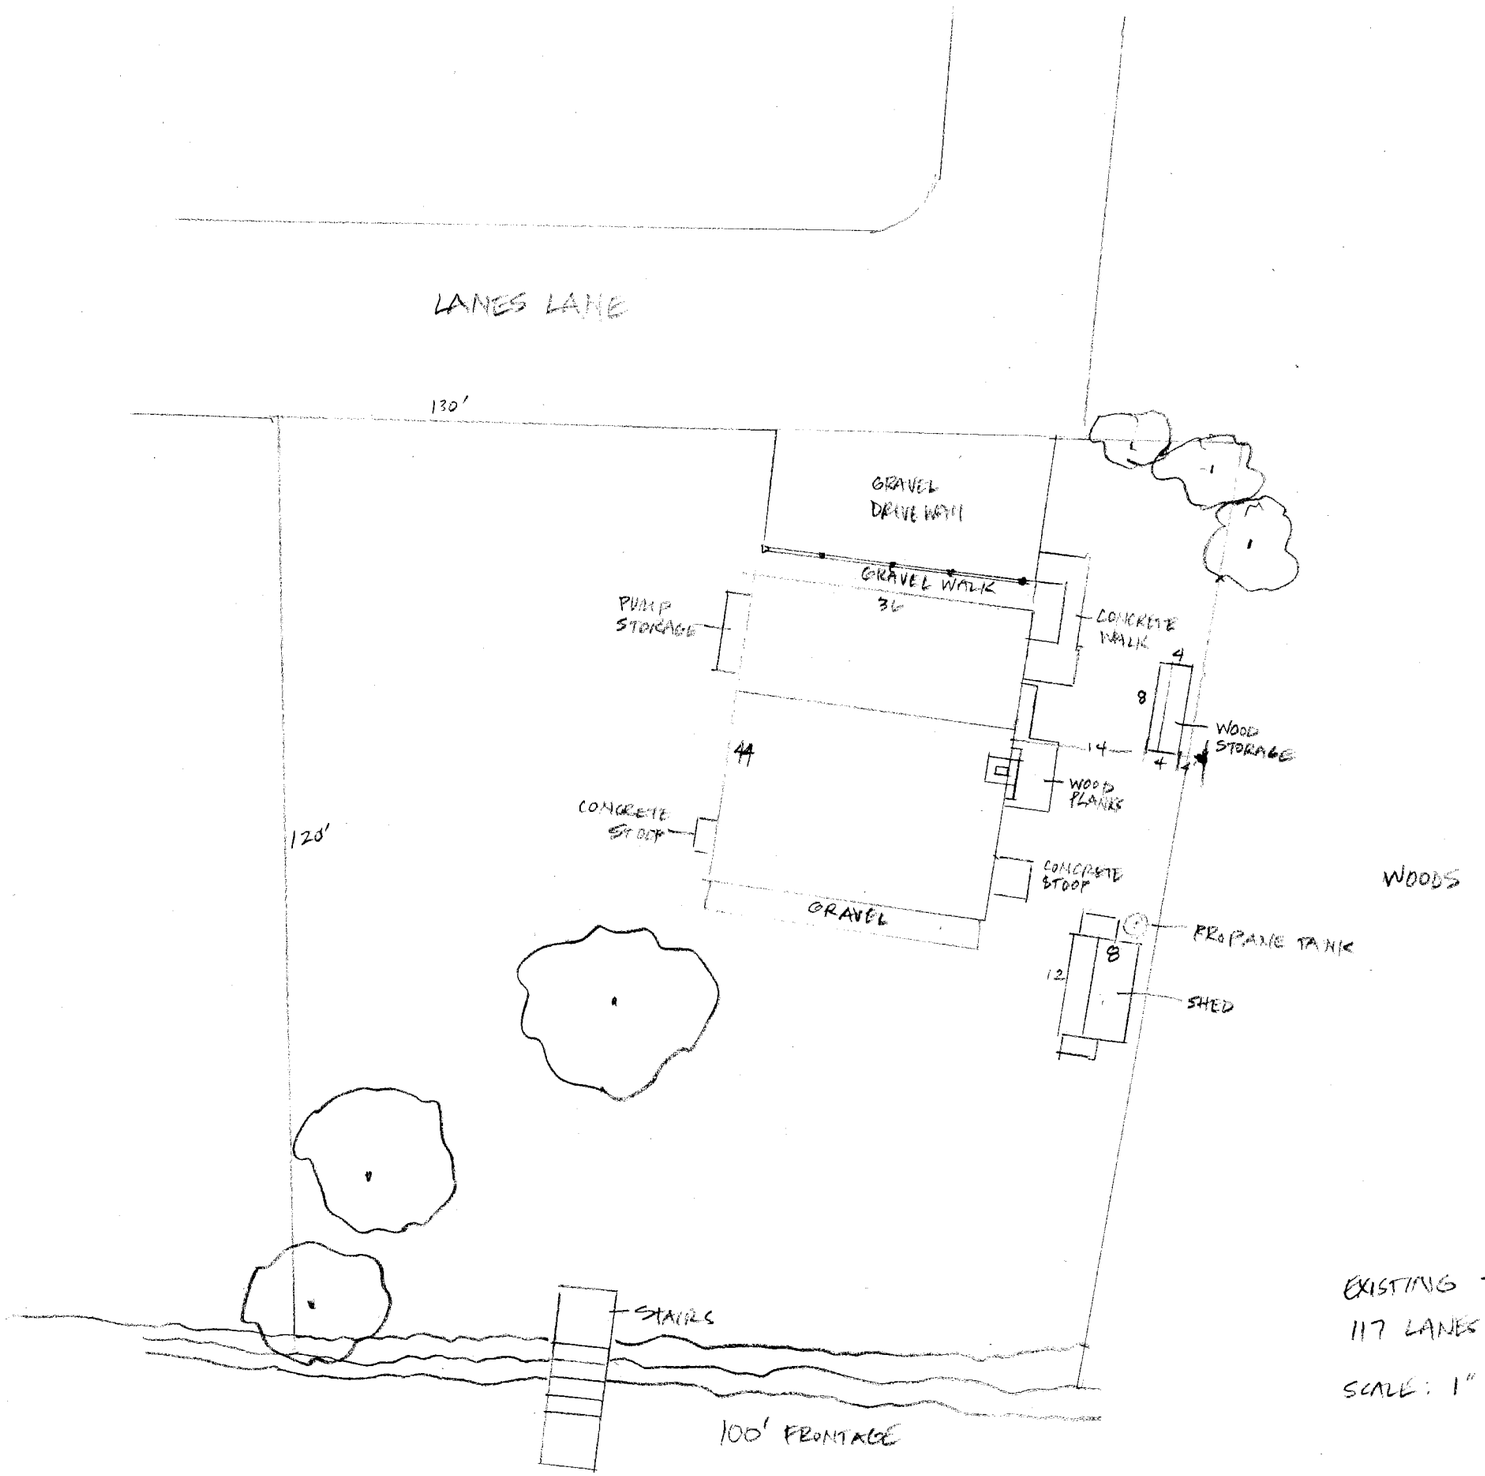

EXISTING SITE PLAN
117 LANES LANE
SCALE: 1" = 20'

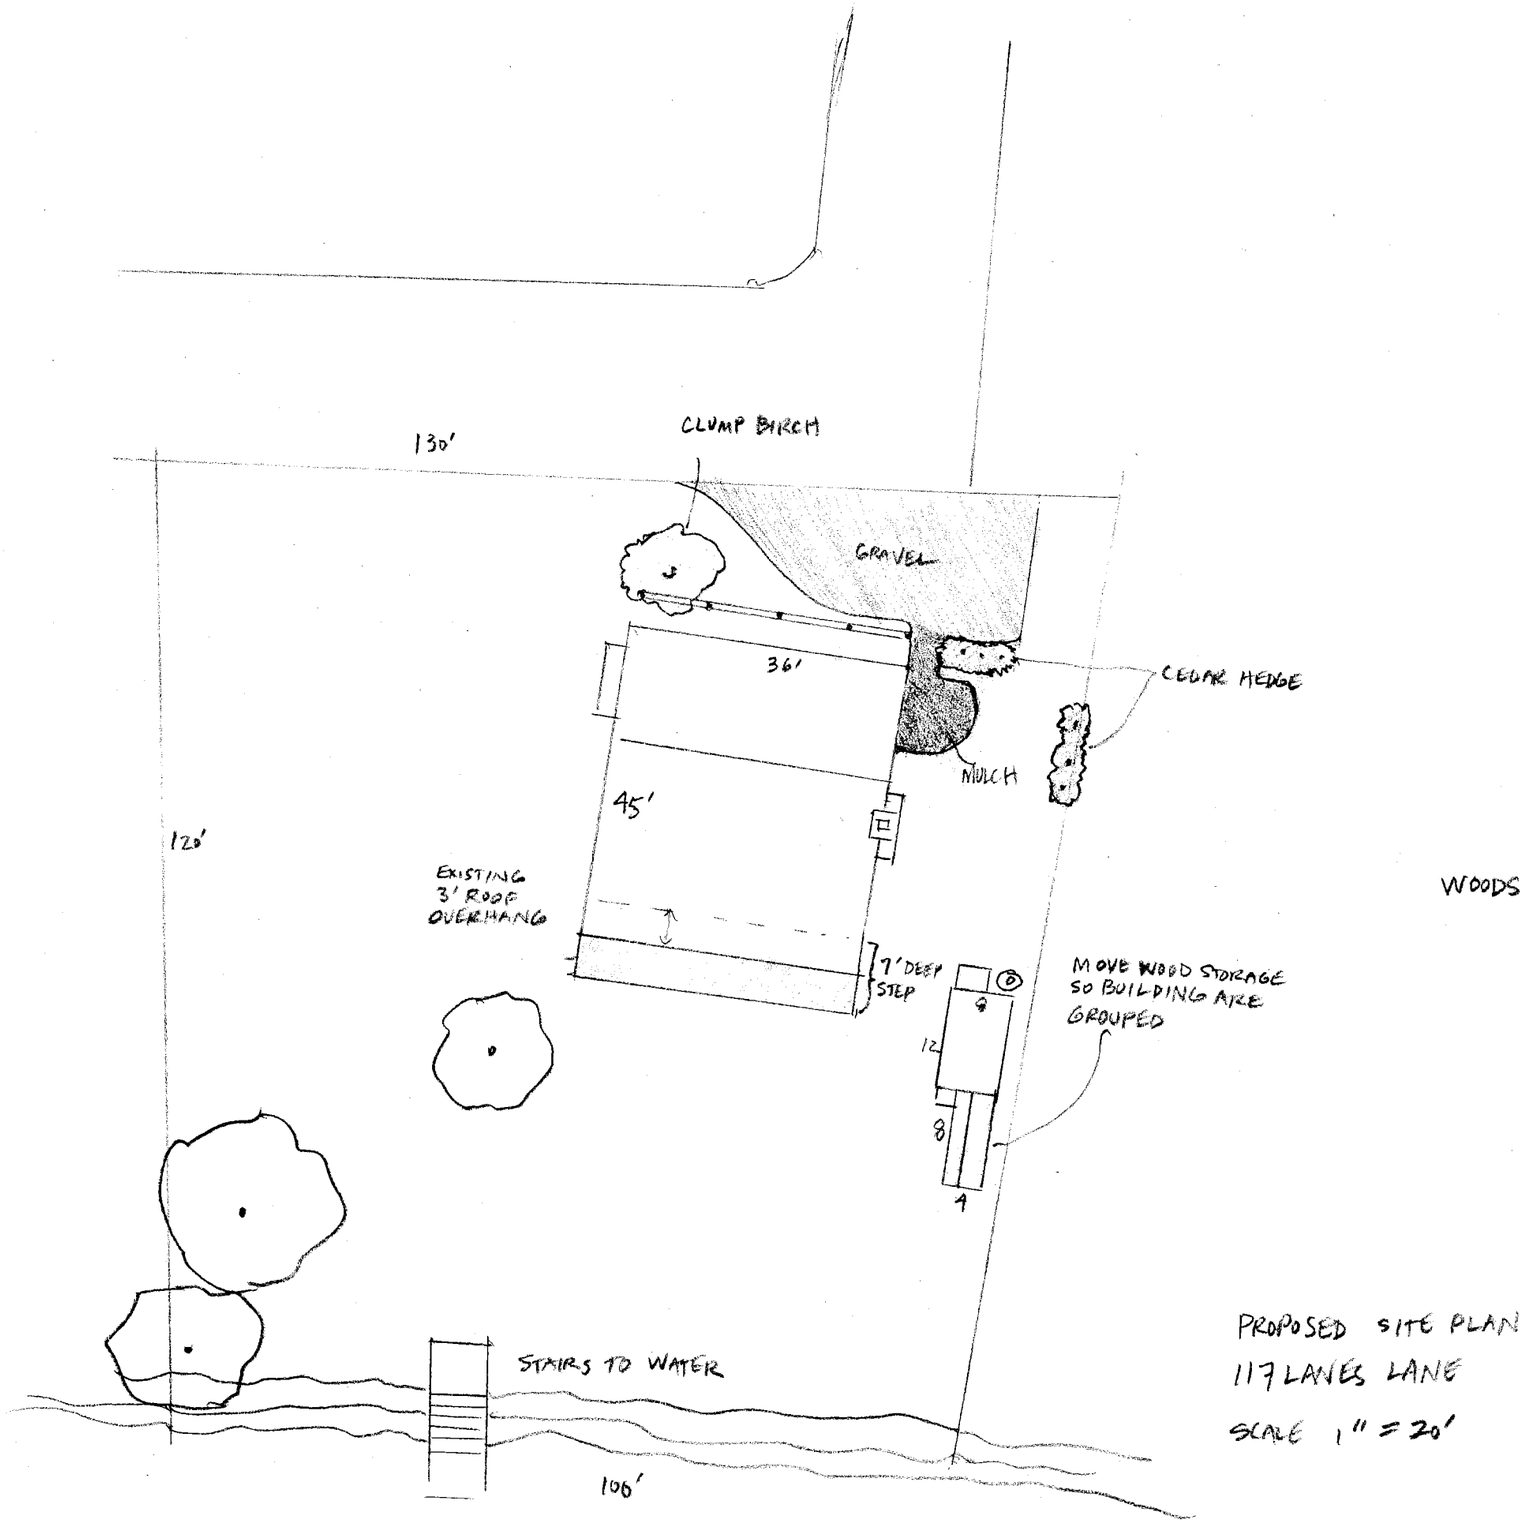

PROPOSED SITE PLAN
117 LANES LANE
SCALE 1" = 20'

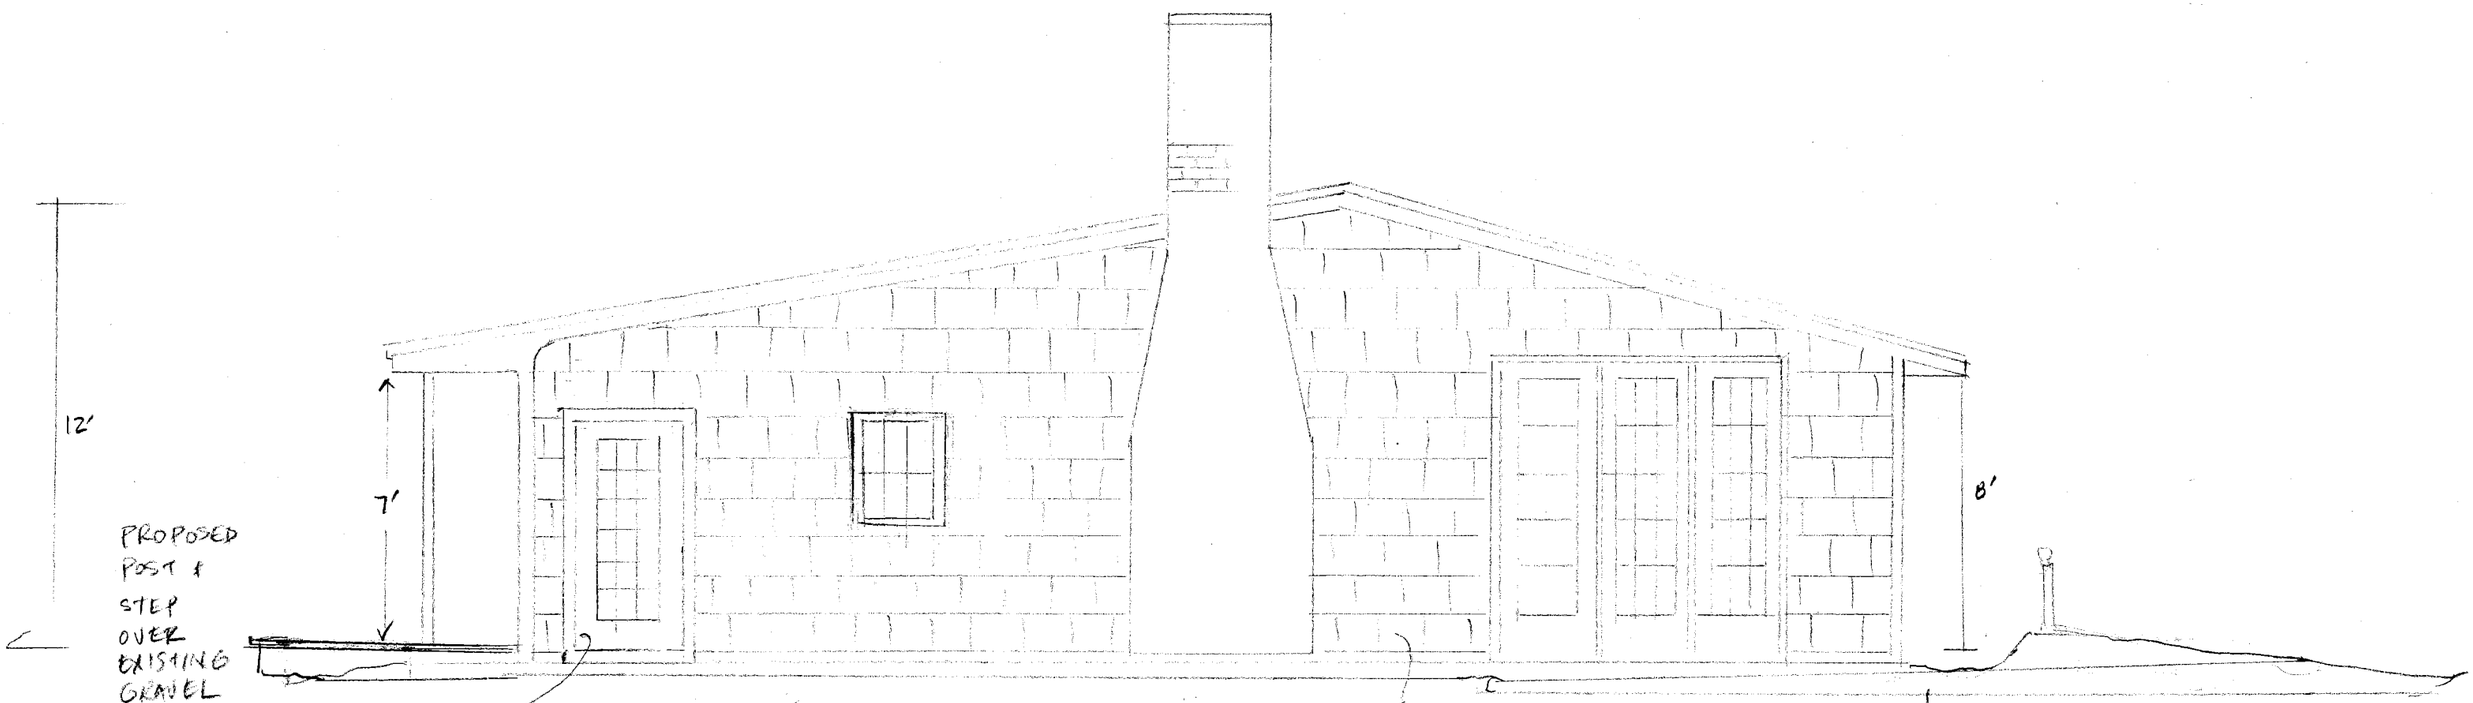

PROPOSED
117 LANES LANE
EAST ELEVATION

SCALE
1/4" = 1'