


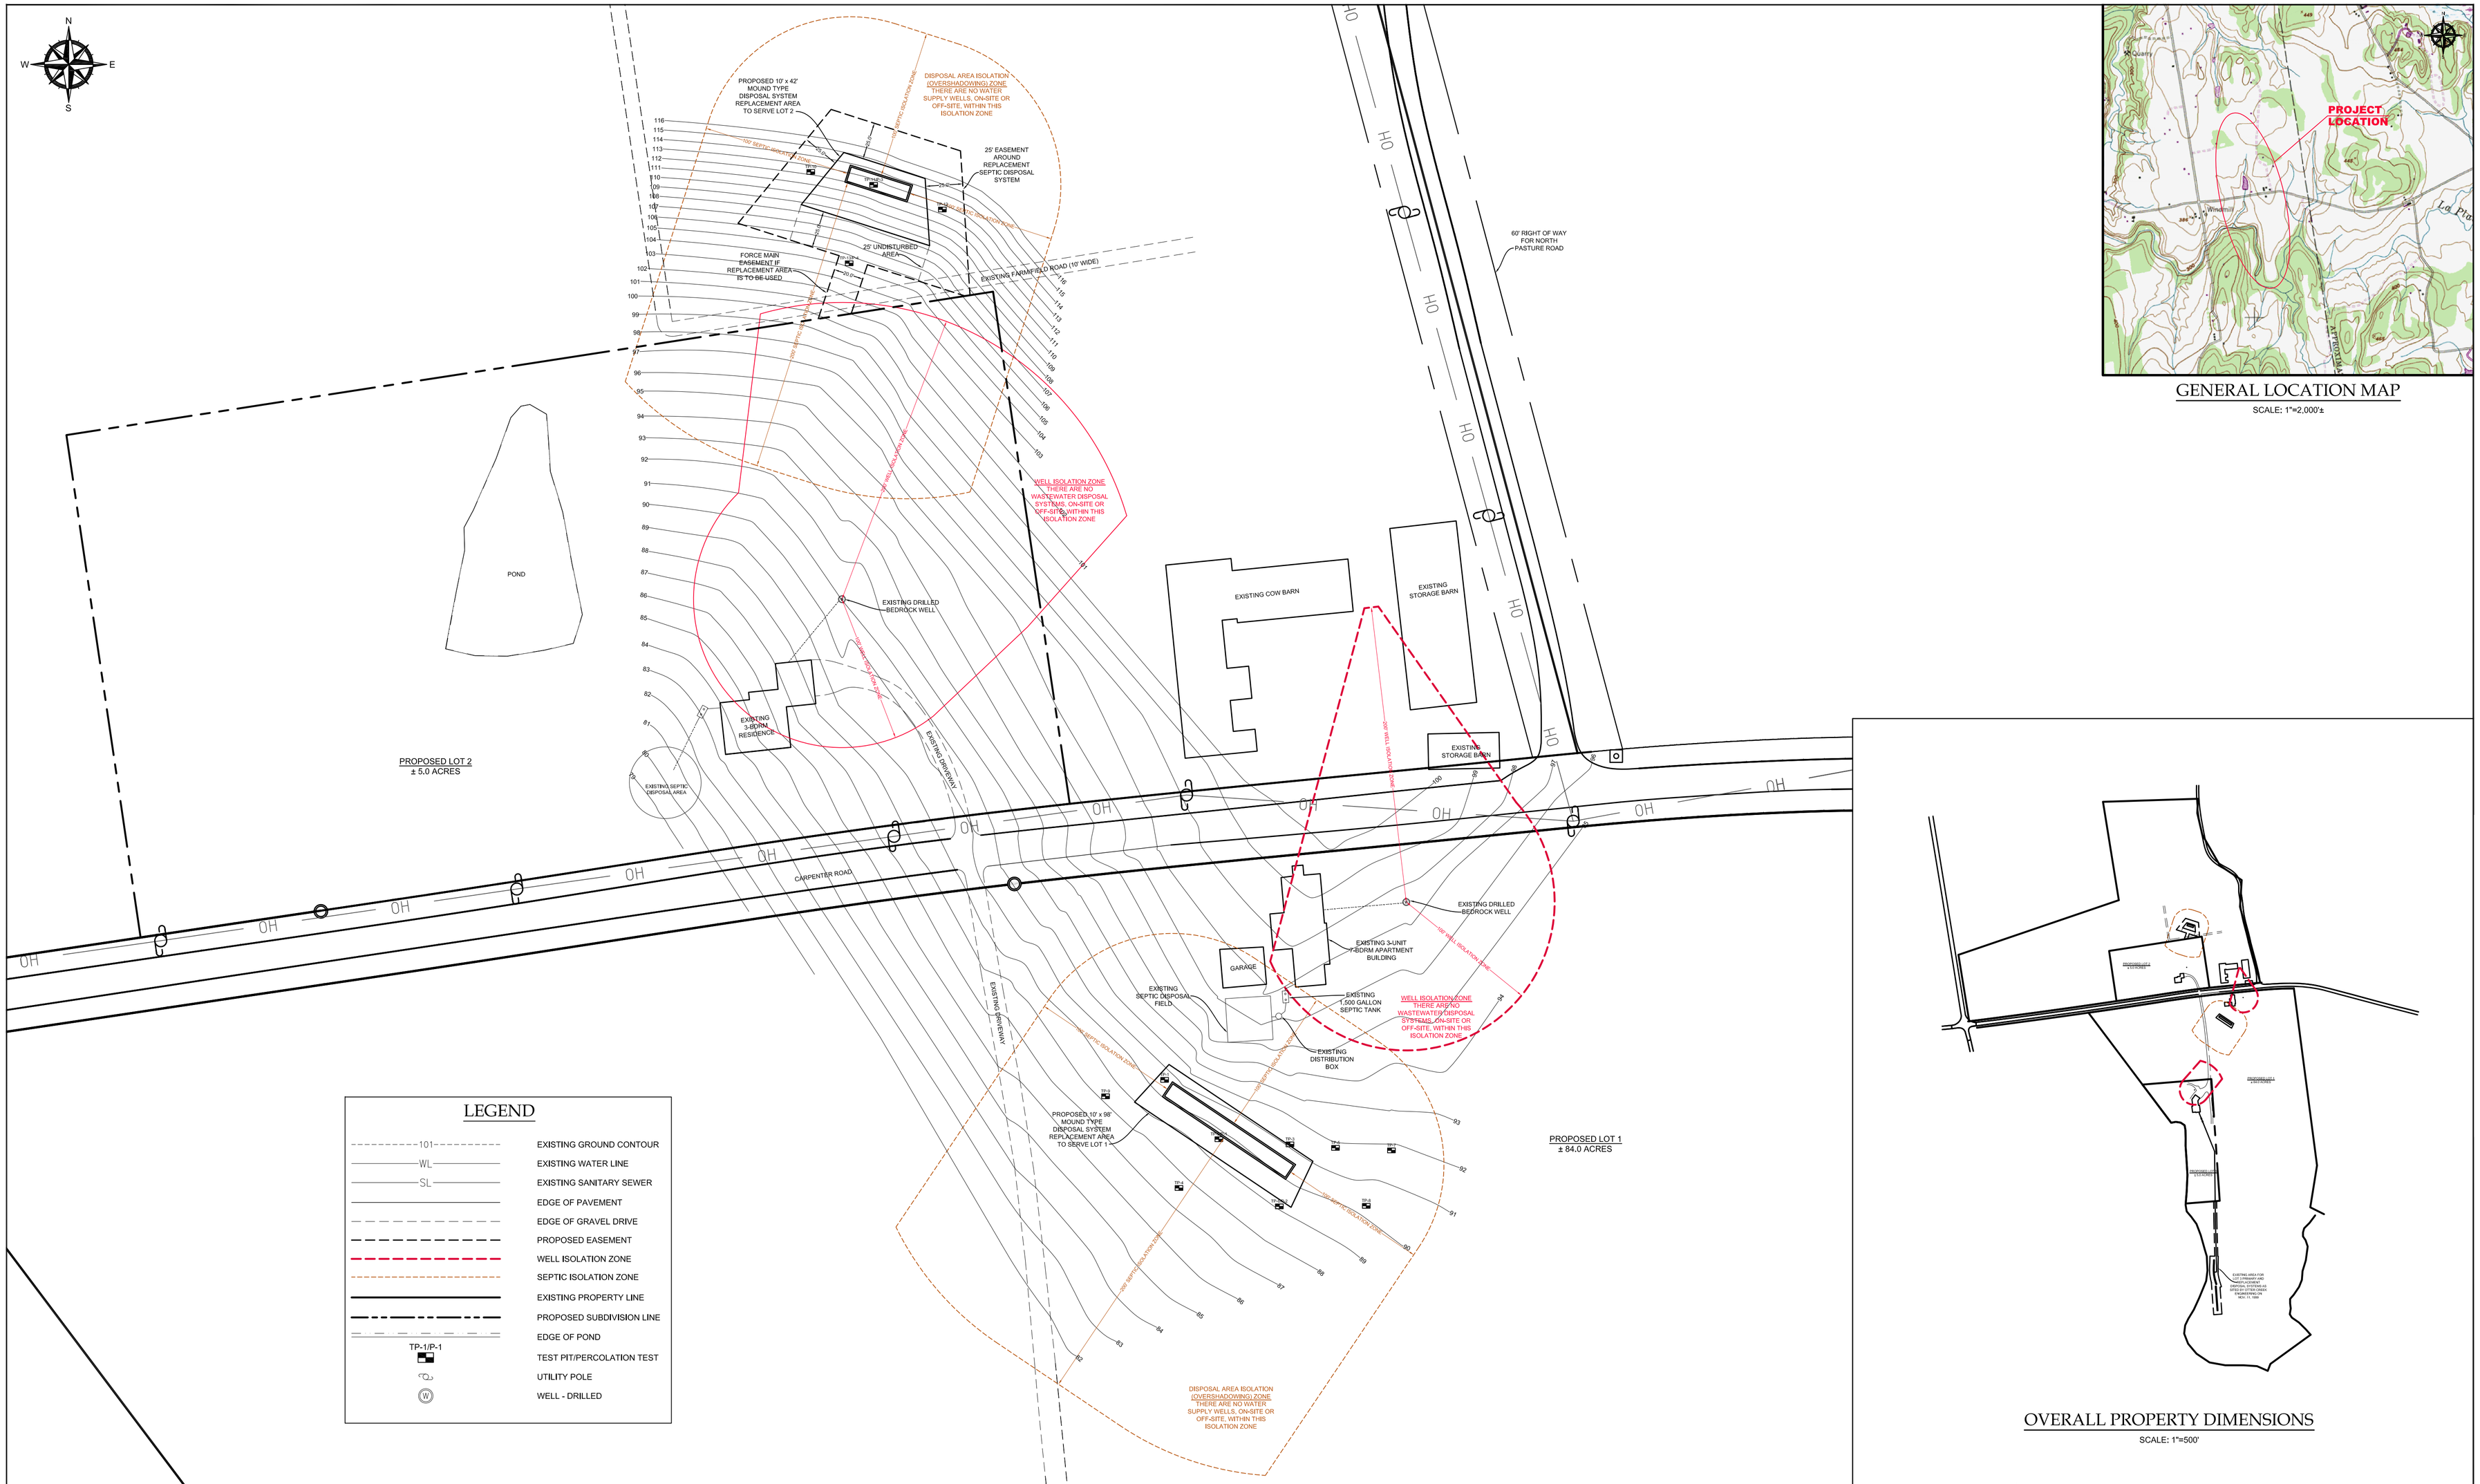


GENERAL LOCATION MAP

SCALE: 1"=2,000'±




OVERALL PROPERTY DIMENSIONS

SCALE: 1"=500'

GRAPHIC SCALE
( IN FEET )
50 0 25 50 100 200
(1"=50')

THE CONTRACTOR SHALL NOTIFY "DIGSAFE" AT 1-888-DIG-SAFE PRIOR TO ANY EXCAVATION.

"I hereby certify that in the exercise of my reasonable professional judgment the design-related information submitted with this application is true and correct, and that the design included in this application for a permit complies with the Vermont Wastewater System and Potable Water Supply Rules and the Vermont Water Supply Rules."

Tyler Maynard — Date
Licensed Class B Designer #597

STATE OF VERMONT
TYLER MAYNARD
NO. 597-B
LICENSED DESIGNER

LINCOLN APPLIED GEOLOGY, INC.
ENVIRONMENTAL CONSULTANTS
163 Revere Drive
Lincoln, Vermont 05443
(802) 453-4384
(802) 453-3309 (fax)
Web : www.lagvt.com
E-Mail: lagvt@lagvt.com

# Thibault Property

**1505 Carpenter Road**
**Charlotte, Vermont**

## Site Plan Showing Proposed 3-Lot Subdivision & Replacement Area Designations

| | |
|---|---|
| LAG PROJECT # | 14031 |
| DATE: | June 2, 2014 |
| SURVEYORS: | TAM |
| DRAWN BY: | TAM |
| FIGURE: | 1 |