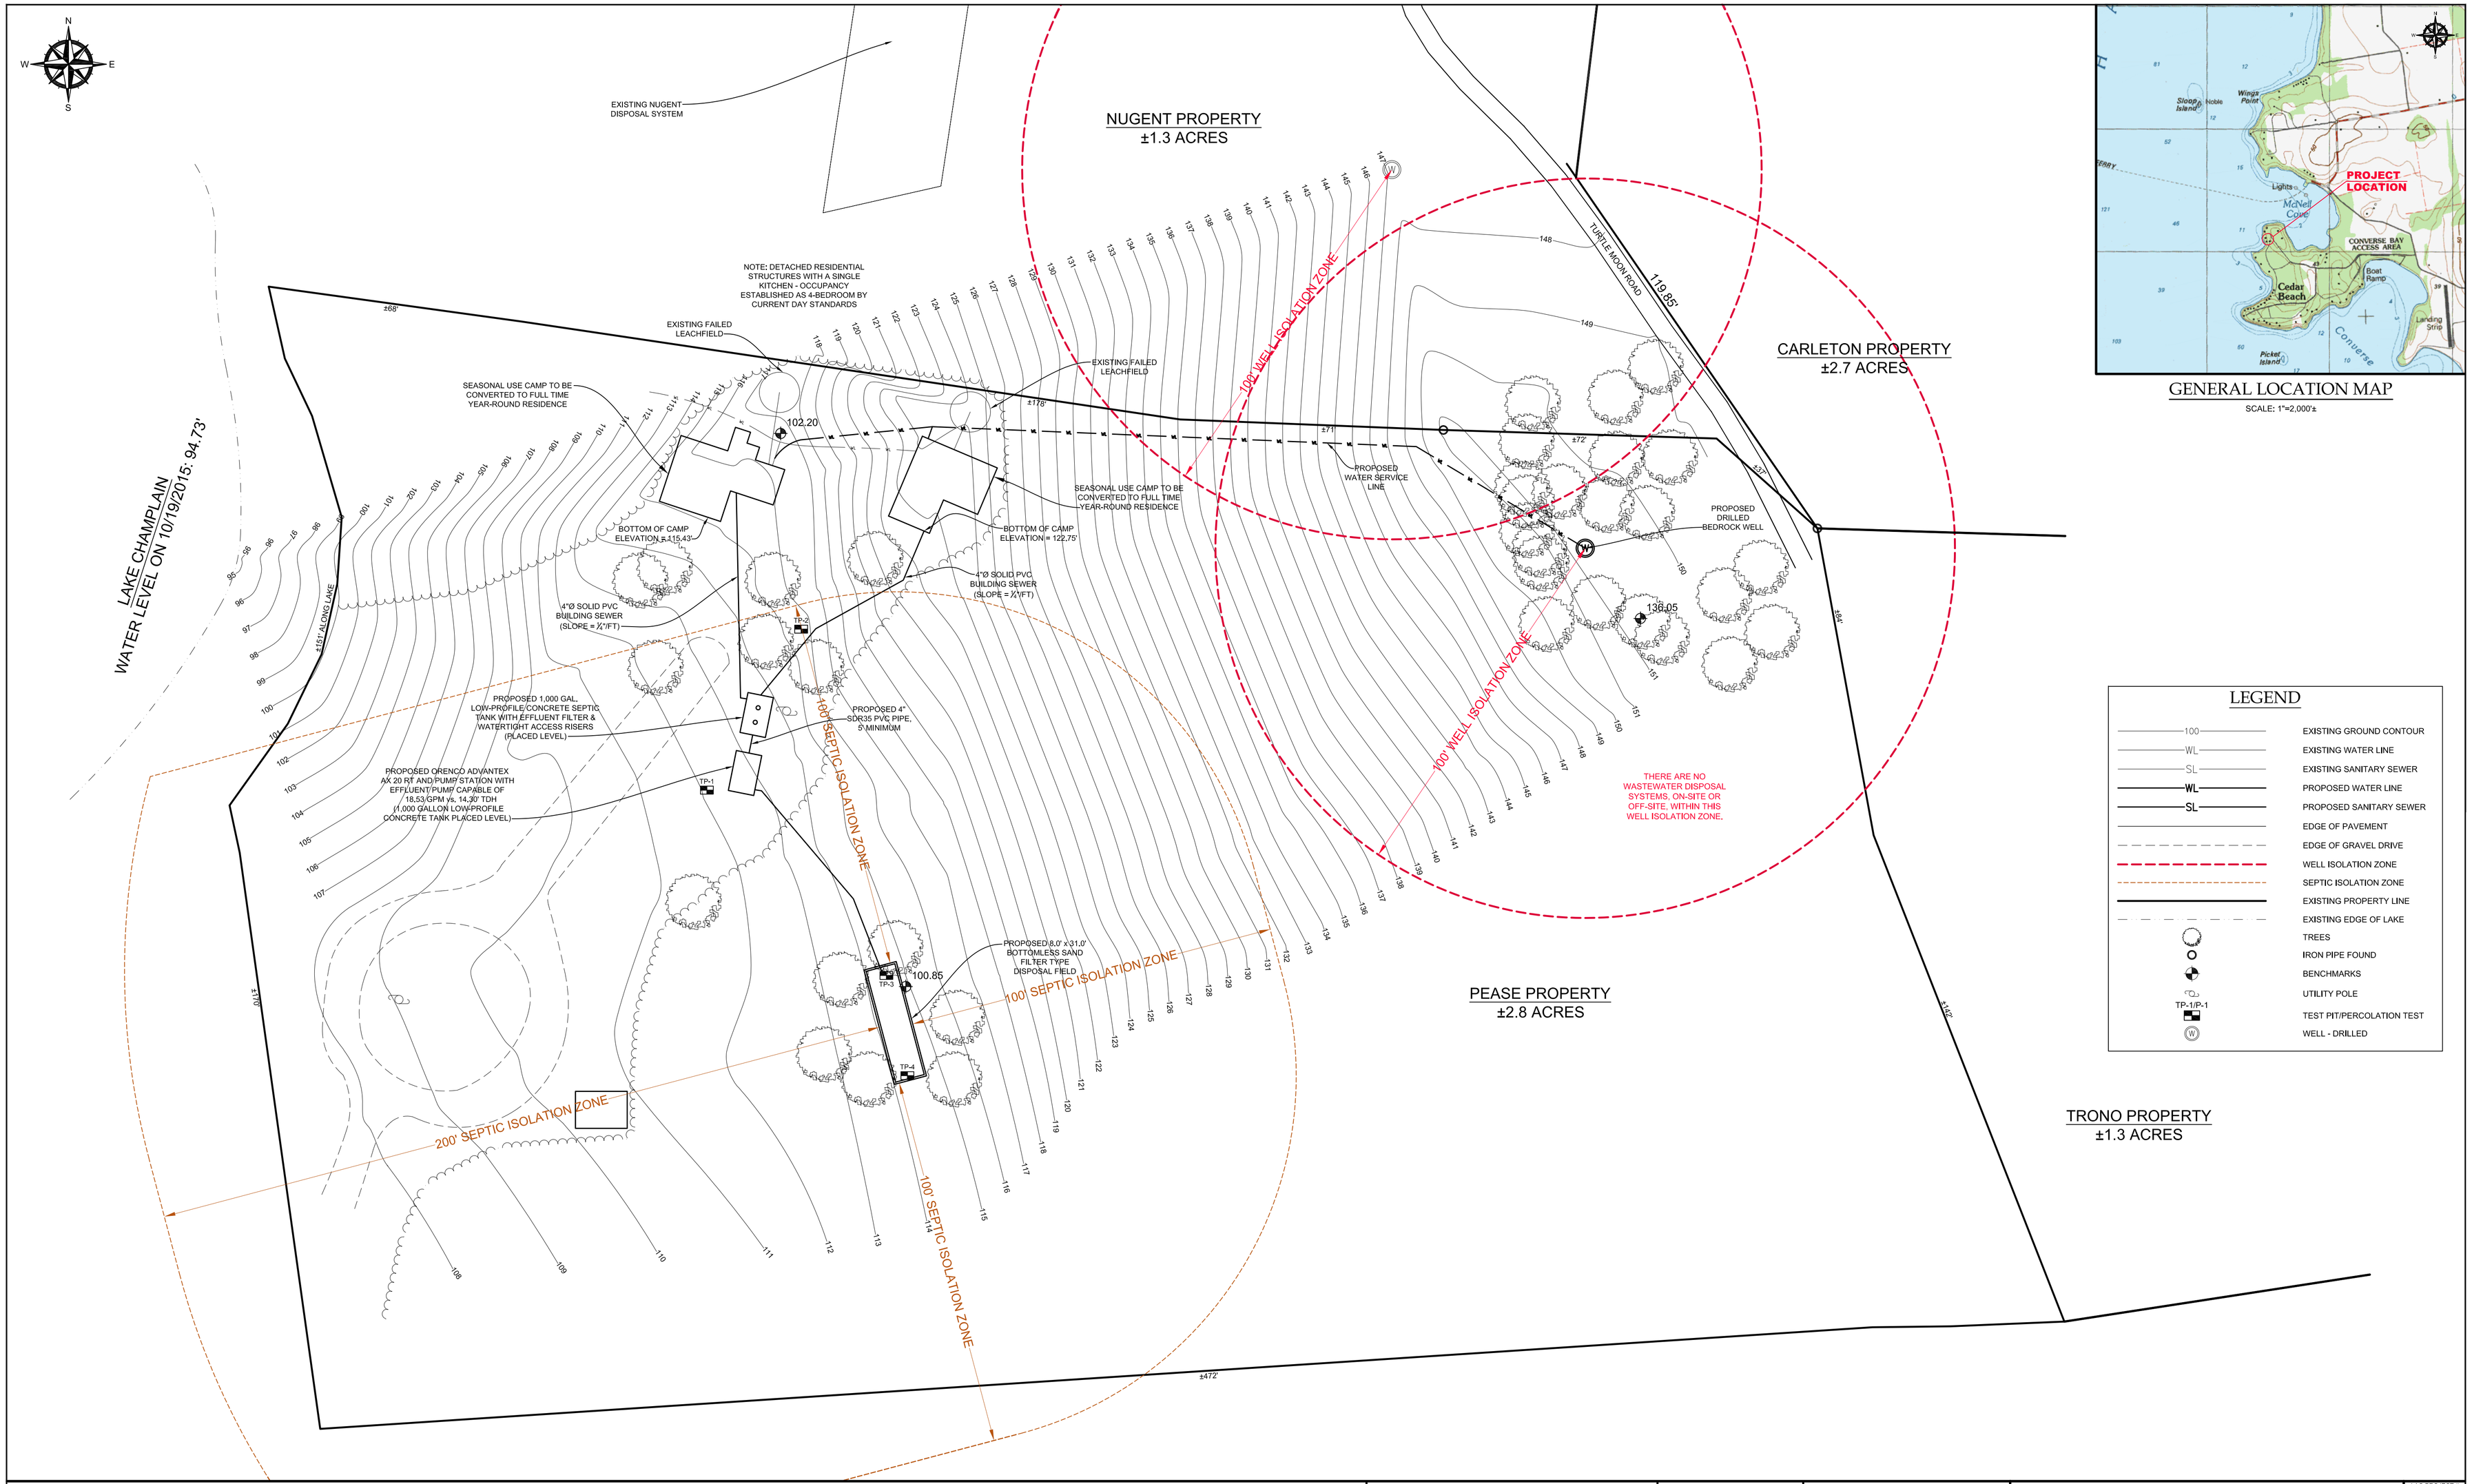

GRAPHIC SCALE
(IN FEET)
20 0 10 20 40 80
(1"=20')

THE CONTRACTOR SHALL NOTIFY "DIGSAFE" AT 1-888-DIG-SAFE PRIOR TO ANY EXCAVATION.

"I hereby certify that the design related information submitted with this application is true and correct, and that, in the exercise of my reasonable professional judgment, the "best-fix" design included in this application for a permit reasonably complies with the Vermont Wastewater System and Potable Water Supply Rules and the Vermont Water Supply Rules."

Nov. 4, 2015
Date

Tyler Maynard
Licensed Class B Designer #597

STATE OF VERMONT
TYLER MAYNARD
NO. 597-B
LICENSED DESIGNER

LINCOLN APPLIED GEOLOGY, INC.
ENVIRONMENTAL CONSULTANTS
163 Revere Drive
Lincoln, Vermont 05443
(802) 453-4384
(802) 453-5399 (fax)
Web : www.lagInc.com
E-Mail: lagvt@lagvt.com

Pease Property

125 Molly Henry Road
Charlotte, Vermont

Site Plan with Proposed Drilled Well & Proposed Replacement Disposal System

LAG PROJECT #	15120
DATE:	Nov. 4, 2015
SURVEYORS:	TAM/DN
DRAWN BY:	TAM
FIGURE:	1