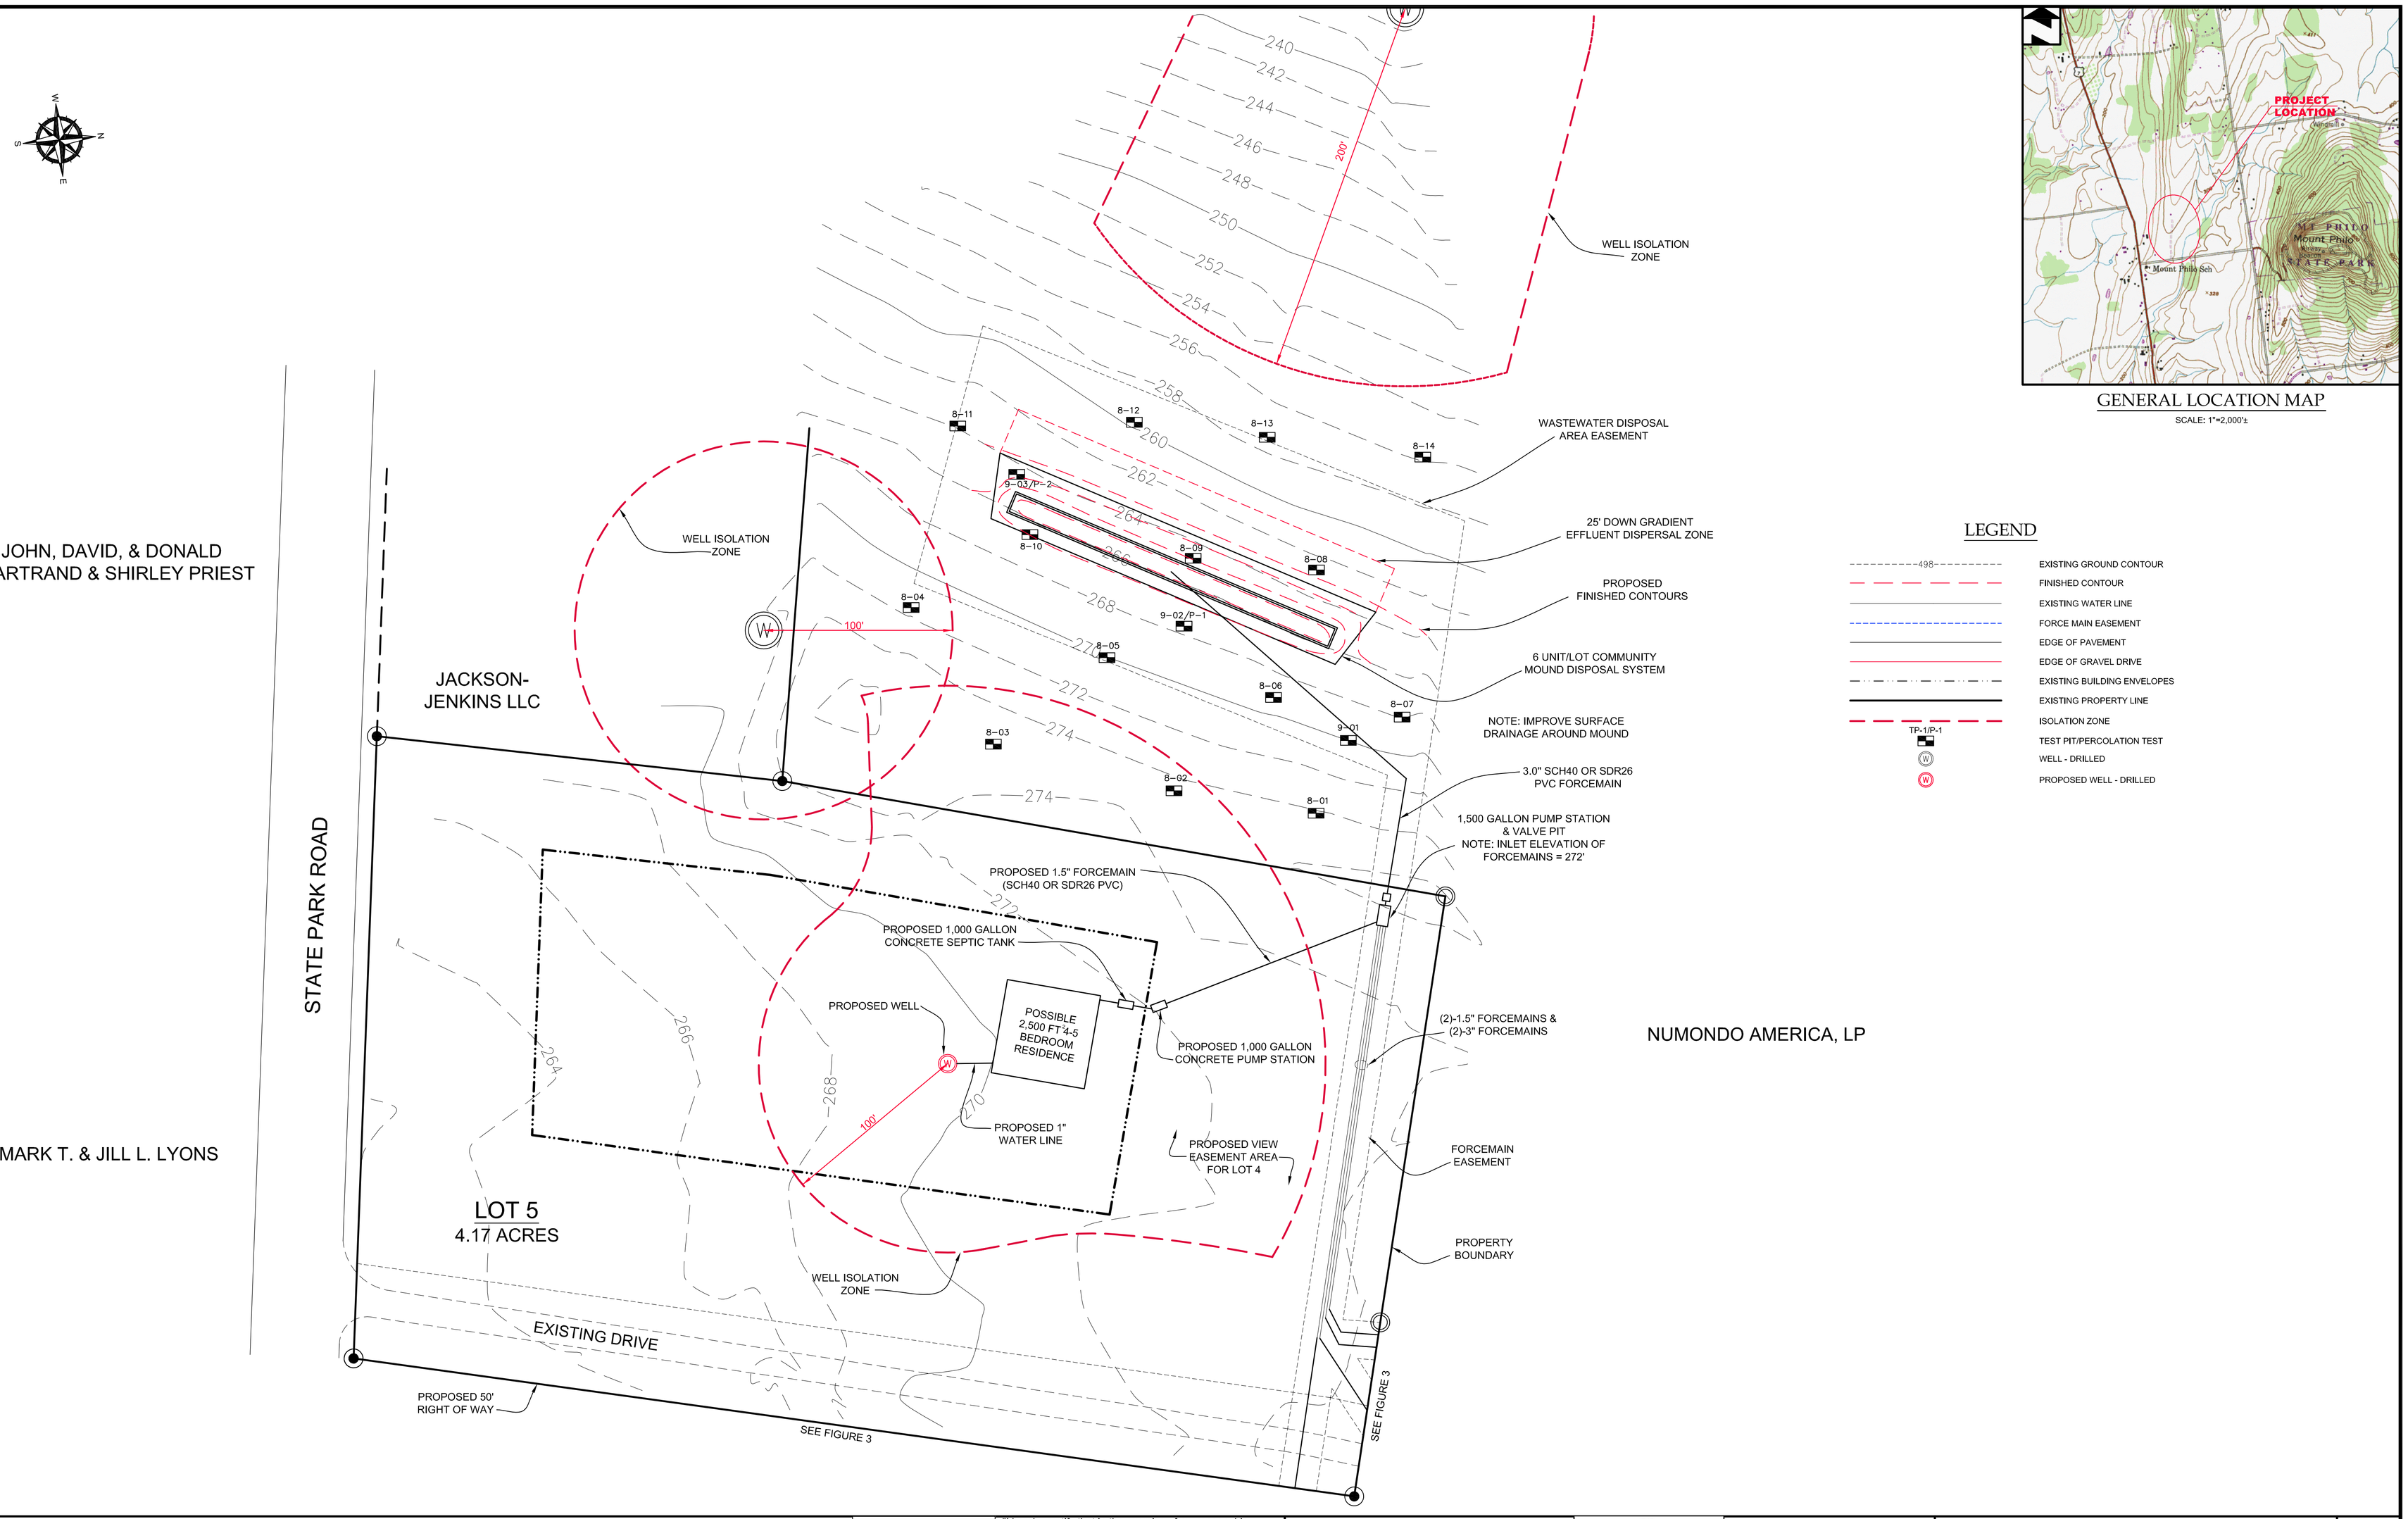

GENERAL LOCATION MAP

SCALE: 1"=2,000'±

LEGEND

- 498 — EXISTING GROUND CONTOUR
- FINISHED CONTOUR
- EXISTING WATER LINE
- FORCE MAIN EASEMENT
- EDGE OF PAVEMENT
- EDGE OF GRAVEL DRIVE
- EXISTING BUILDING ENVELOPES
- EXISTING PROPERTY LINE
- ISOLATION ZONE
- TP-1/P-1 — TEST PIT/PERCOLATION TEST
- W — WELL - DRILLED
- W — PROPOSED WELL - DRILLED

GRAPHIC SCALE
(IN FEET)
40 0 20 40 80 160
(1"=40')

THE CONTRACTOR SHALL NOTIFY "DIGSAFE" AT 1-888-DIG-SAFE PRIOR TO ANY EXCAVATION.

STATE OF VERMONT ALAN HUIZENGA NO 5905 REGISTERED PROFESSIONAL ENGINEER

"I hereby certify that in the exercise of my reasonable professional judgment the design-related information submitted with this application is true and correct, and that the design included in this application for a permit complies with the Vermont Wastewater System and Potable Water Supply Rules and the Vermont Water Supply Rules."

Alan Huizenga Date
VT Professional Engineer #5905
Green Mountain Engineering, Inc.

"I hereby certify that in the exercise of my reasonable professional judgment the design-related information submitted with this application is true and correct, and that the design included in this application for a permit complies with the Vermont Wastewater System and Potable Water Supply Rules and the Vermont Water Supply Rules."

Stephen Revell, CPG Date
Licensed Class B Designer #178

AMERICAN INSTITUTE OF PROFESSIONAL GEOLOGISTS CERTIFICATE NUMBER 6259 AIPG STEPHEN REVELL CERTIFIED PROFESSIONAL GEOLOGIST

LINCOLN APPLIED GEOLOGY, INC. Environmental Consultants
163 Revell Drive, Lincoln, Vermont 05443
(802) 453-4364 (802) 453-5399 (fax)
Web : www.lagvt.com E-Mail: lagvt@lagvt.com

Hinsdale Property

State Park Road
Charlotte, Vermont

Enlarged Site Plan of Lot 5 and the Community Mound Disposal System

LAG PROJECT #	00266.6
DATE	May 21, 2010
SURVEYORS	-
DRAWN	S. Morrow
PLAN SHEET #	4