REPLACE (2) POLES

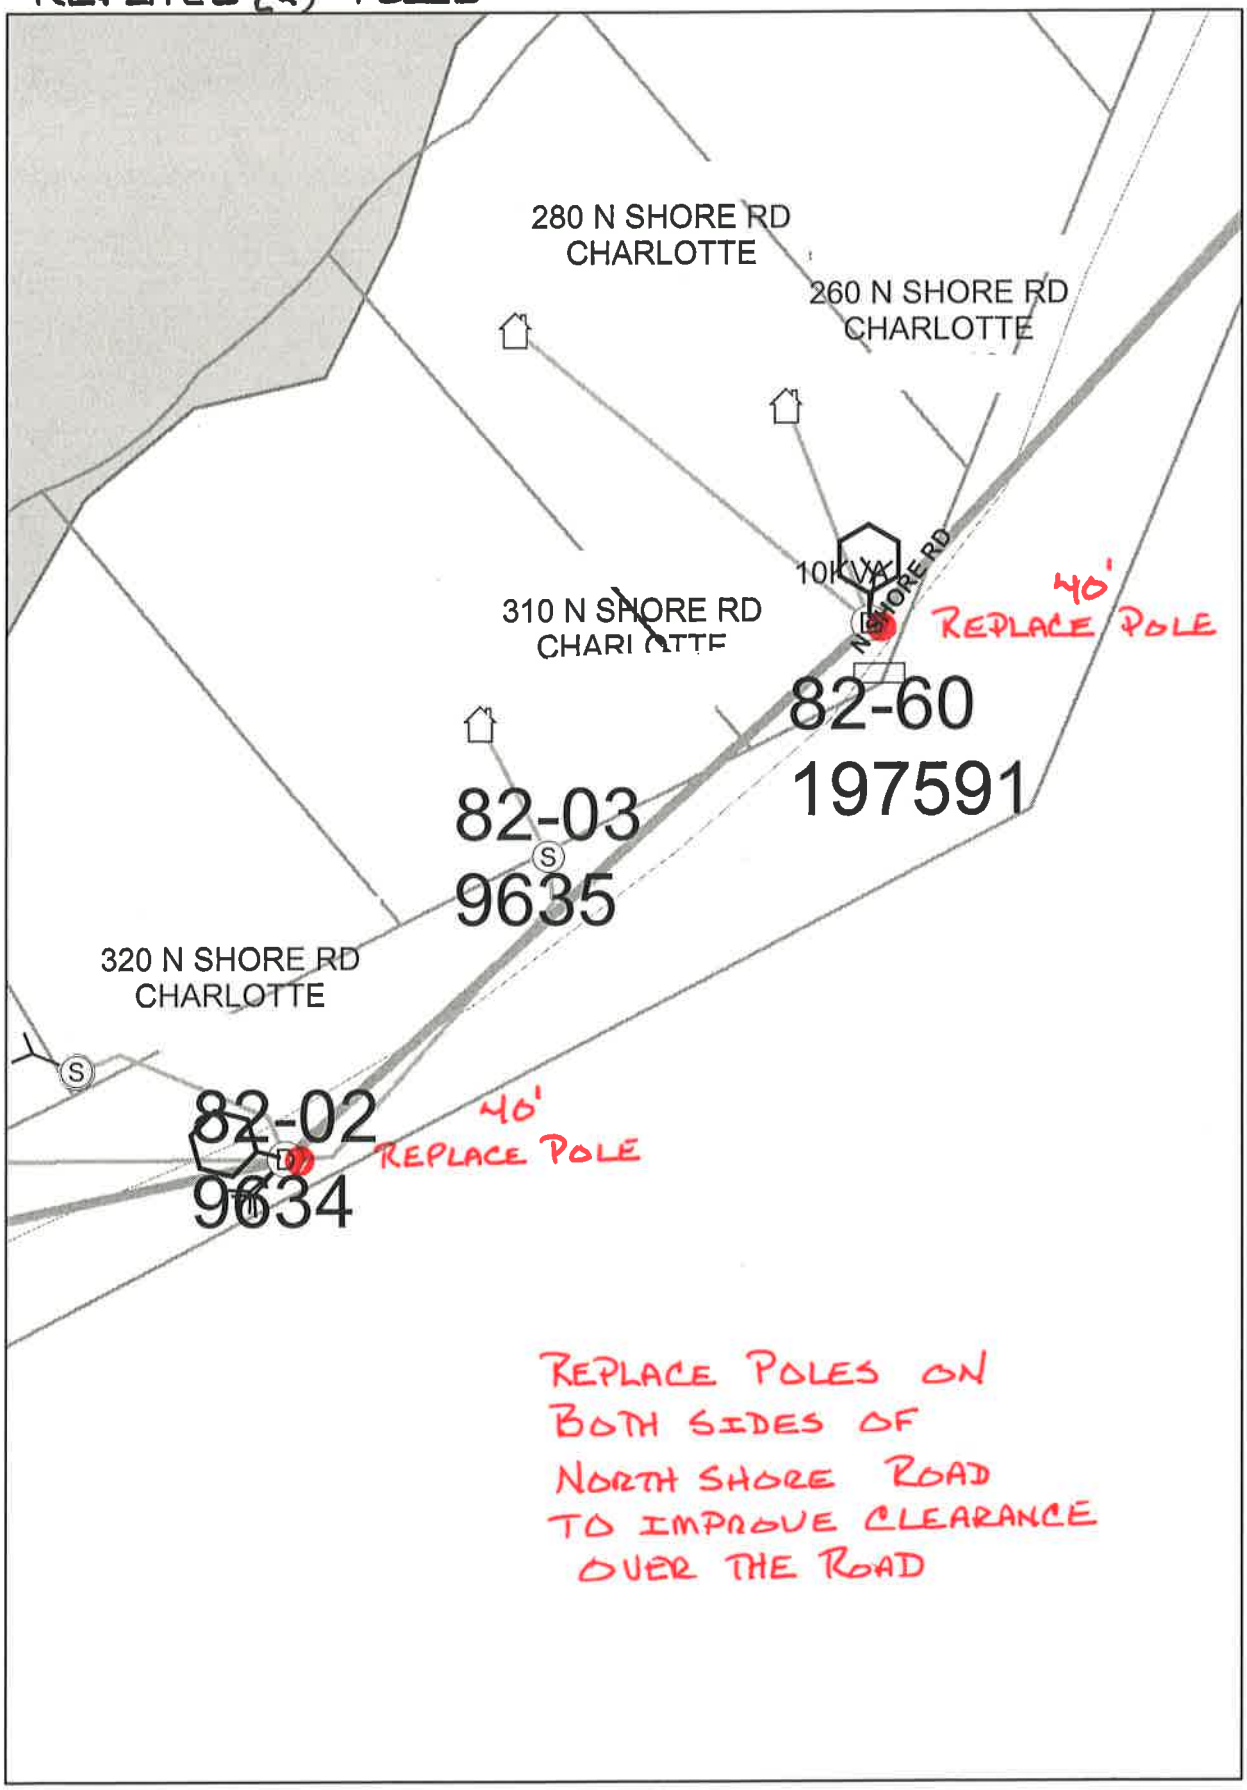

INSTALL (1) NEW POLE

REPLACE (4) POLES, REPLACE (2) ANCHORS, INSTALL (1) NEW PUSH BRACE

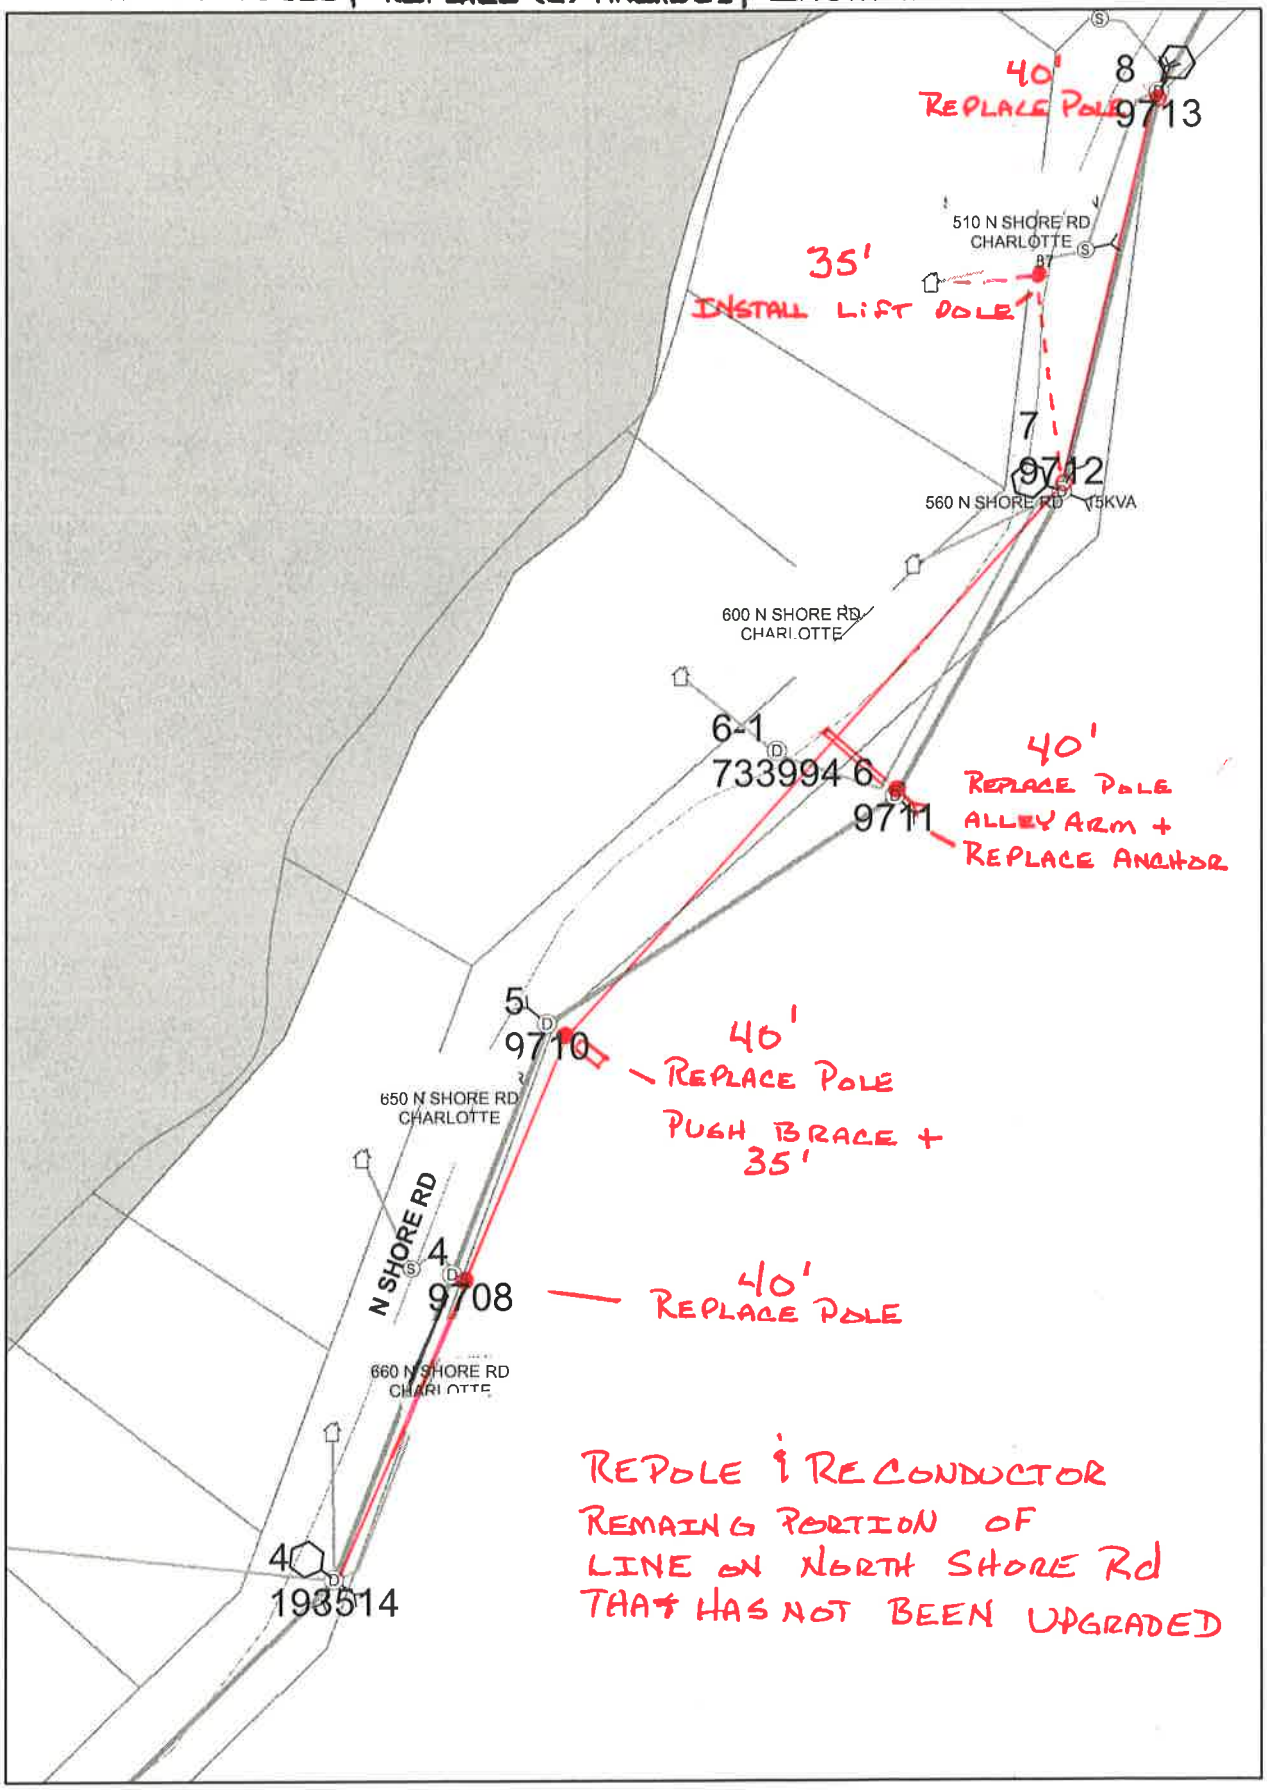

REPOLE & RECONDUCTOR REMAING PORTION OF LINE ON NORTH SHORE RD THAT HAS NOT BEEN UPGRADED

REPLACE (1) POLE

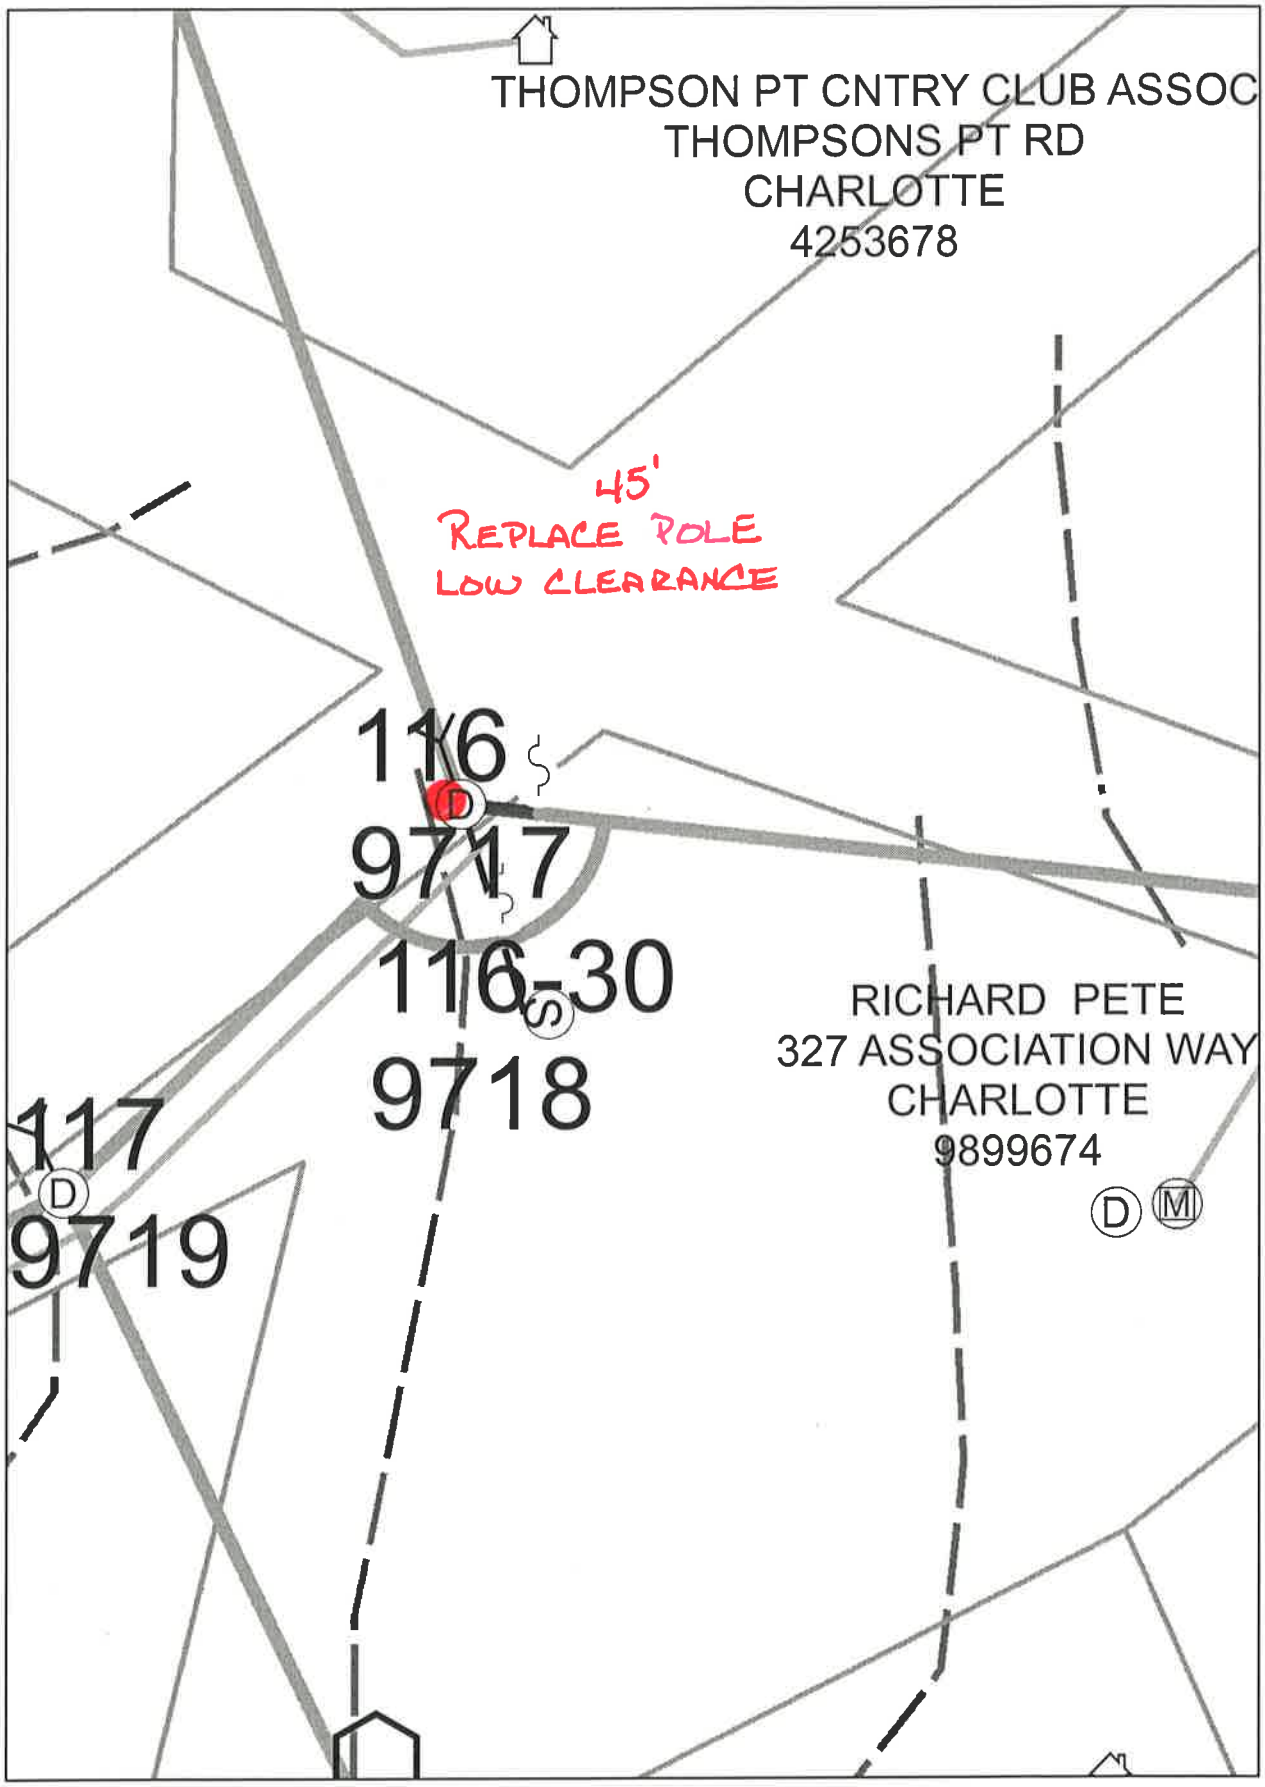

REPLACE (1) POLE, INSTALL (4) NEW POLES, INSTALL (2) NEW ANCHORS

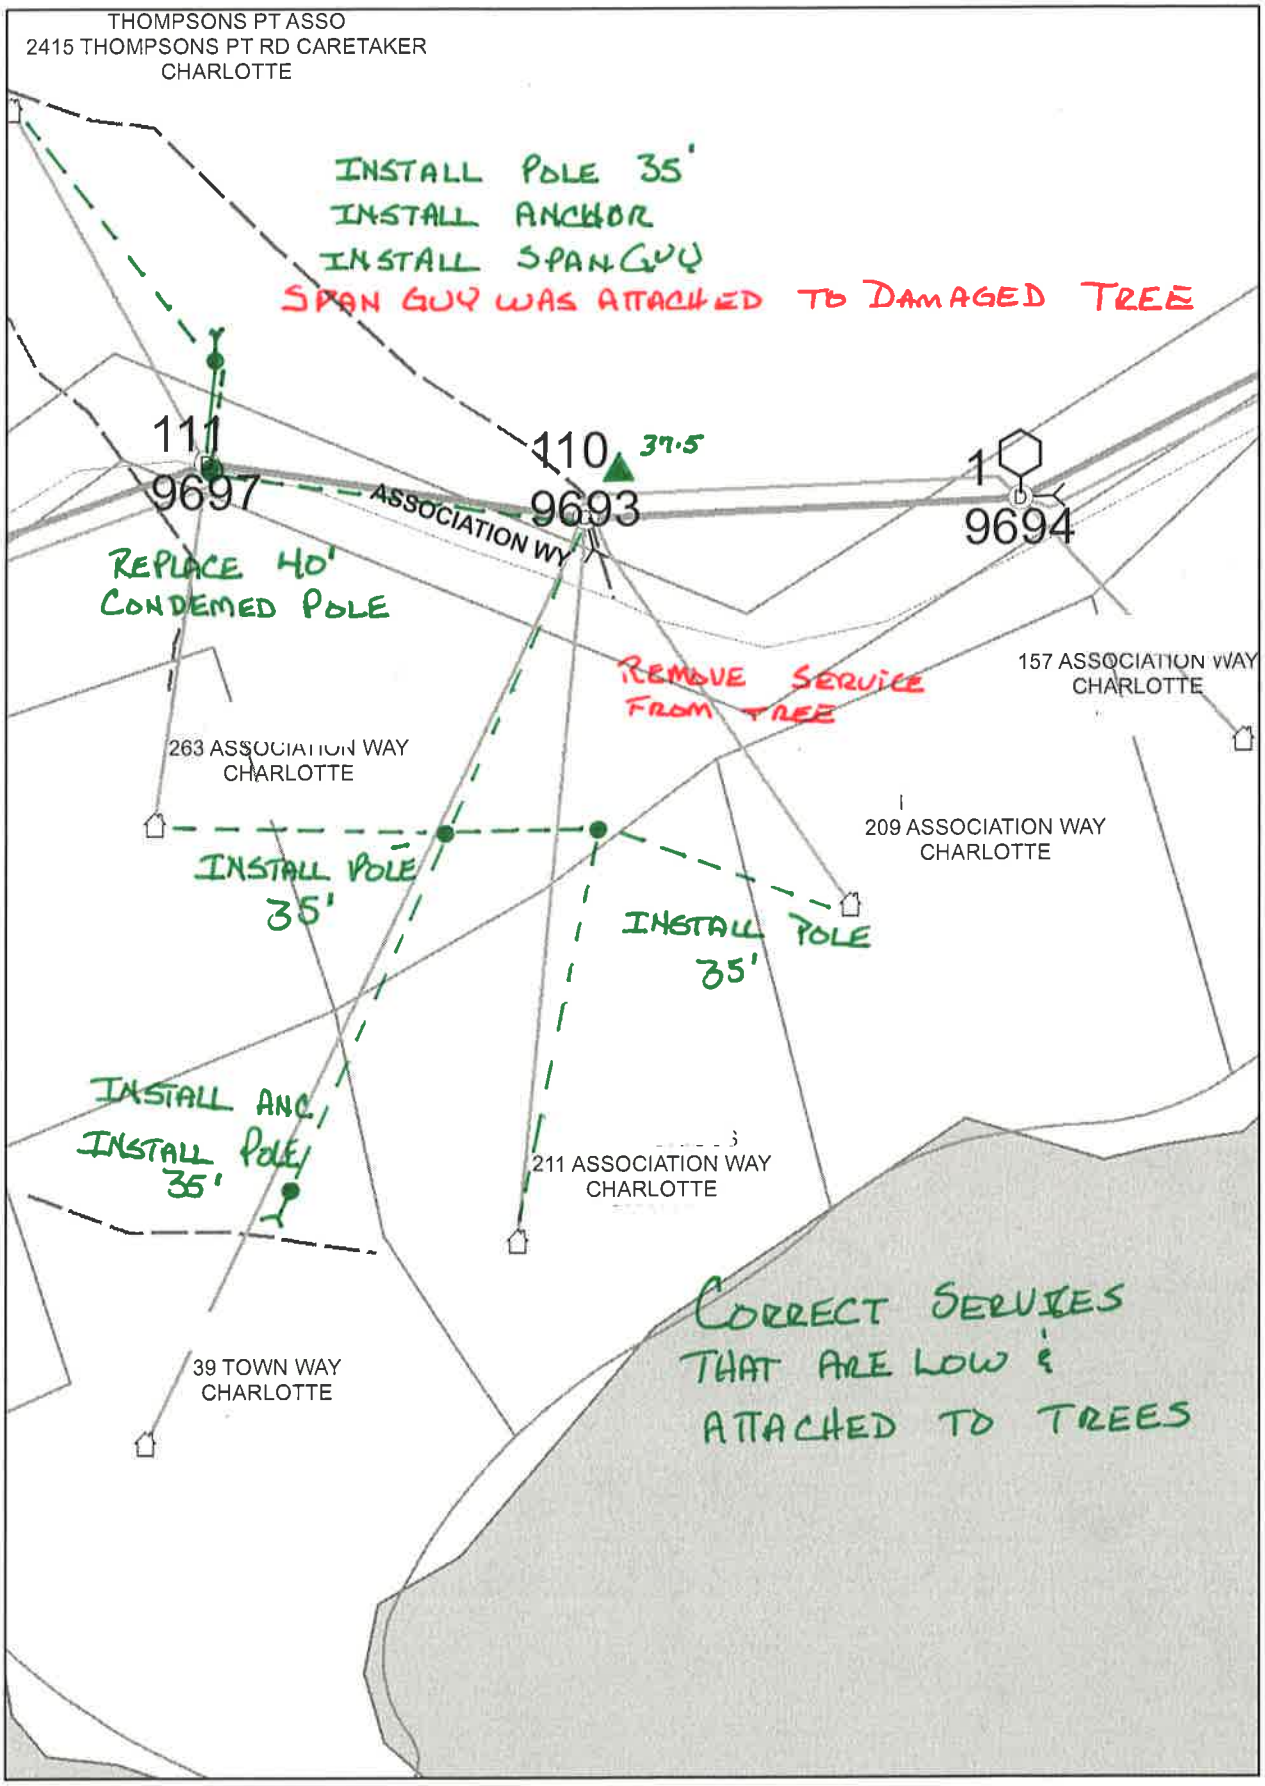
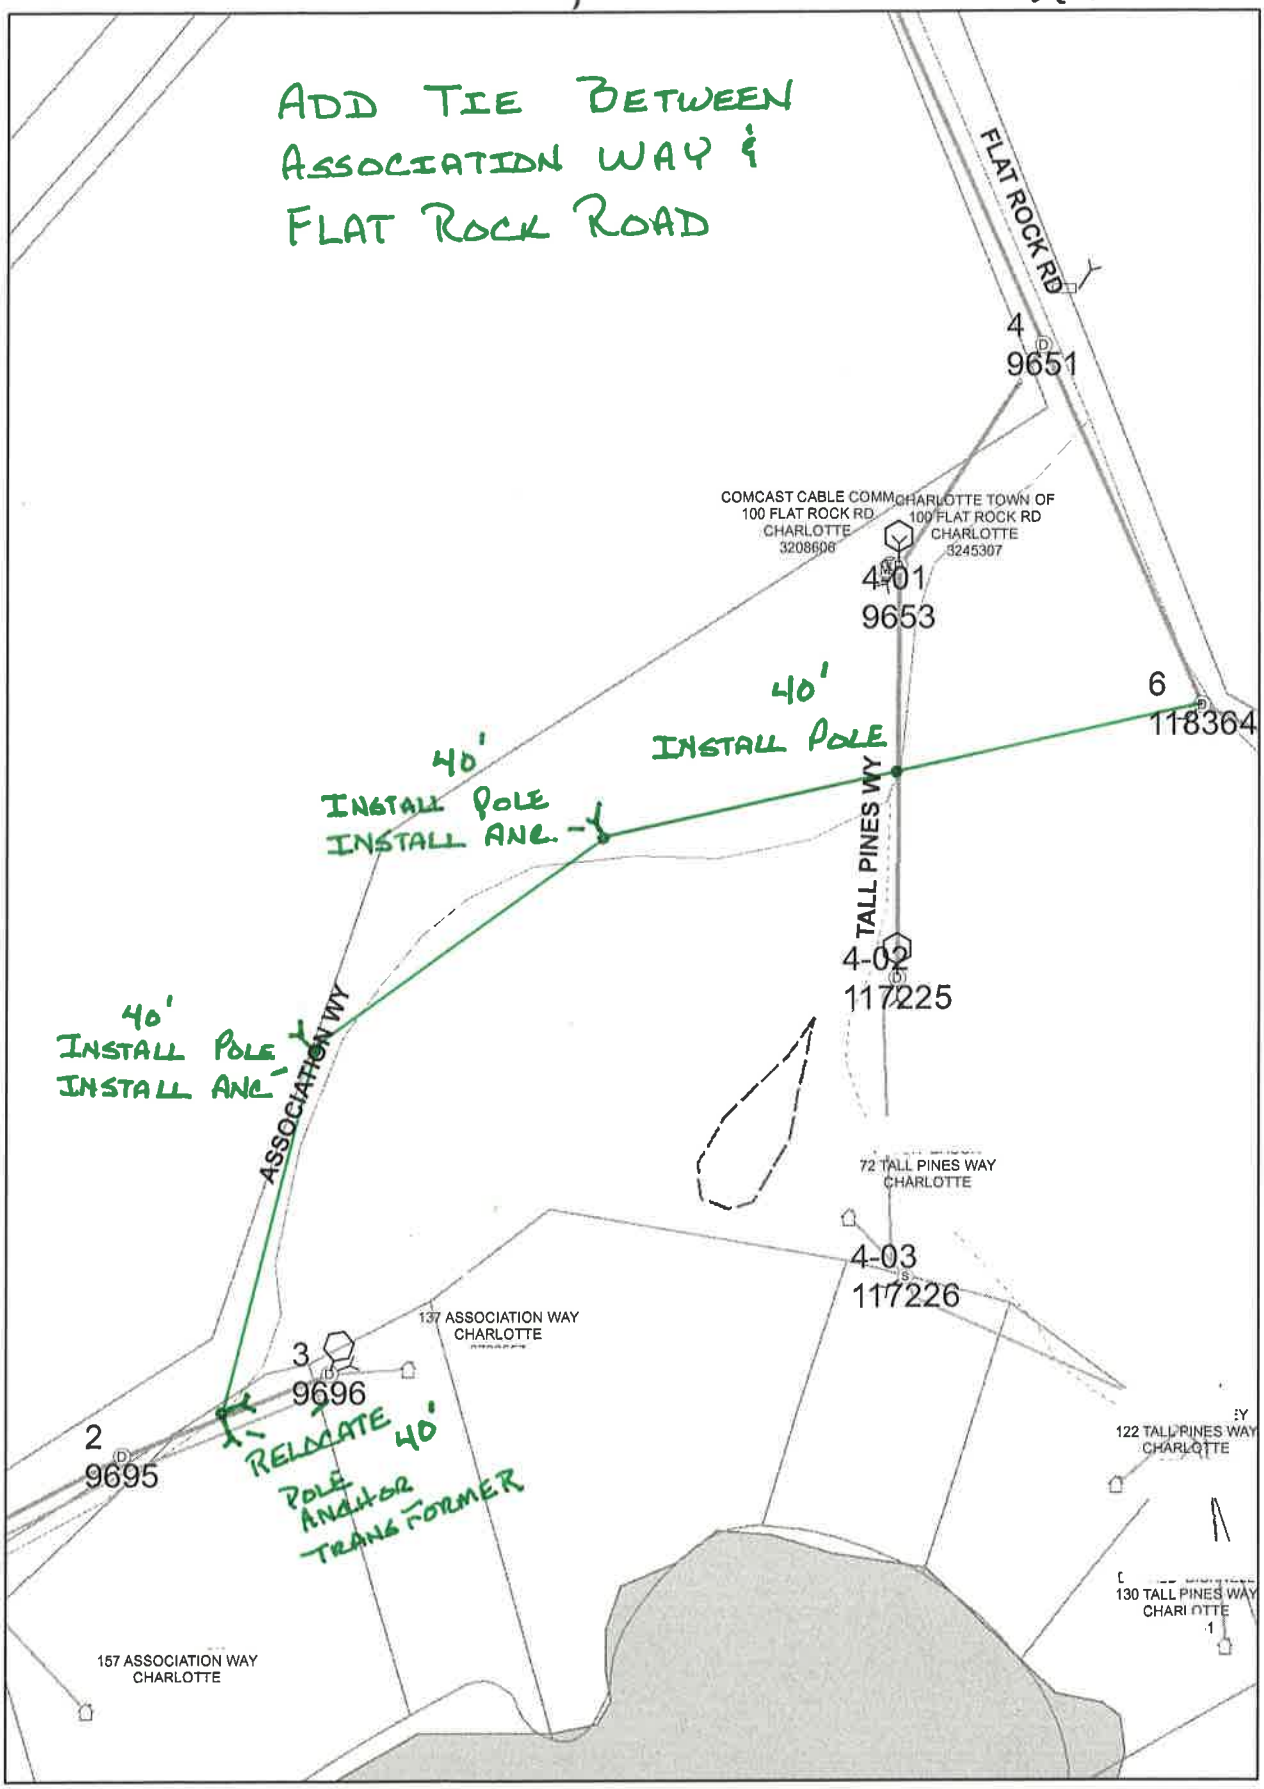
RELOCATE (1) POLE & (1) ANCHOR, INSTALL (3) NEW POLES & (3) NEW ANCHORS