A+1

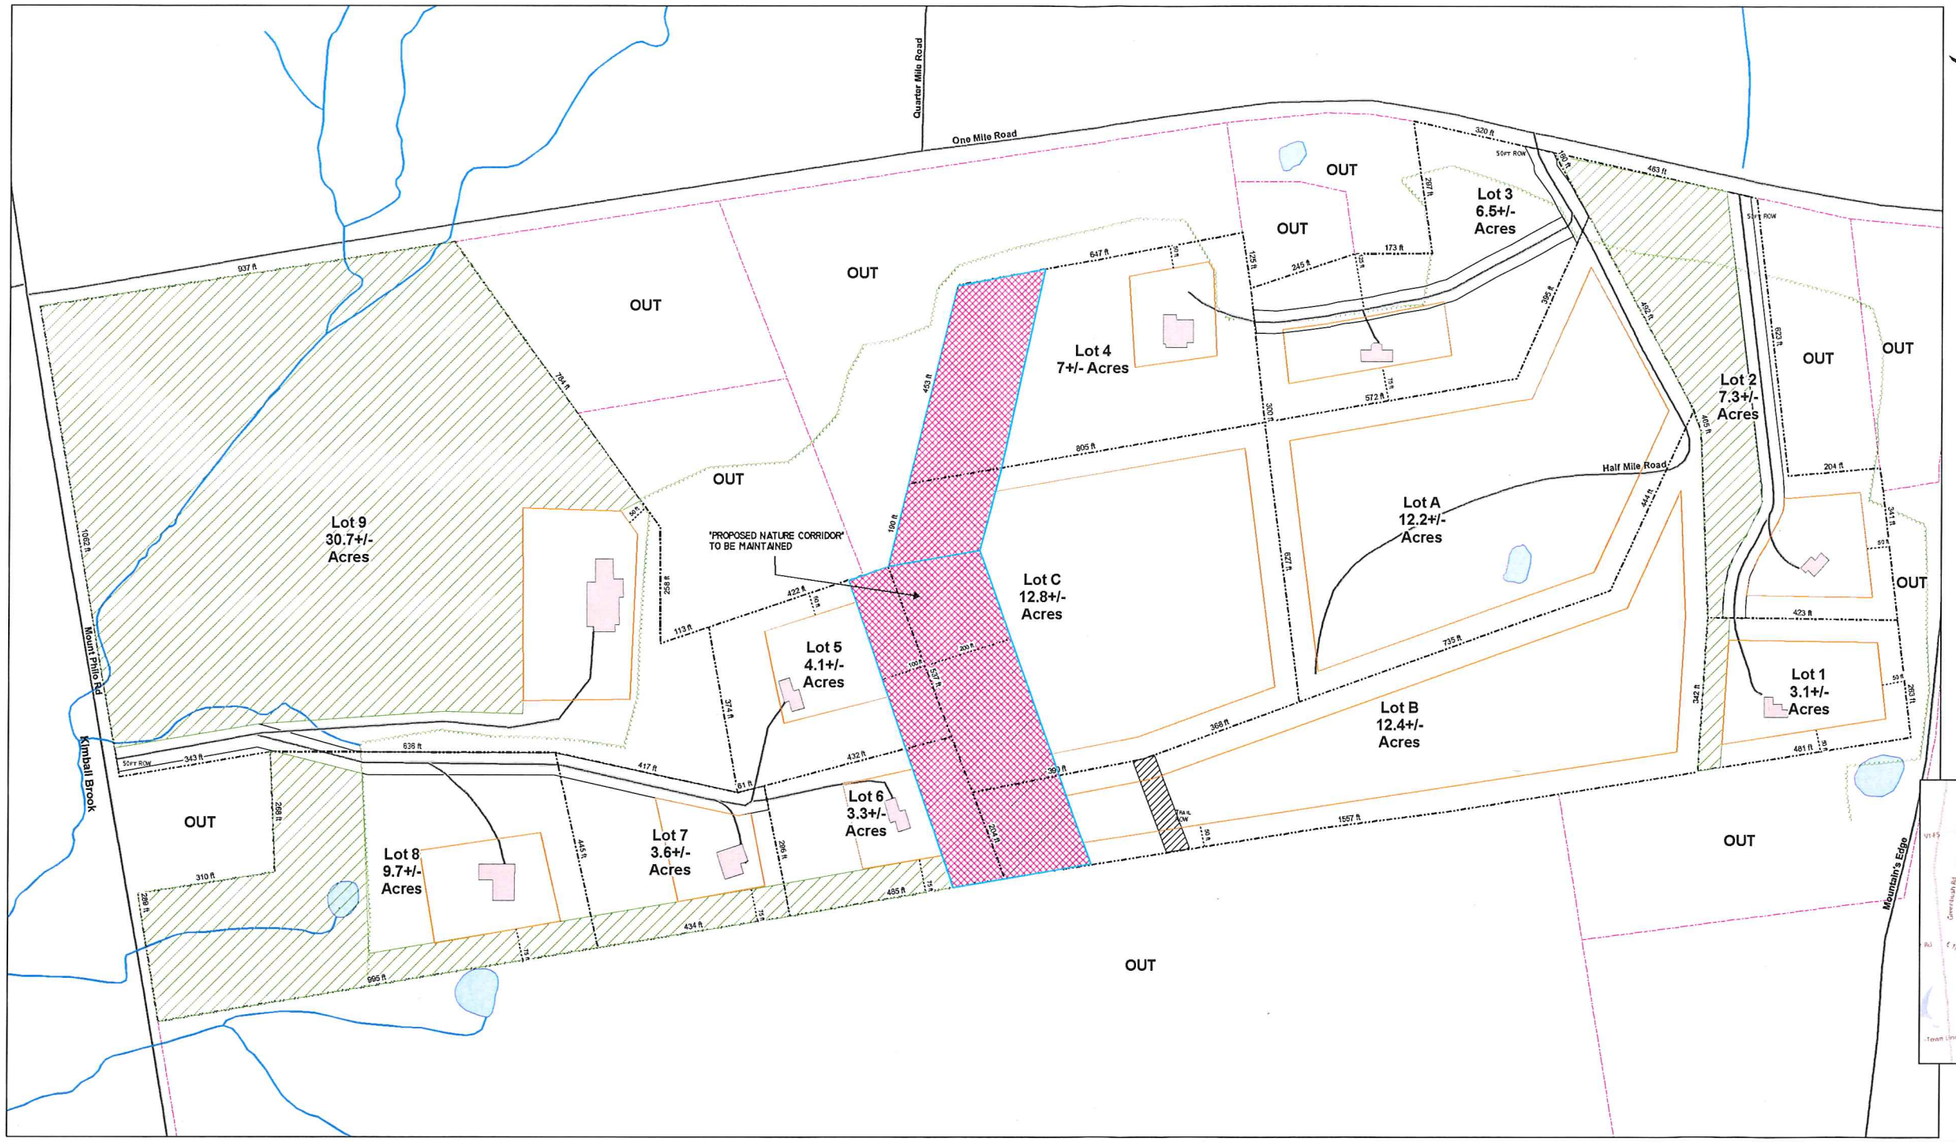

Legend

- roadbuffer4
- Proposed Houses
- Building Envelope
- Proposed Nature Corridor
- Open Space
- PropertyLines
- Roads & Drives
- 50ft ROW
- Trail ROW
- TreeLine

Lot	Building Env. (Acres)	Total Lot (Acres)
Lot 1	1.6	3.1
Lot 2	1.2	7.3
Lot 3	1	6.5
Lot 4	0.9	7
Lot 5	1.1	4.1
Lot 6	0.8	3.3
Lot 7	0.9	3.6
Lot 8	1.3	9.7
Lot 9	2.4	30.7
Lot A	8.7	12.2
Lot B	7.3	12.4
Lot C	7.5	12.8

LOCATION MAP

0 75 150 300 450 600 Feet

1 inch = 150 feet

KRASNOW (KR PROPERTIES)

PROPOSED 9-LOT PRD - SKETCH PLAN 7

ONE MILE ROAD & HALF MILE ROAD — CHARLOTTE, VT

DATE: 8/17/2015

DRAWN BY: GMJR

McCAIN PROJECT # 98027

MCCAIN CONSULTING, INC
93 SOUTH MAIN ST., SUITE I
WATERBURY, VT 05676