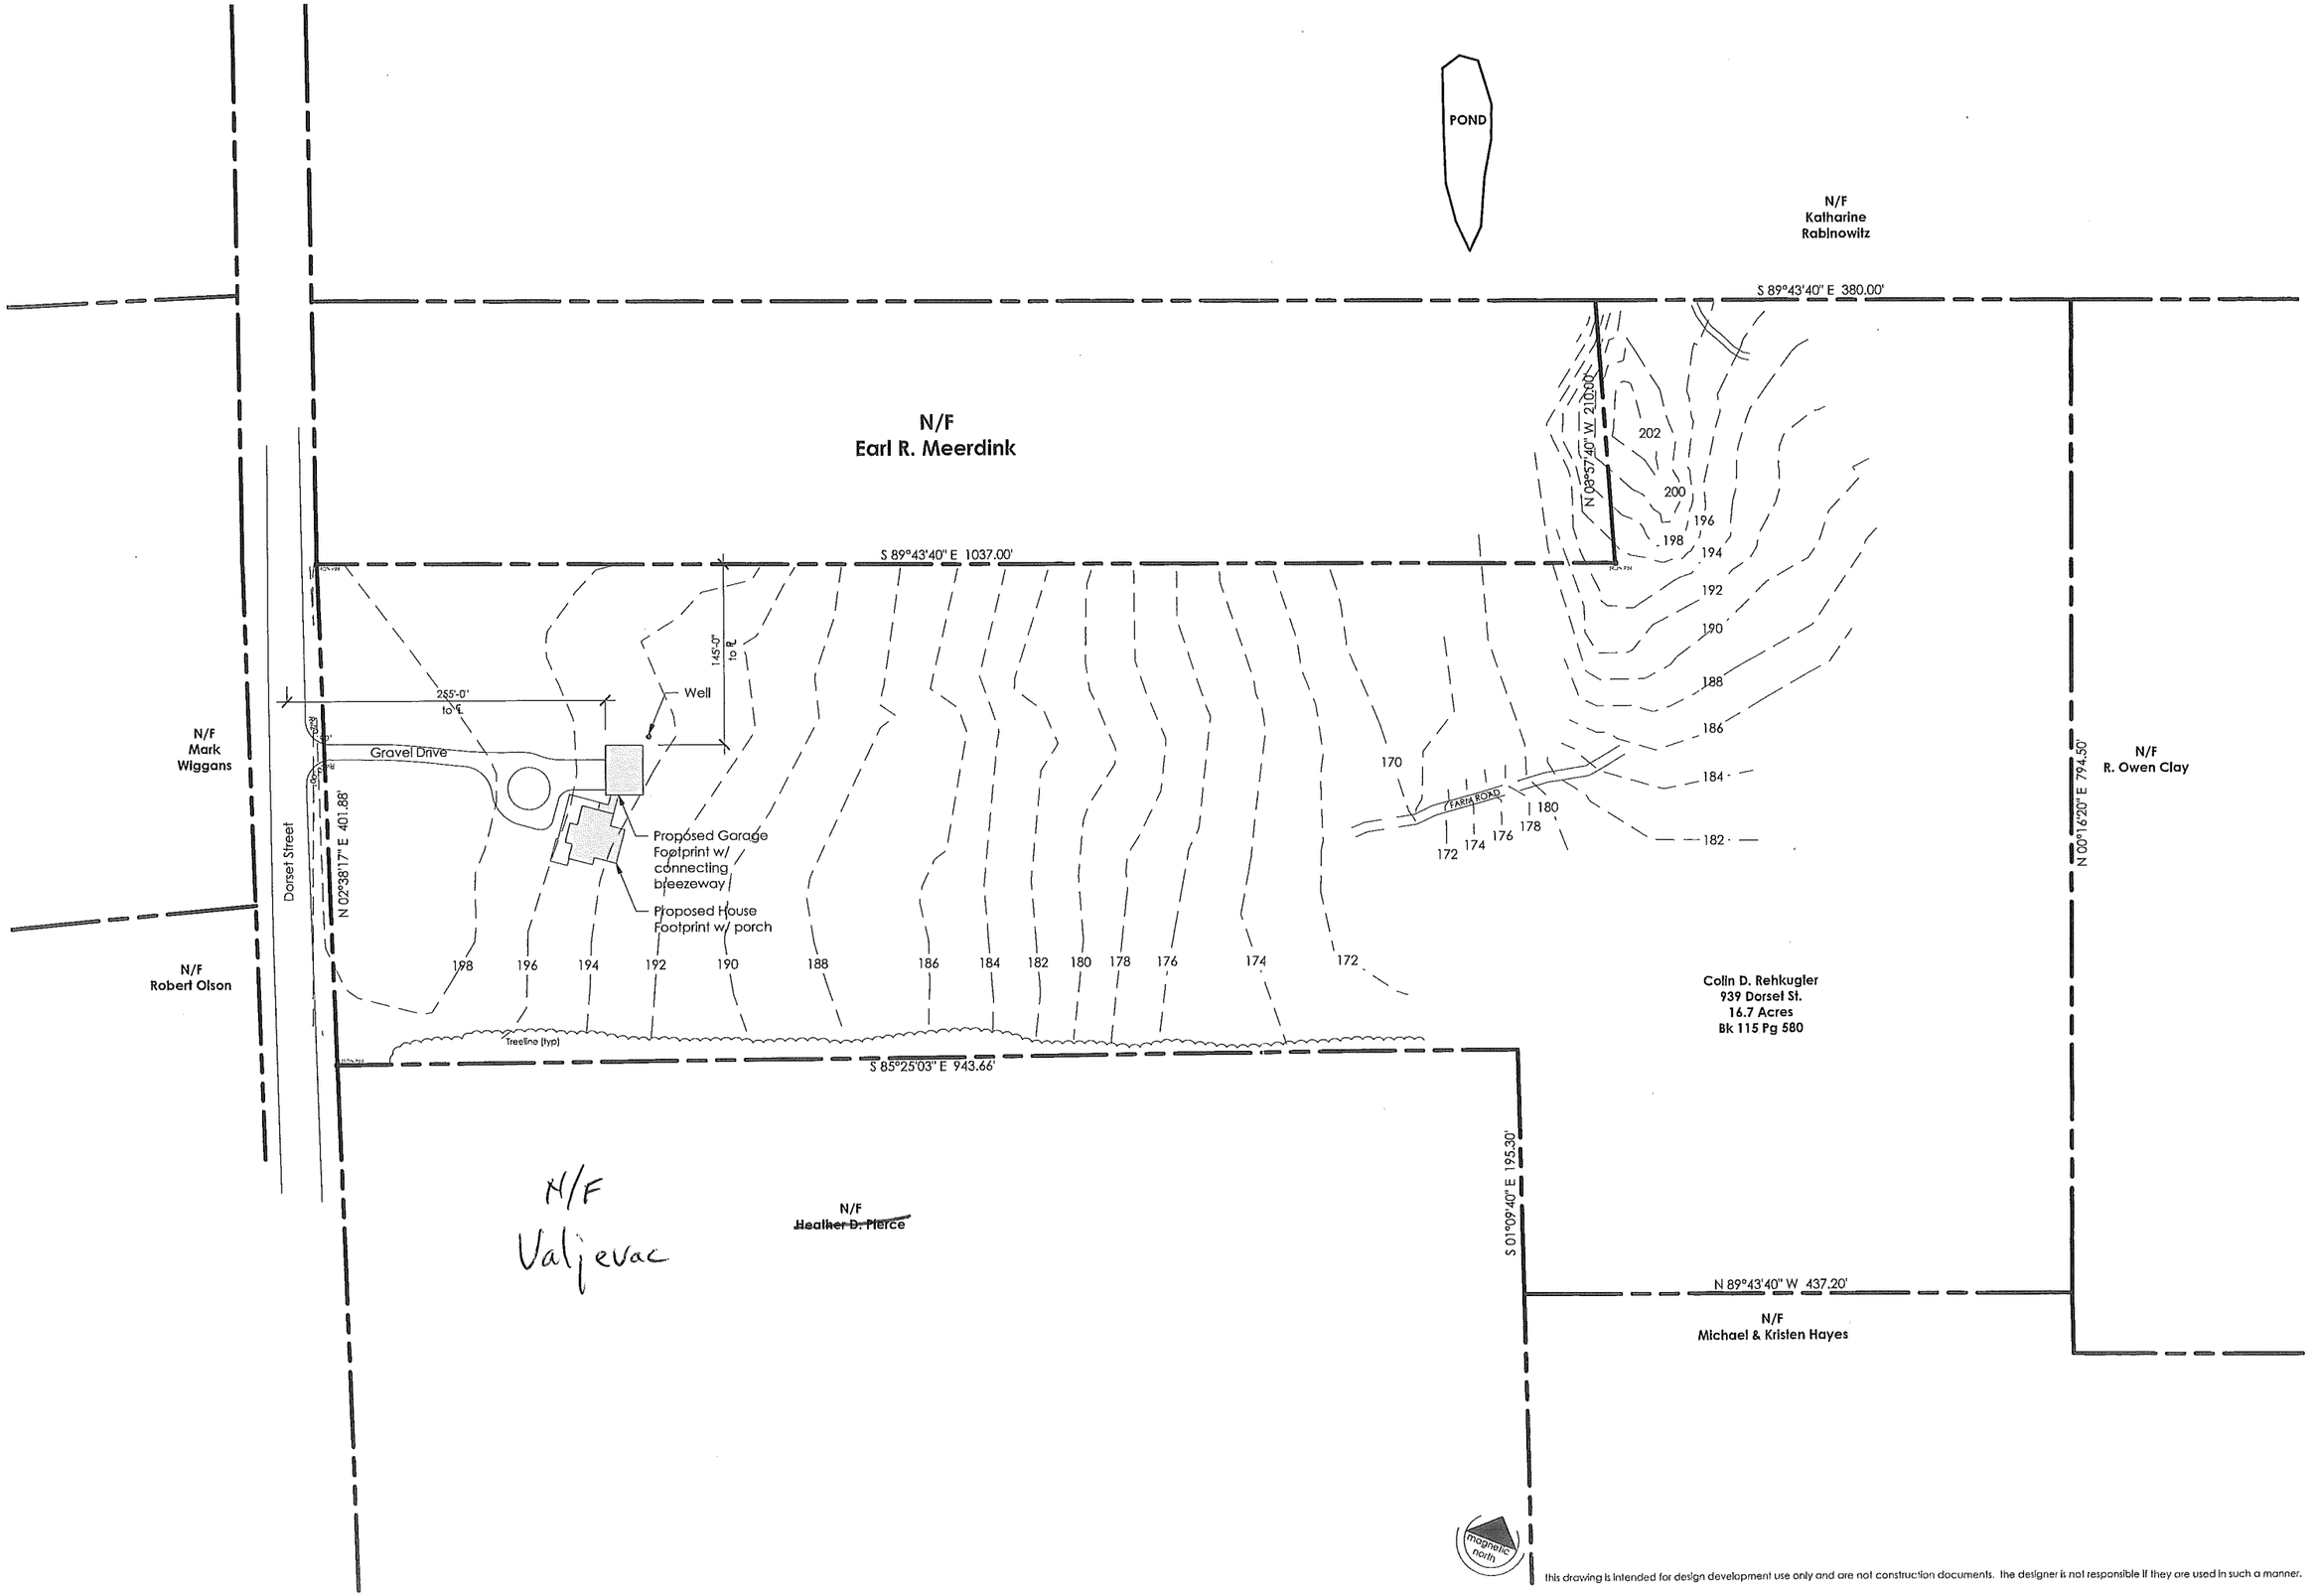

kpcHudson
48 river road
Jericho, VT
kpchudson@gmail.com

Rehkugler Residence

Charlotte, Vermont
SITE PLAN

scale:
1" = 120'-0"

date:
02.14.2014

this drawing is the exclusive property of kpch design. the information shown may not be used nor the drawings copied with out express written permission of kpch design

A1.0

sheet 1 of 10

this drawing is intended for design development use only and are not construction documents. the designer is not responsible if they are used in such a manner.