ay Demand: 140 gpd x # of first three bedrooms, and 70 itional bedroom

Daily Demand: (140 gpd X # of ln/day =
gpm (3 bedrooms)
gpm (4 bedrooms)

pressure range: 40–60 psi at

HAP-15-01 = Northerly Driveway
HAP-15-02 = Southerly Driveway

North

Fo

1.
2.
m
3.

ou

4.
for
5.
6.
sle
7.
sh

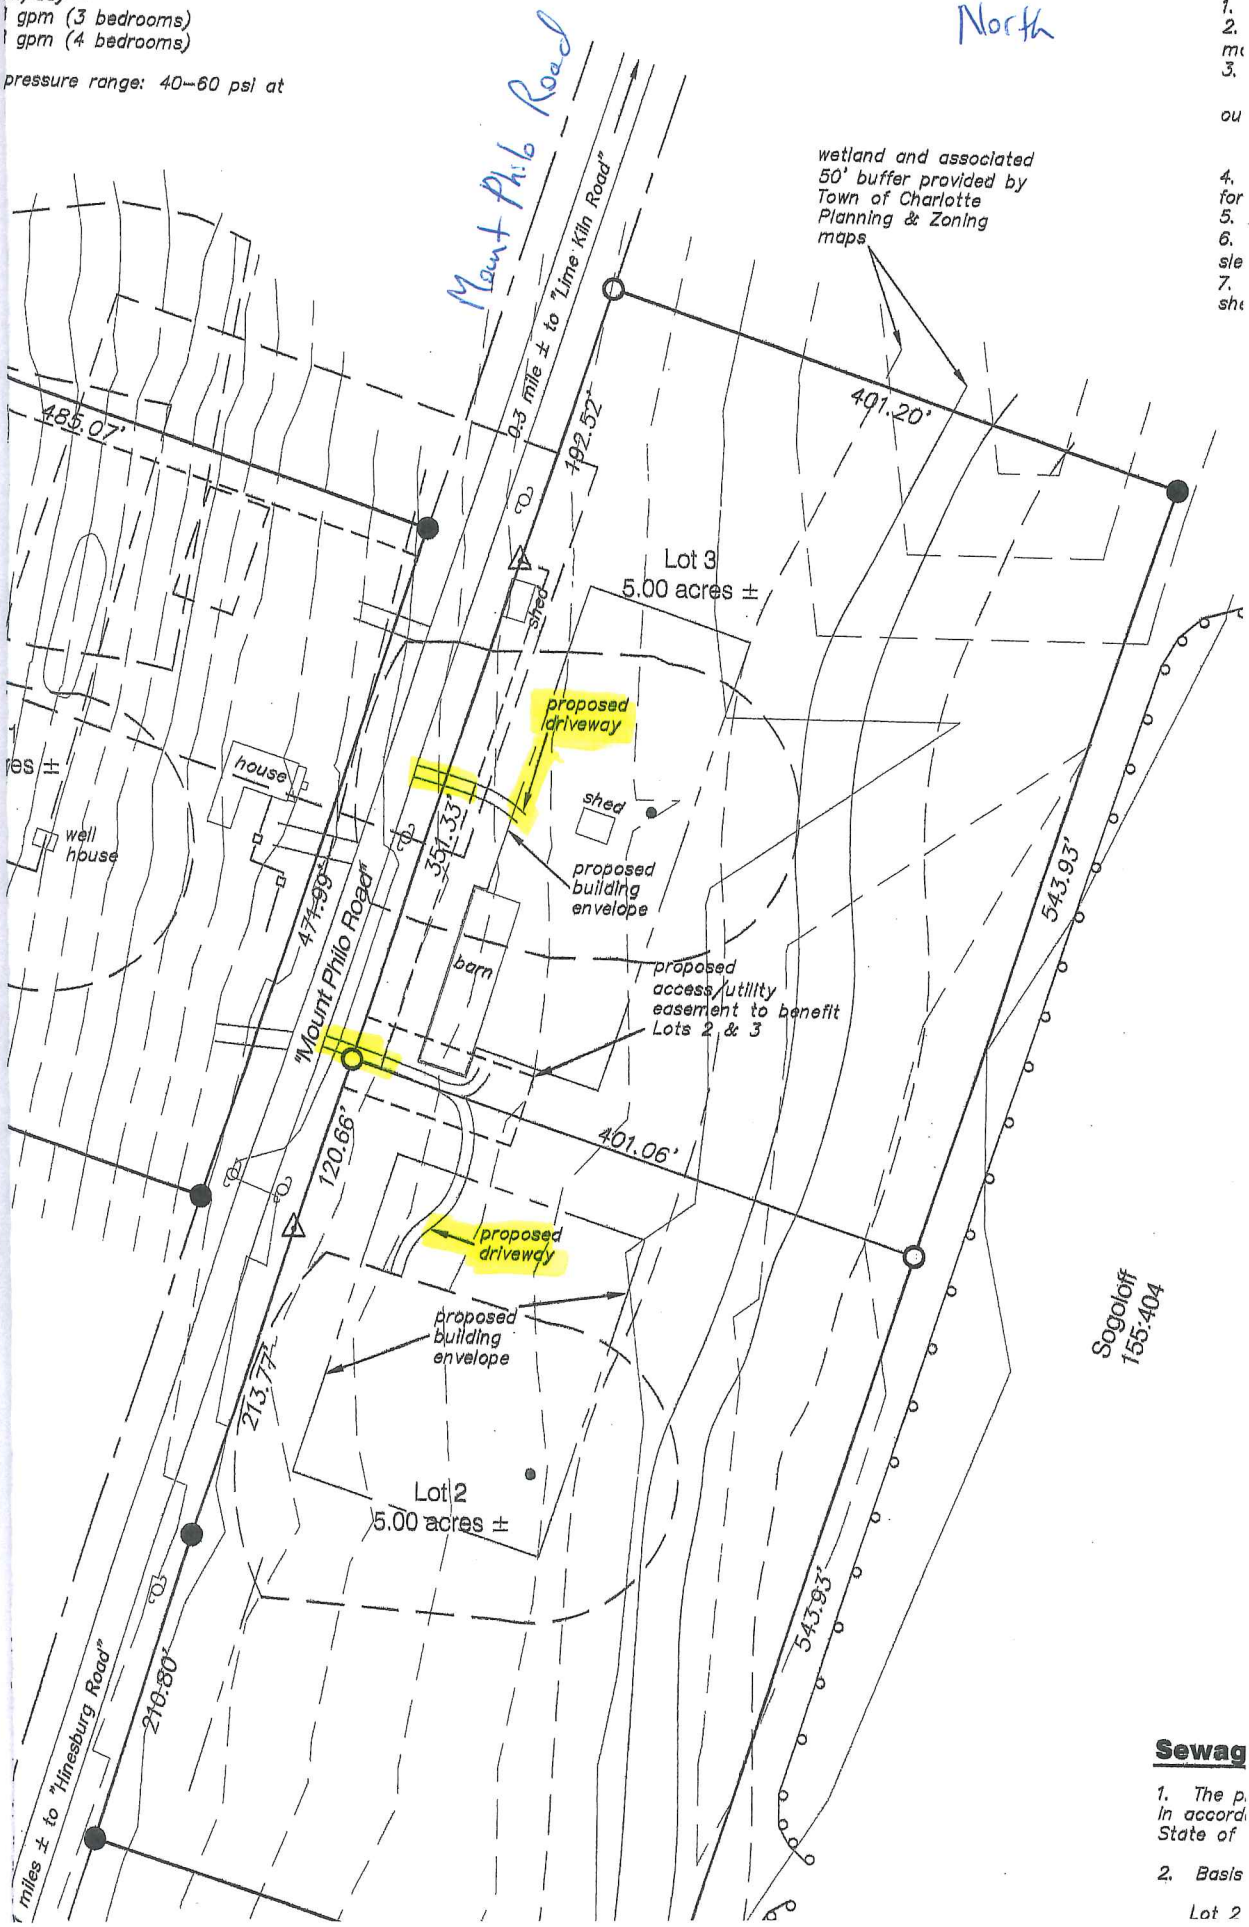

Sewag

1. The p
In accord
State of

2. Basis

Lot 2