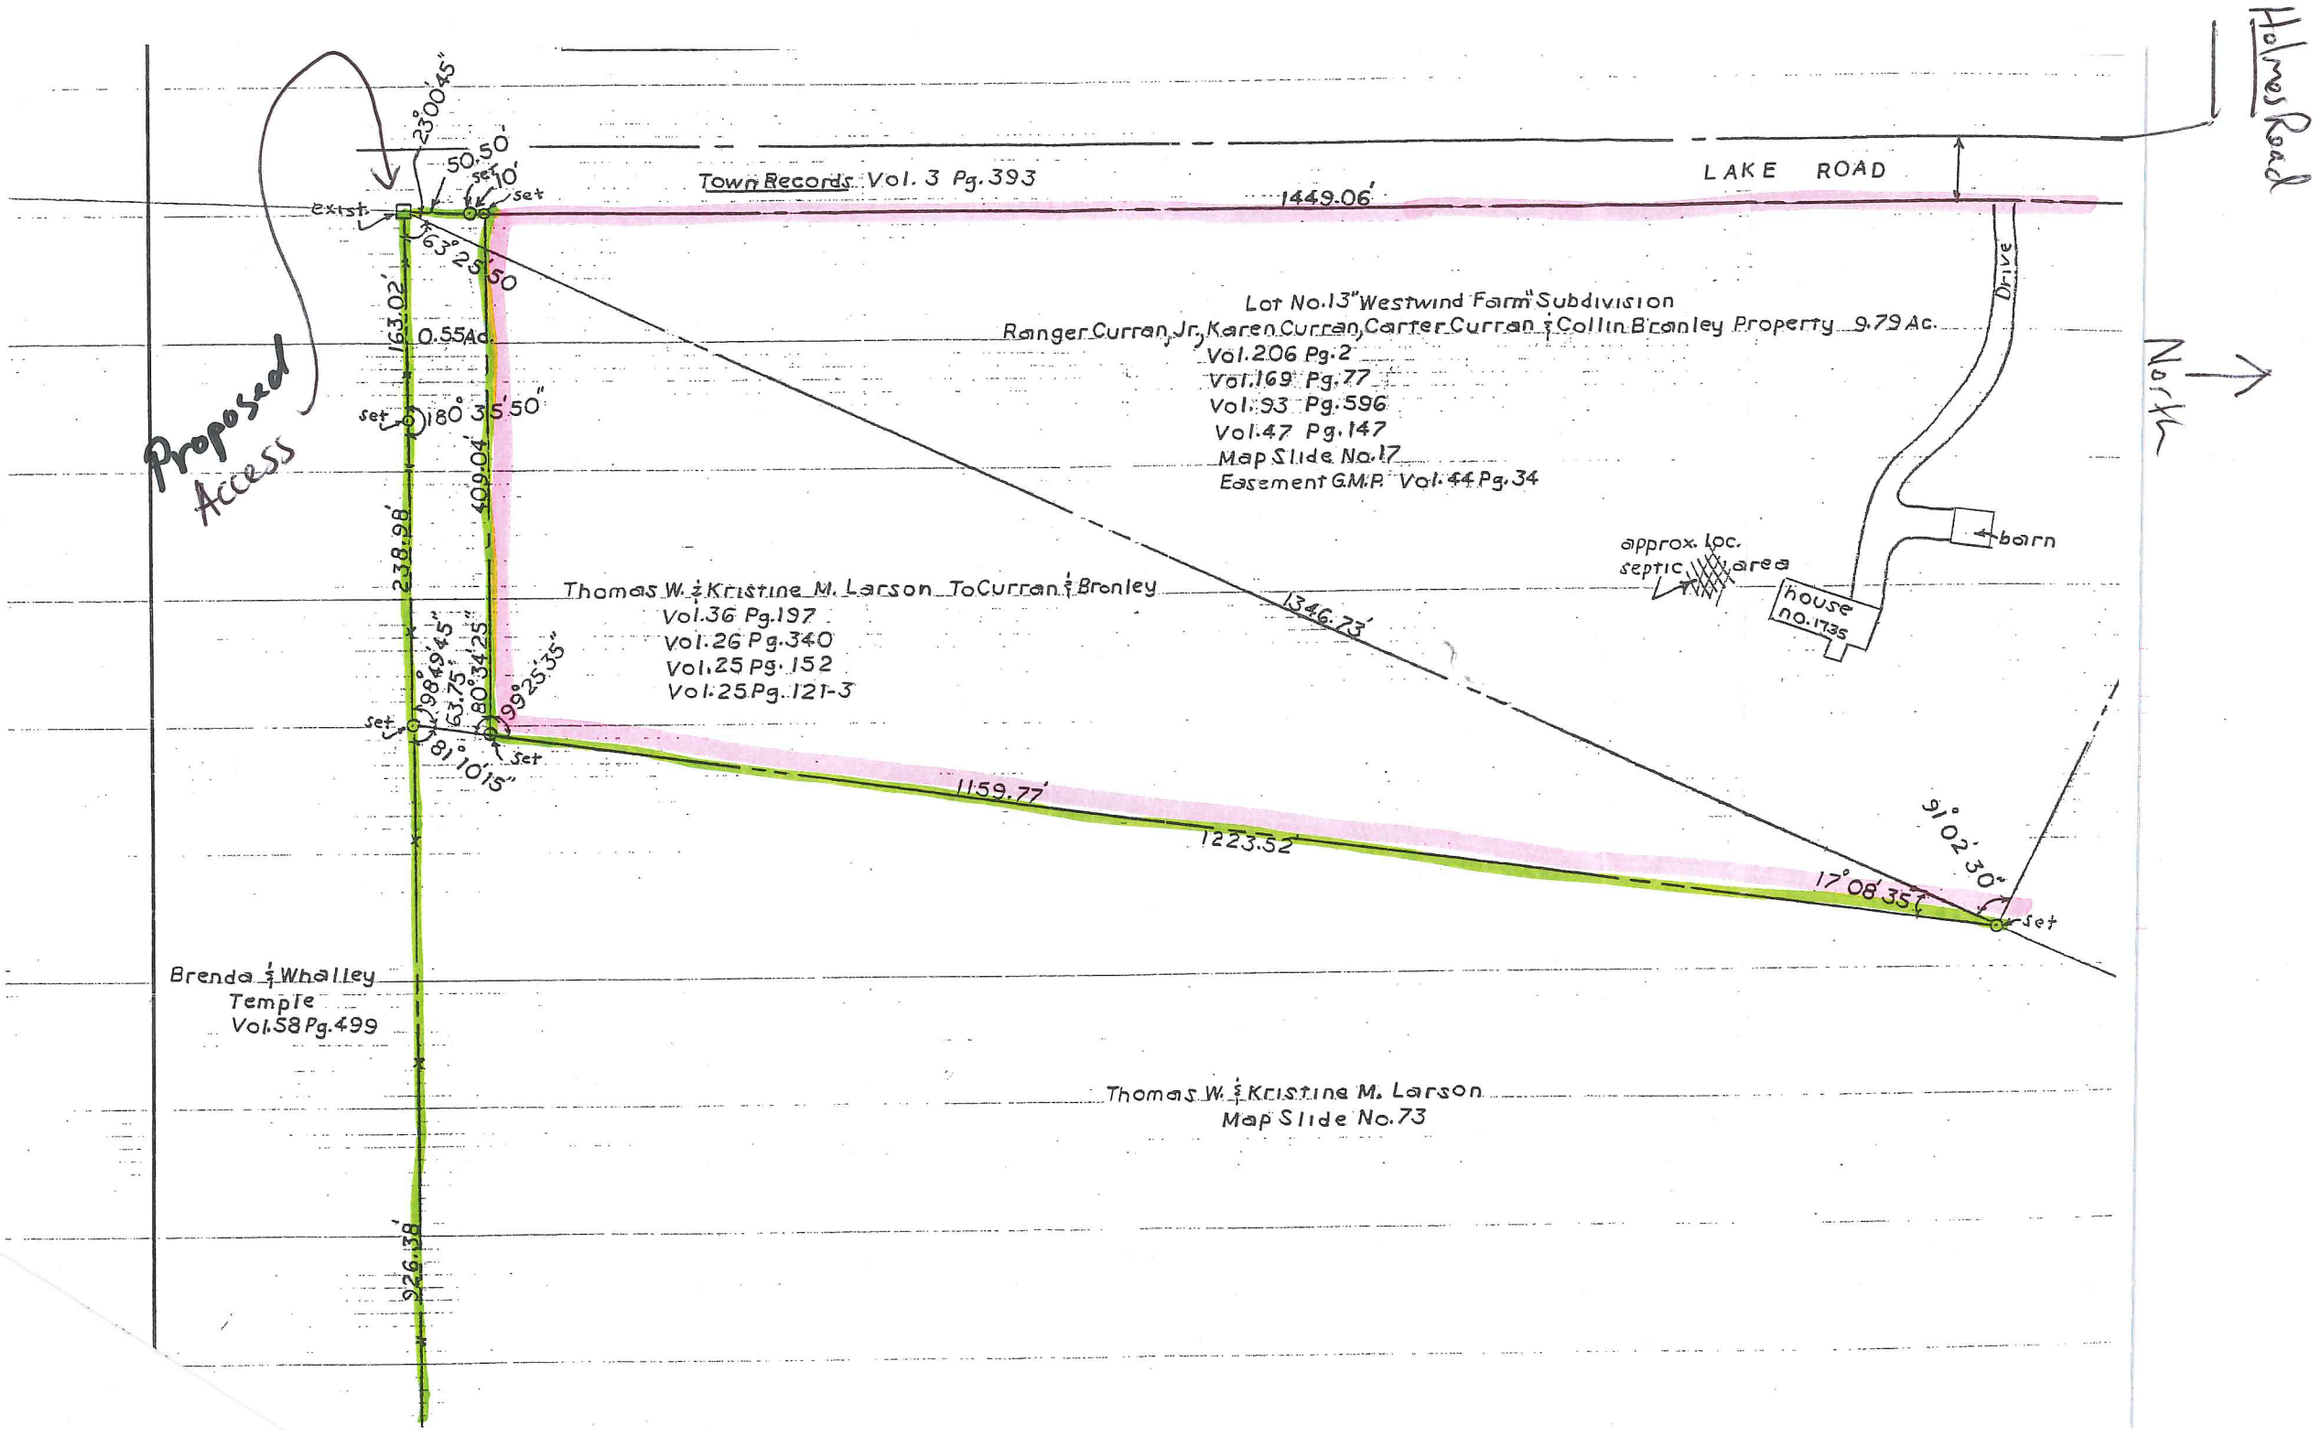
Holmes Road
LAKE ROAD
Town Records Vol. 3 Pg. 393
1449.06'
23°00'45"
50.50'
10'
set
exist.
63°25'50"
163.02'
0.55Ac.
Proposed Access
180° 35'50"
409.04'
238.98'
Lot No. 13 "Westwind Farm" Subdivision
Ranger Curran Jr., Karen Curran, Carter Curran & Collin Bronley Property 9.79 Ac.
Vol. 206 Pg. 2
Vol. 169 Pg. 77
Vol. 93 Pg. 596
Vol. 47 Pg. 147
Map Slide No. 17
Easement G.M.P. Vol. 44 Pg. 34
Drive
barn
approx. loc. septic area
house no. 1735
North
Thomas W. & Kristine M. Larson To Curran & Bronley
Vol. 36 Pg. 197
Vol. 26 Pg. 340
Vol. 25 Pg. 152
Vol. 25 Pg. 121-3
1346.73'
98°49'45"
63.75'
80°34'25"
99°25'35"
81°10'15"
1159.77'
1223.52'
91°02'30"
17°08'35"
Brenda & Whalley Temple
Vol. 58 Pg. 499
Thomas W. & Kristine M. Larson
Map Slide No. 73
926.38'