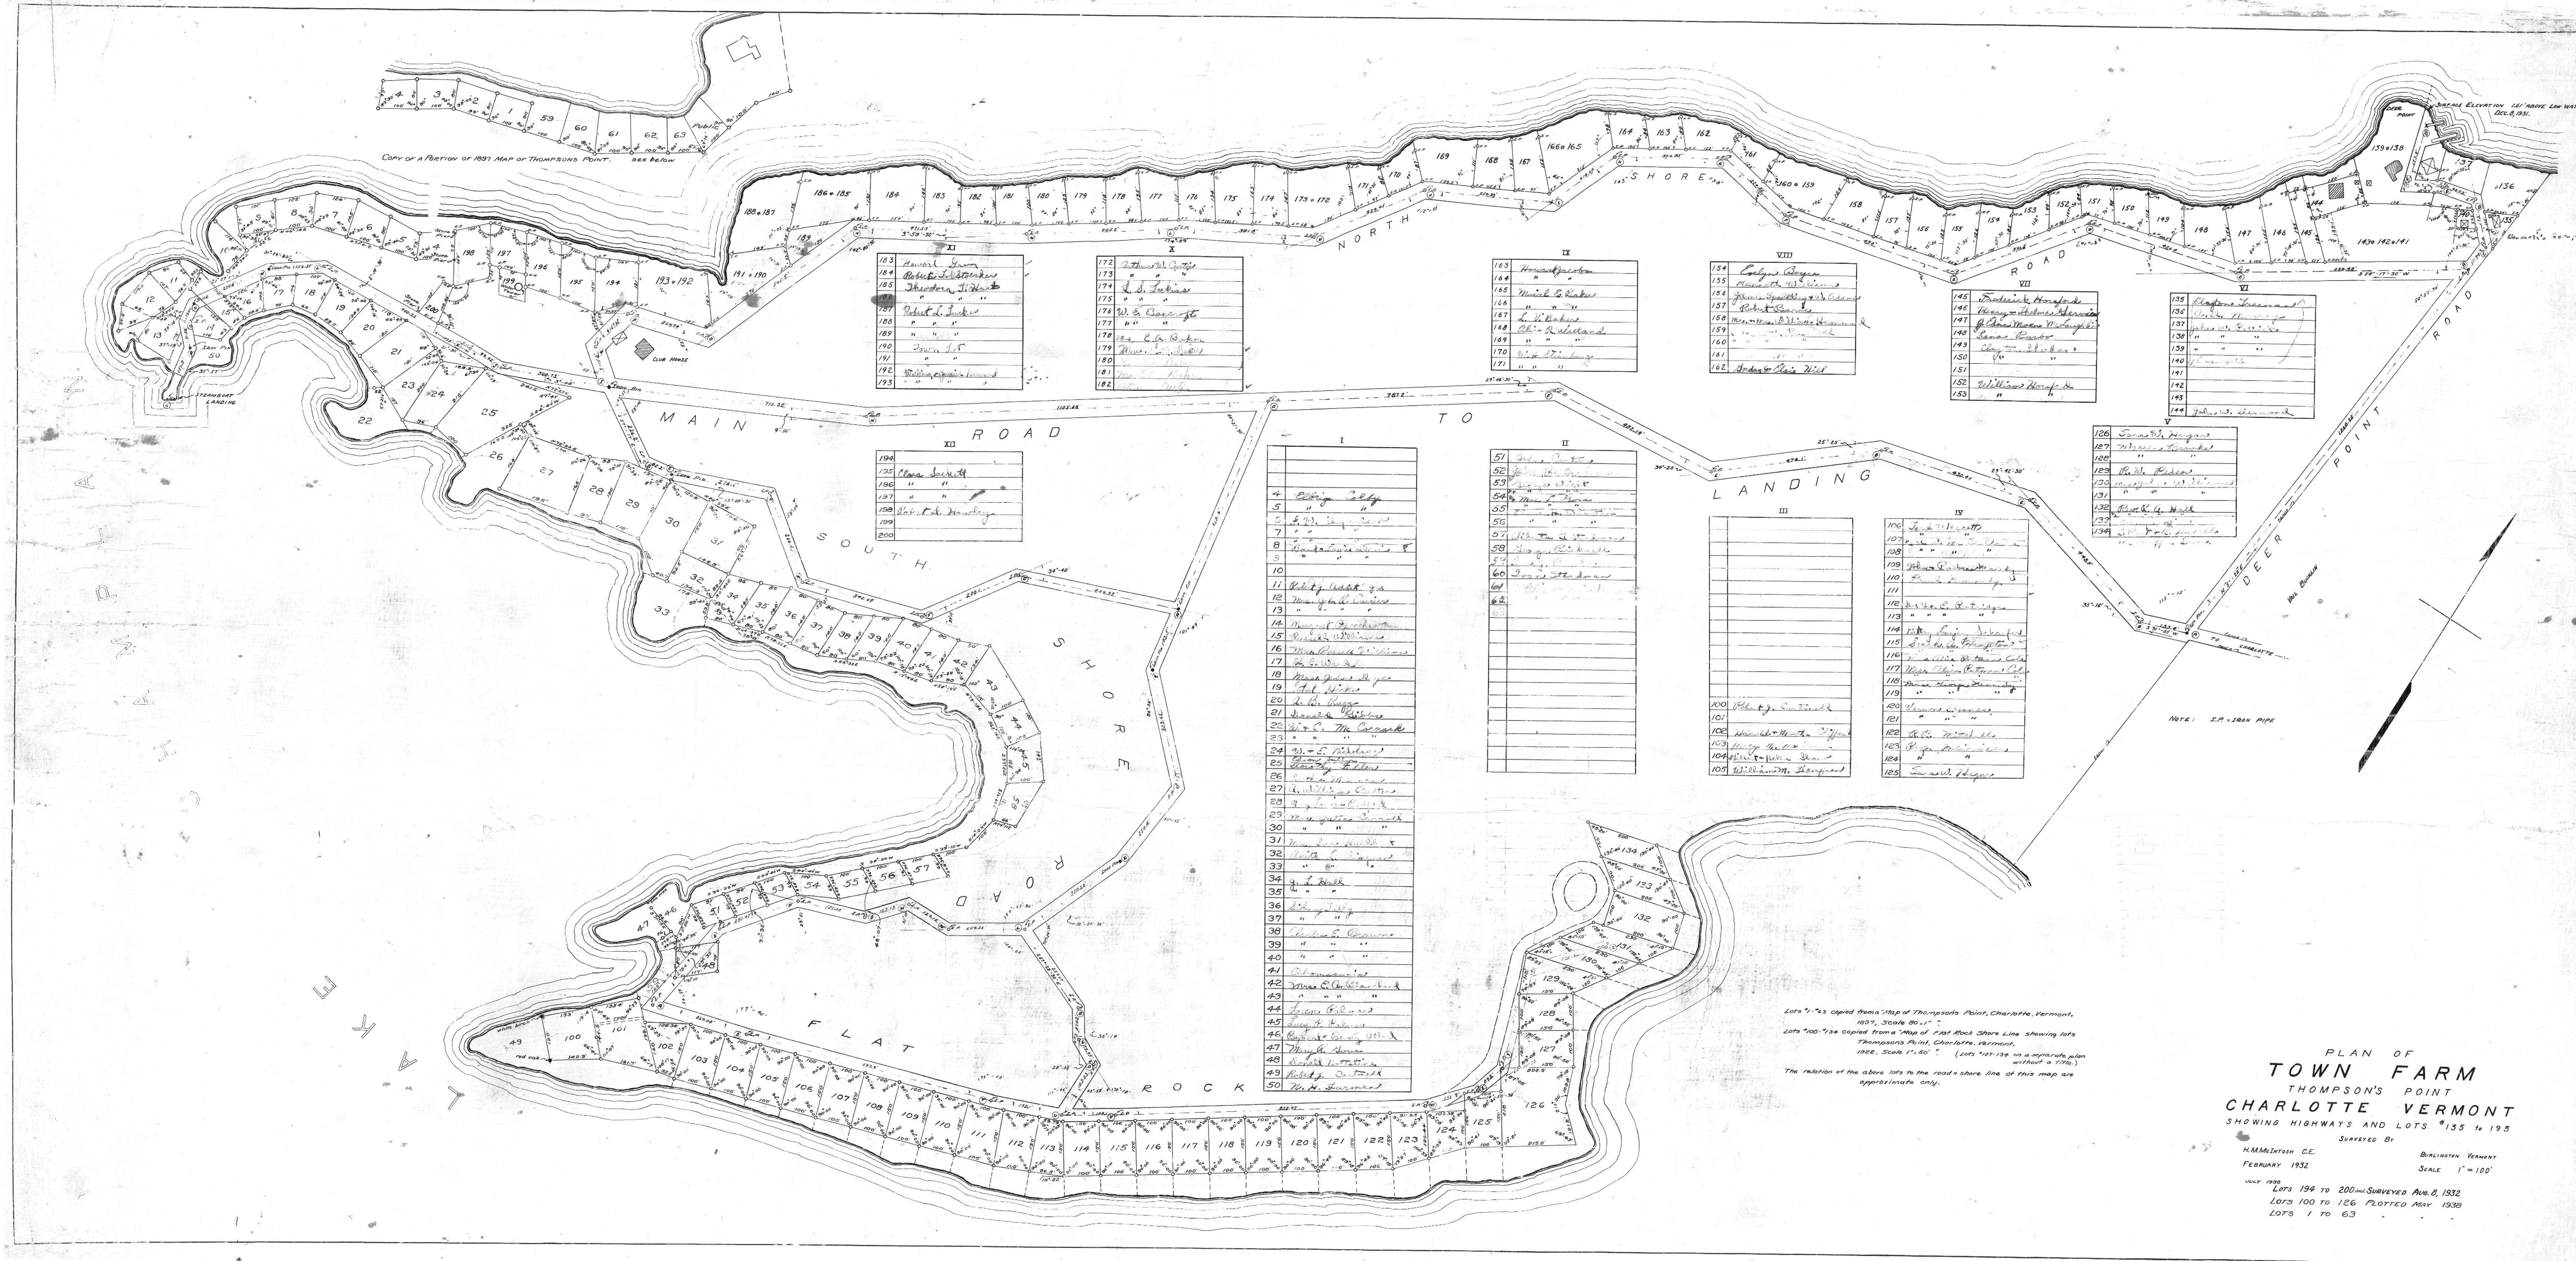

PLAN OF
TOWN FARM
THOMPSON'S POINT
CHARLOTTE VERMONT
SHOWING HIGHWAYS AND LOTS #135 to 193
SURVEYED BY
H.M.McINTOSH C.E.
FEBRUARY 1932
BURLINGTON VERMONT
SCALE 1" = 100'
JULY 1938
LOTS 194 TO 200 incl. SURVEYED AUG. 8, 1932
LOTS 100 TO 126 PLOTTED MAY 1938
LOTS 1 TO 63 " " "
Lots #1-#63 copied from a "Map of Thompson's Point, Charlotte, Vermont. 1837, Scale 80'=1" ".
Lots #100-#134 copied from a "Map of Flat Rock Shore Line showing lots Thompson's Point, Charlotte, Vermont. 1922, Scale 1"=50' ". (Lots #127-134 on a separate plan without a title.)
The relation of the above lots to the road + shore line of this map are approximate only.
COPY OF A PORTION OF 1837 MAP OF THOMPSONS POINT. see below
NOTE: I.P. = IRON PIPE
MAIN ROAD TO LANDING
NORTH SHORE ROAD
SOUTH SHORE ROAD
FLAT ROCK
DEER POINT ROAD
LAKE CHAMPLAIN
CLUB HOUSE
STEAMBOAT LANDING
DEER POINT
TO CHARLOTTE