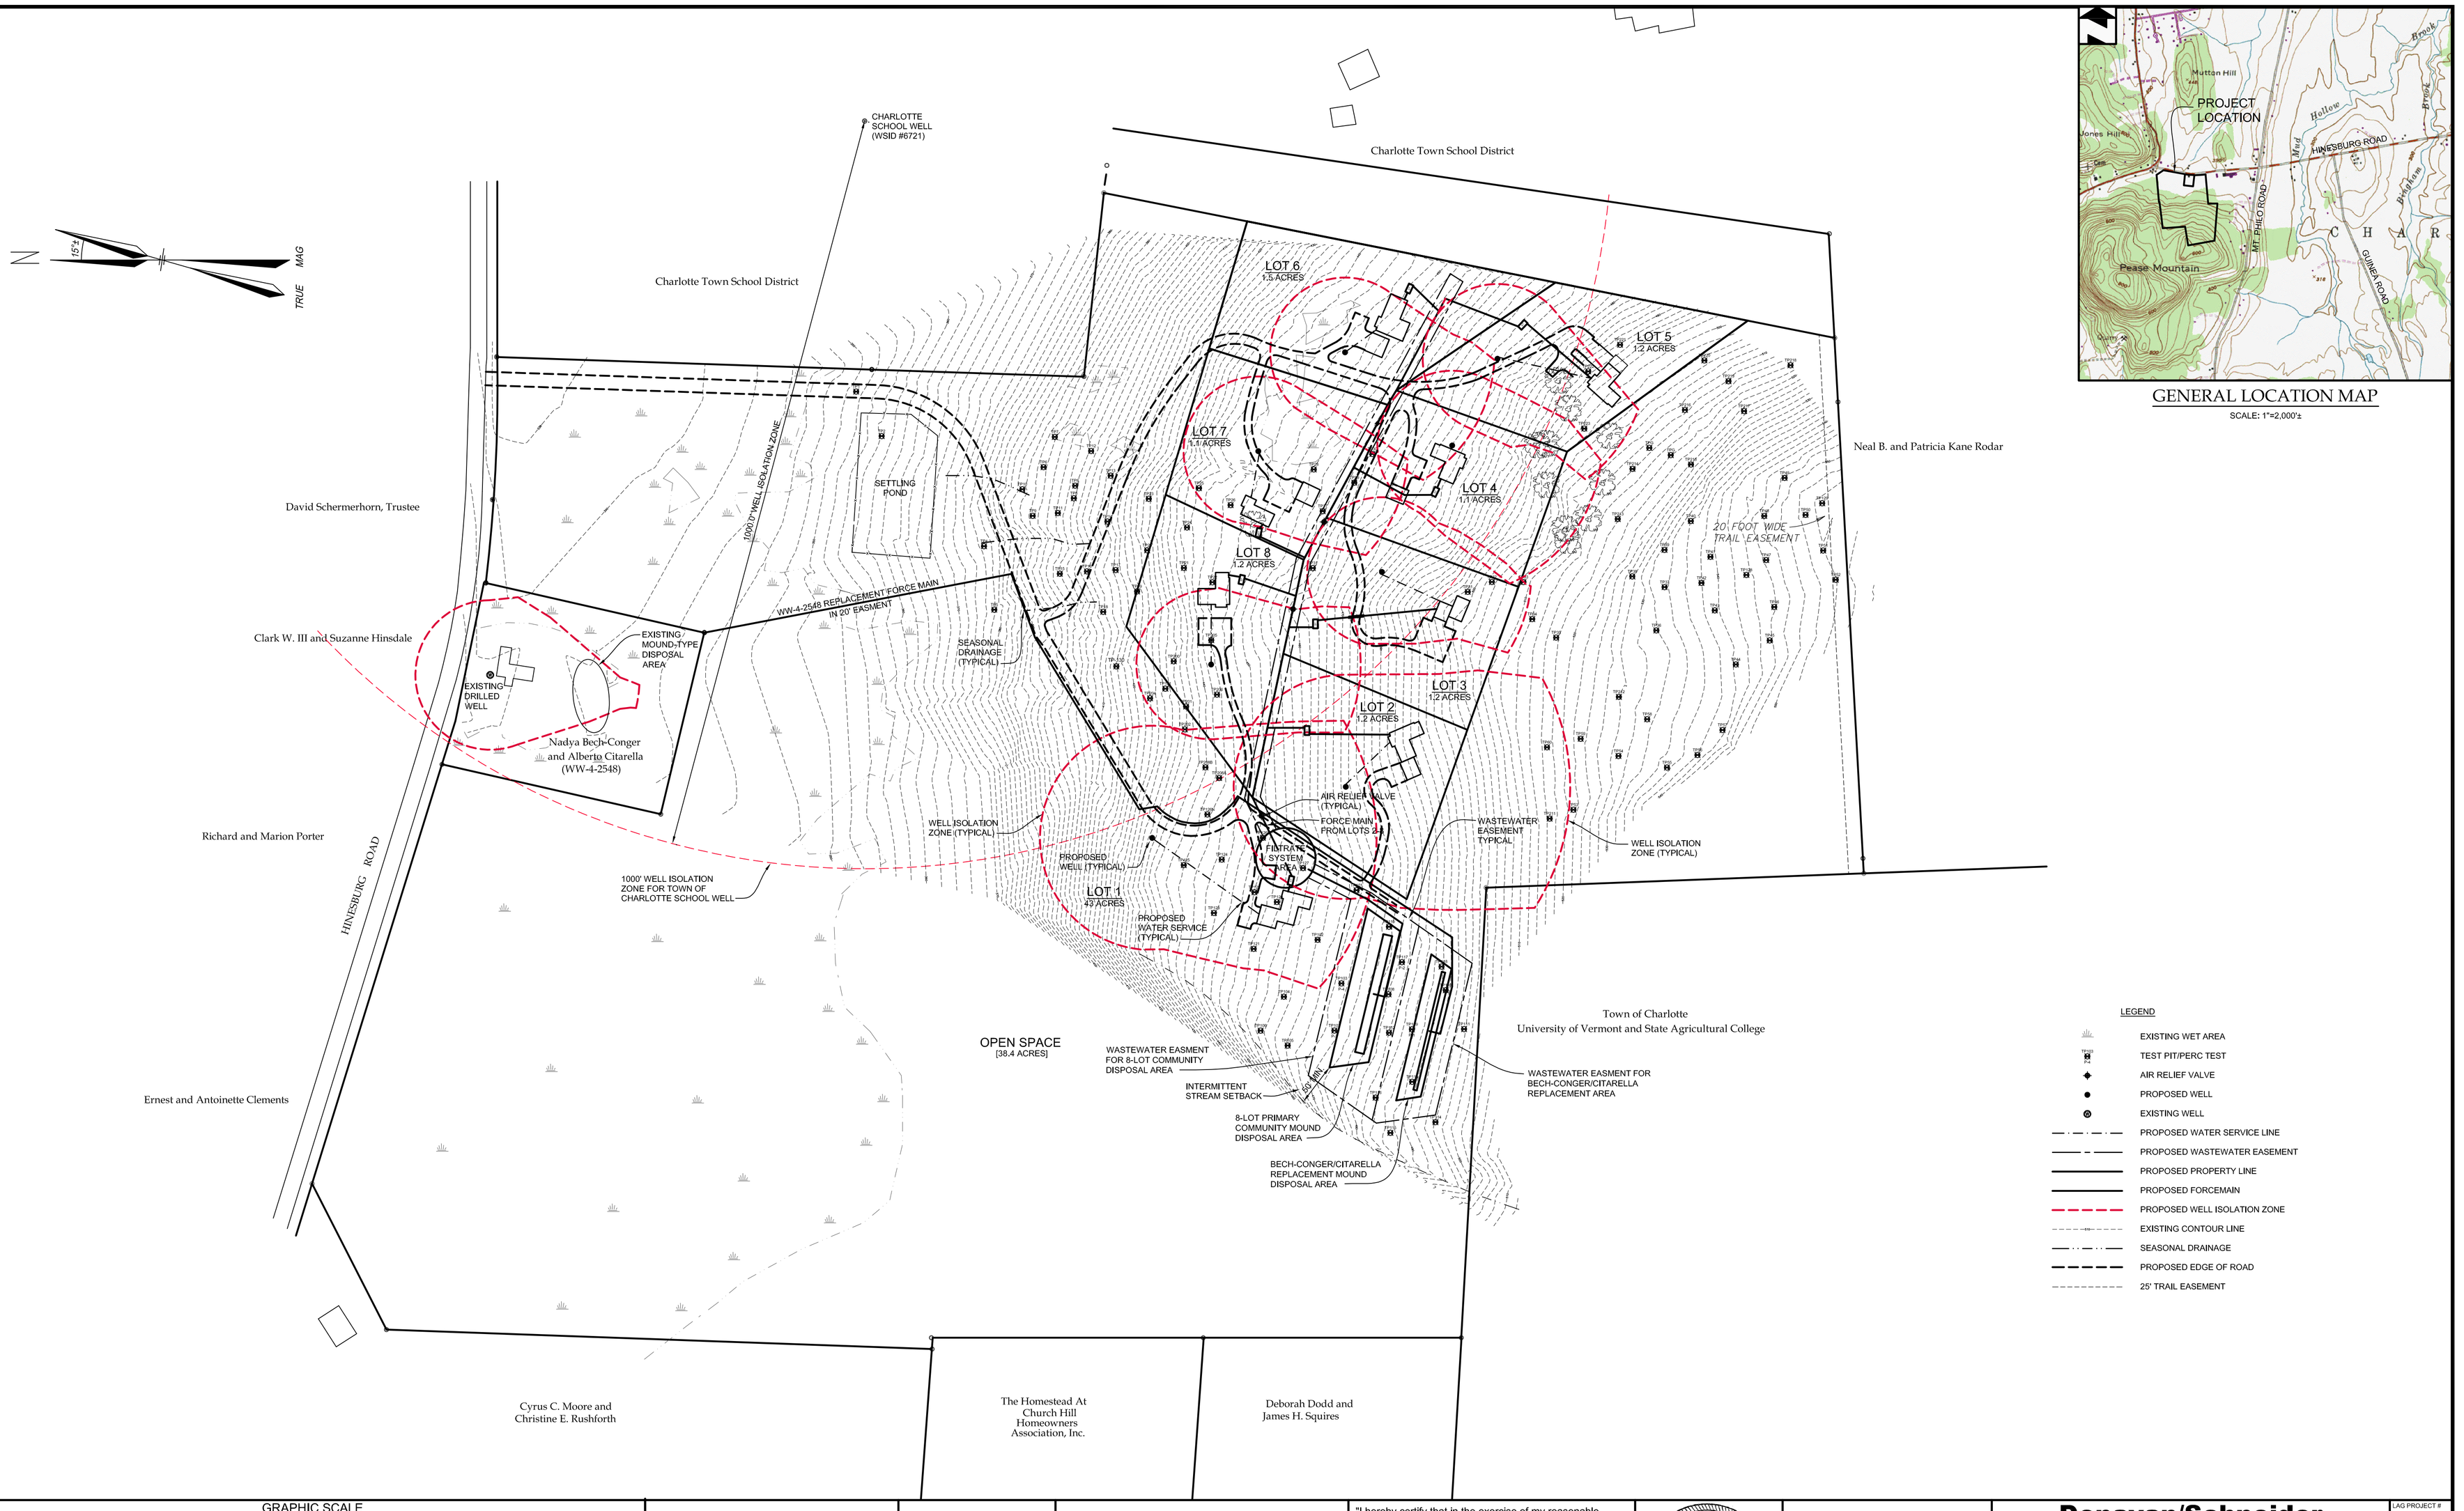

GENERAL LOCATION MAP

SCALE: 1"=2,000'±

GRAPHIC SCALE
(IN FEET)

100 0 50 100 200 400

1"=100'

THE CONTRACTOR SHALL NOTIFY "DIGSAFE" AT 1-888-DIG-SAFE PRIOR TO ANY EXCAVATION.

No.	Revision	Date
3	RELOCATED BECH-CONGER/CITARELLA REPLACEMENT AREA/ FORCE MAIN	8/22/2008
2	REMOVED 8-LOT REPLACEMENT AREA	8/22/2008
1	REVISED LOT 5/6 PROPERTY LINE	4/29/2008

It is the user's responsibility to ensure this copy contains the latest revisions

"I hereby certify that in the exercise of my reasonable professional judgment the design-related information submitted with this application is true and correct, and that the design included in this application for a permit complies with the Vermont Wastewater System and Potable Water Supply Rules and the Vermont Water Supply Rules."

Stephen Revell, CPG Date
Licensed Class B Designer #178

AMERICAN INSTITUTE OF PROFESSIONAL GEOLOGISTS CERTIFICATE NUMBER 6259 AIPG CERTIFIED PROFESSIONAL GEOLOGIST STEPHEN REVELL

LINCOLN APPLIED GEOLOGY, INC.
Environmental Consultants
163 Revell Drive
(802) 453-4384
Web :: www.lagvt.com
Lincoln, Vermont 05443
(802) 453-5389 (fax)
E-MAIL: lagvt@lagvt.com

Donavan/Schneider

Hinesburg Road
Charlotte, Vermont

Site Development Plan with Water Sources and Proposed Filtrate Community Disposal System

LAG PROJECT #	05124
DATE	April 11, 2007
SURVEYORS	SJM
DRAWN	TAM
PLAN SHEET #	1 of 7

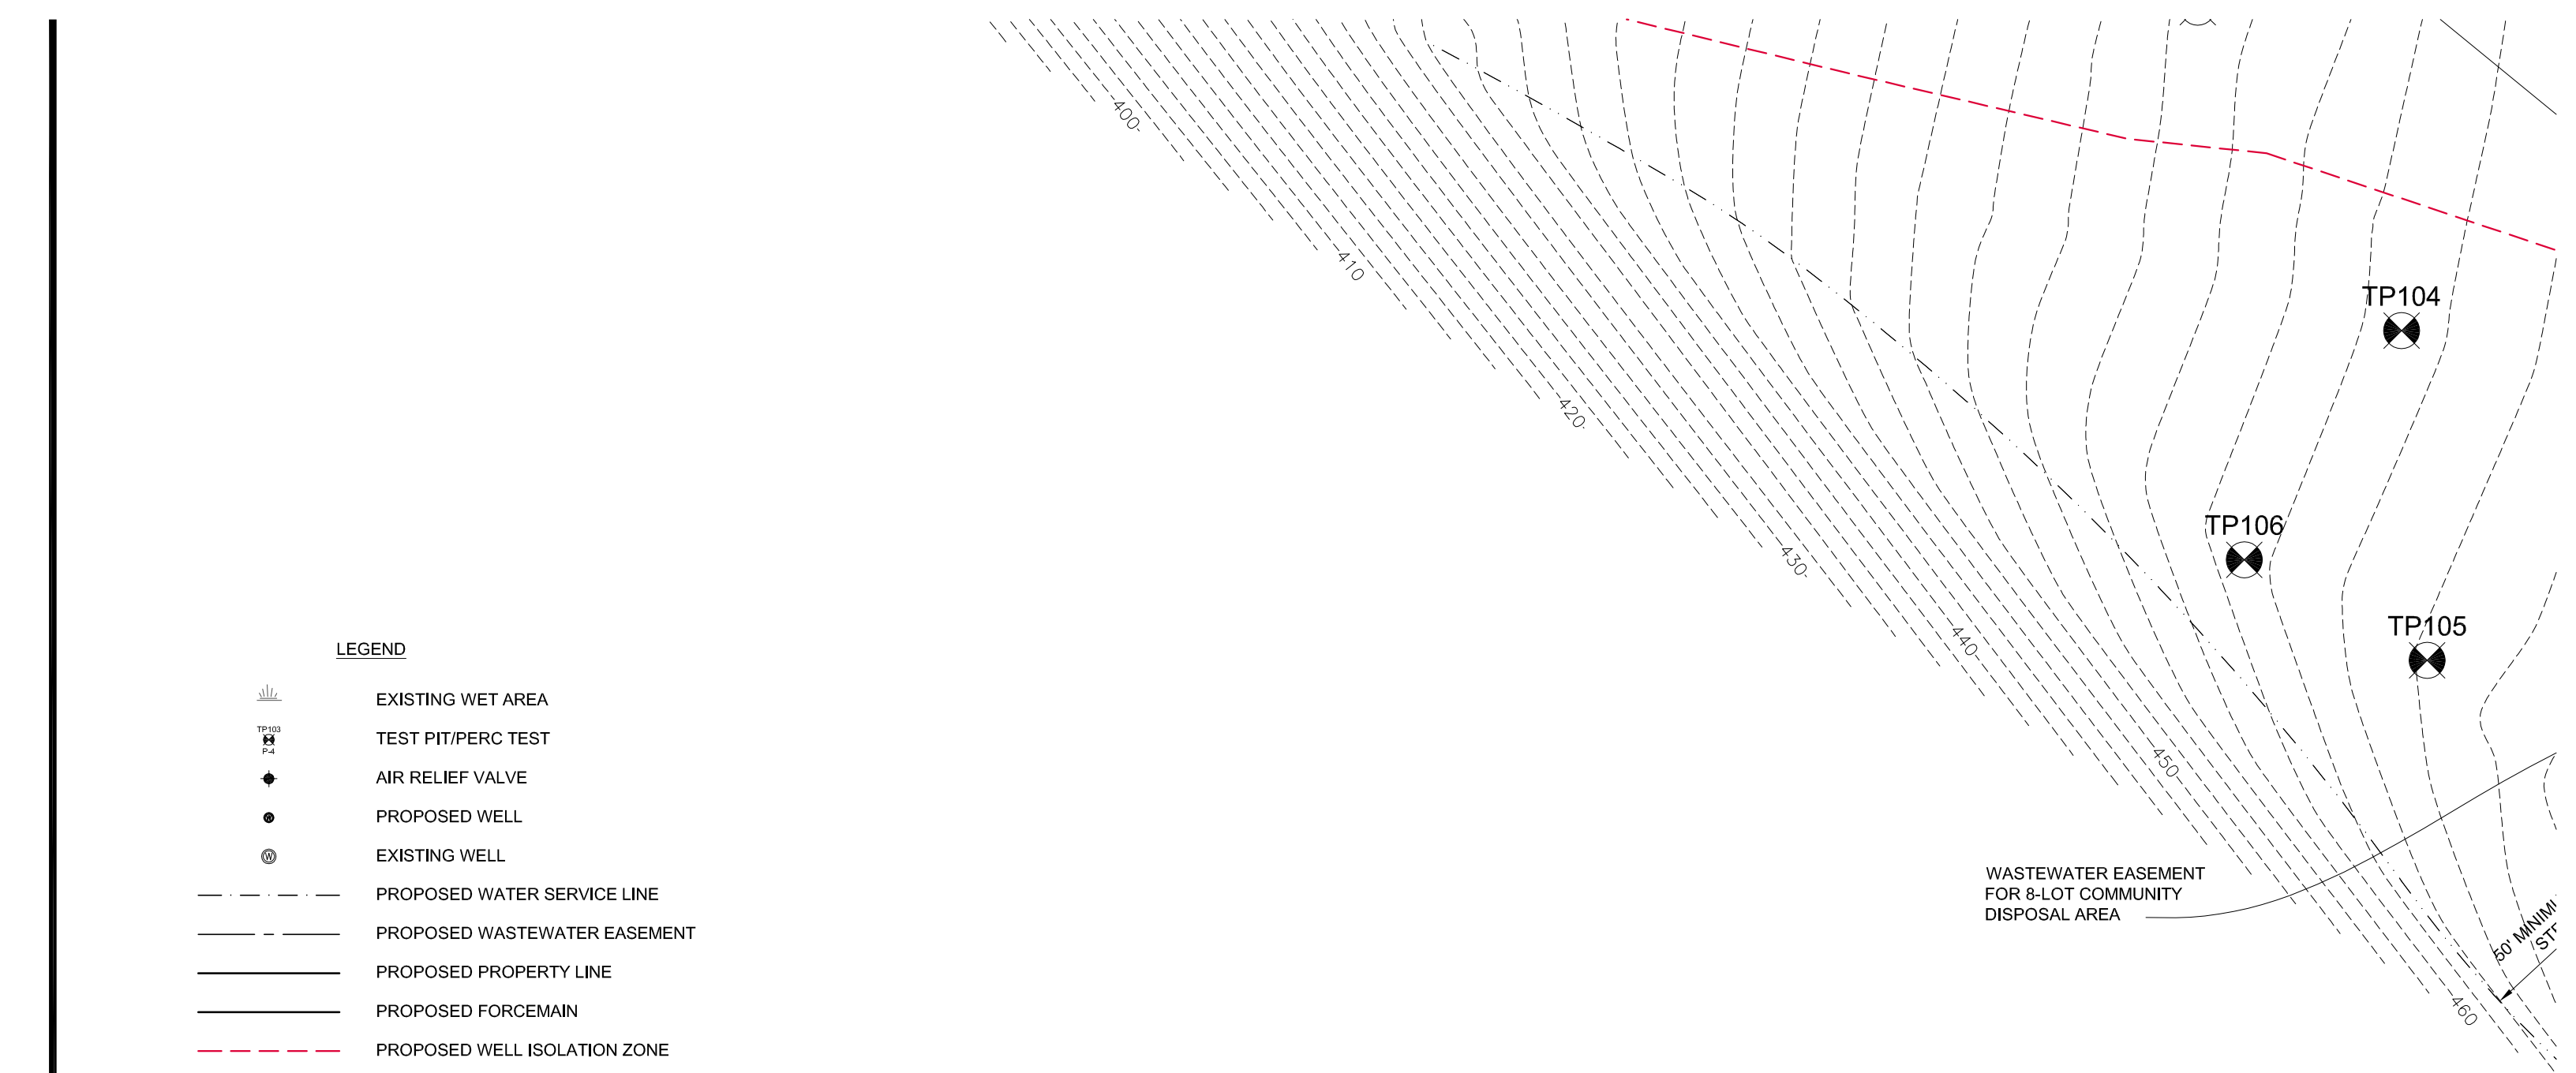

LEGEND

- EXISTING WET AREA
- TEST PIT/PERC TEST (TP103, P-4)
- AIR RELIEF VALVE
- PROPOSED WELL
- EXISTING WELL
- PROPOSED WATER SERVICE LINE
- PROPOSED WASTEWATER EASEMENT
- PROPOSED PROPERTY LINE
- PROPOSED FORCEMAIN
- PROPOSED WELL ISOLATION ZONE
- EXISTING CONTOUR LINE (510)
- SEASONAL DRAINAGE
- PROPOSED EDGE OF ROAD
- 25' TRAIL EASEMENT

GRAPHIC SCALE
(IN FEET)

30 0 15 30 60 120

1"=30'

THE CONTRACTOR SHALL NOTIFY "DIGSAFE" AT
1-888-DIG-SAFE PRIOR TO ANY EXCAVATION.

No.	Revis
1	RELOCATED BECH-CONGER/CITARE FORCE MAIN

It is the user's responsibility to ensure th