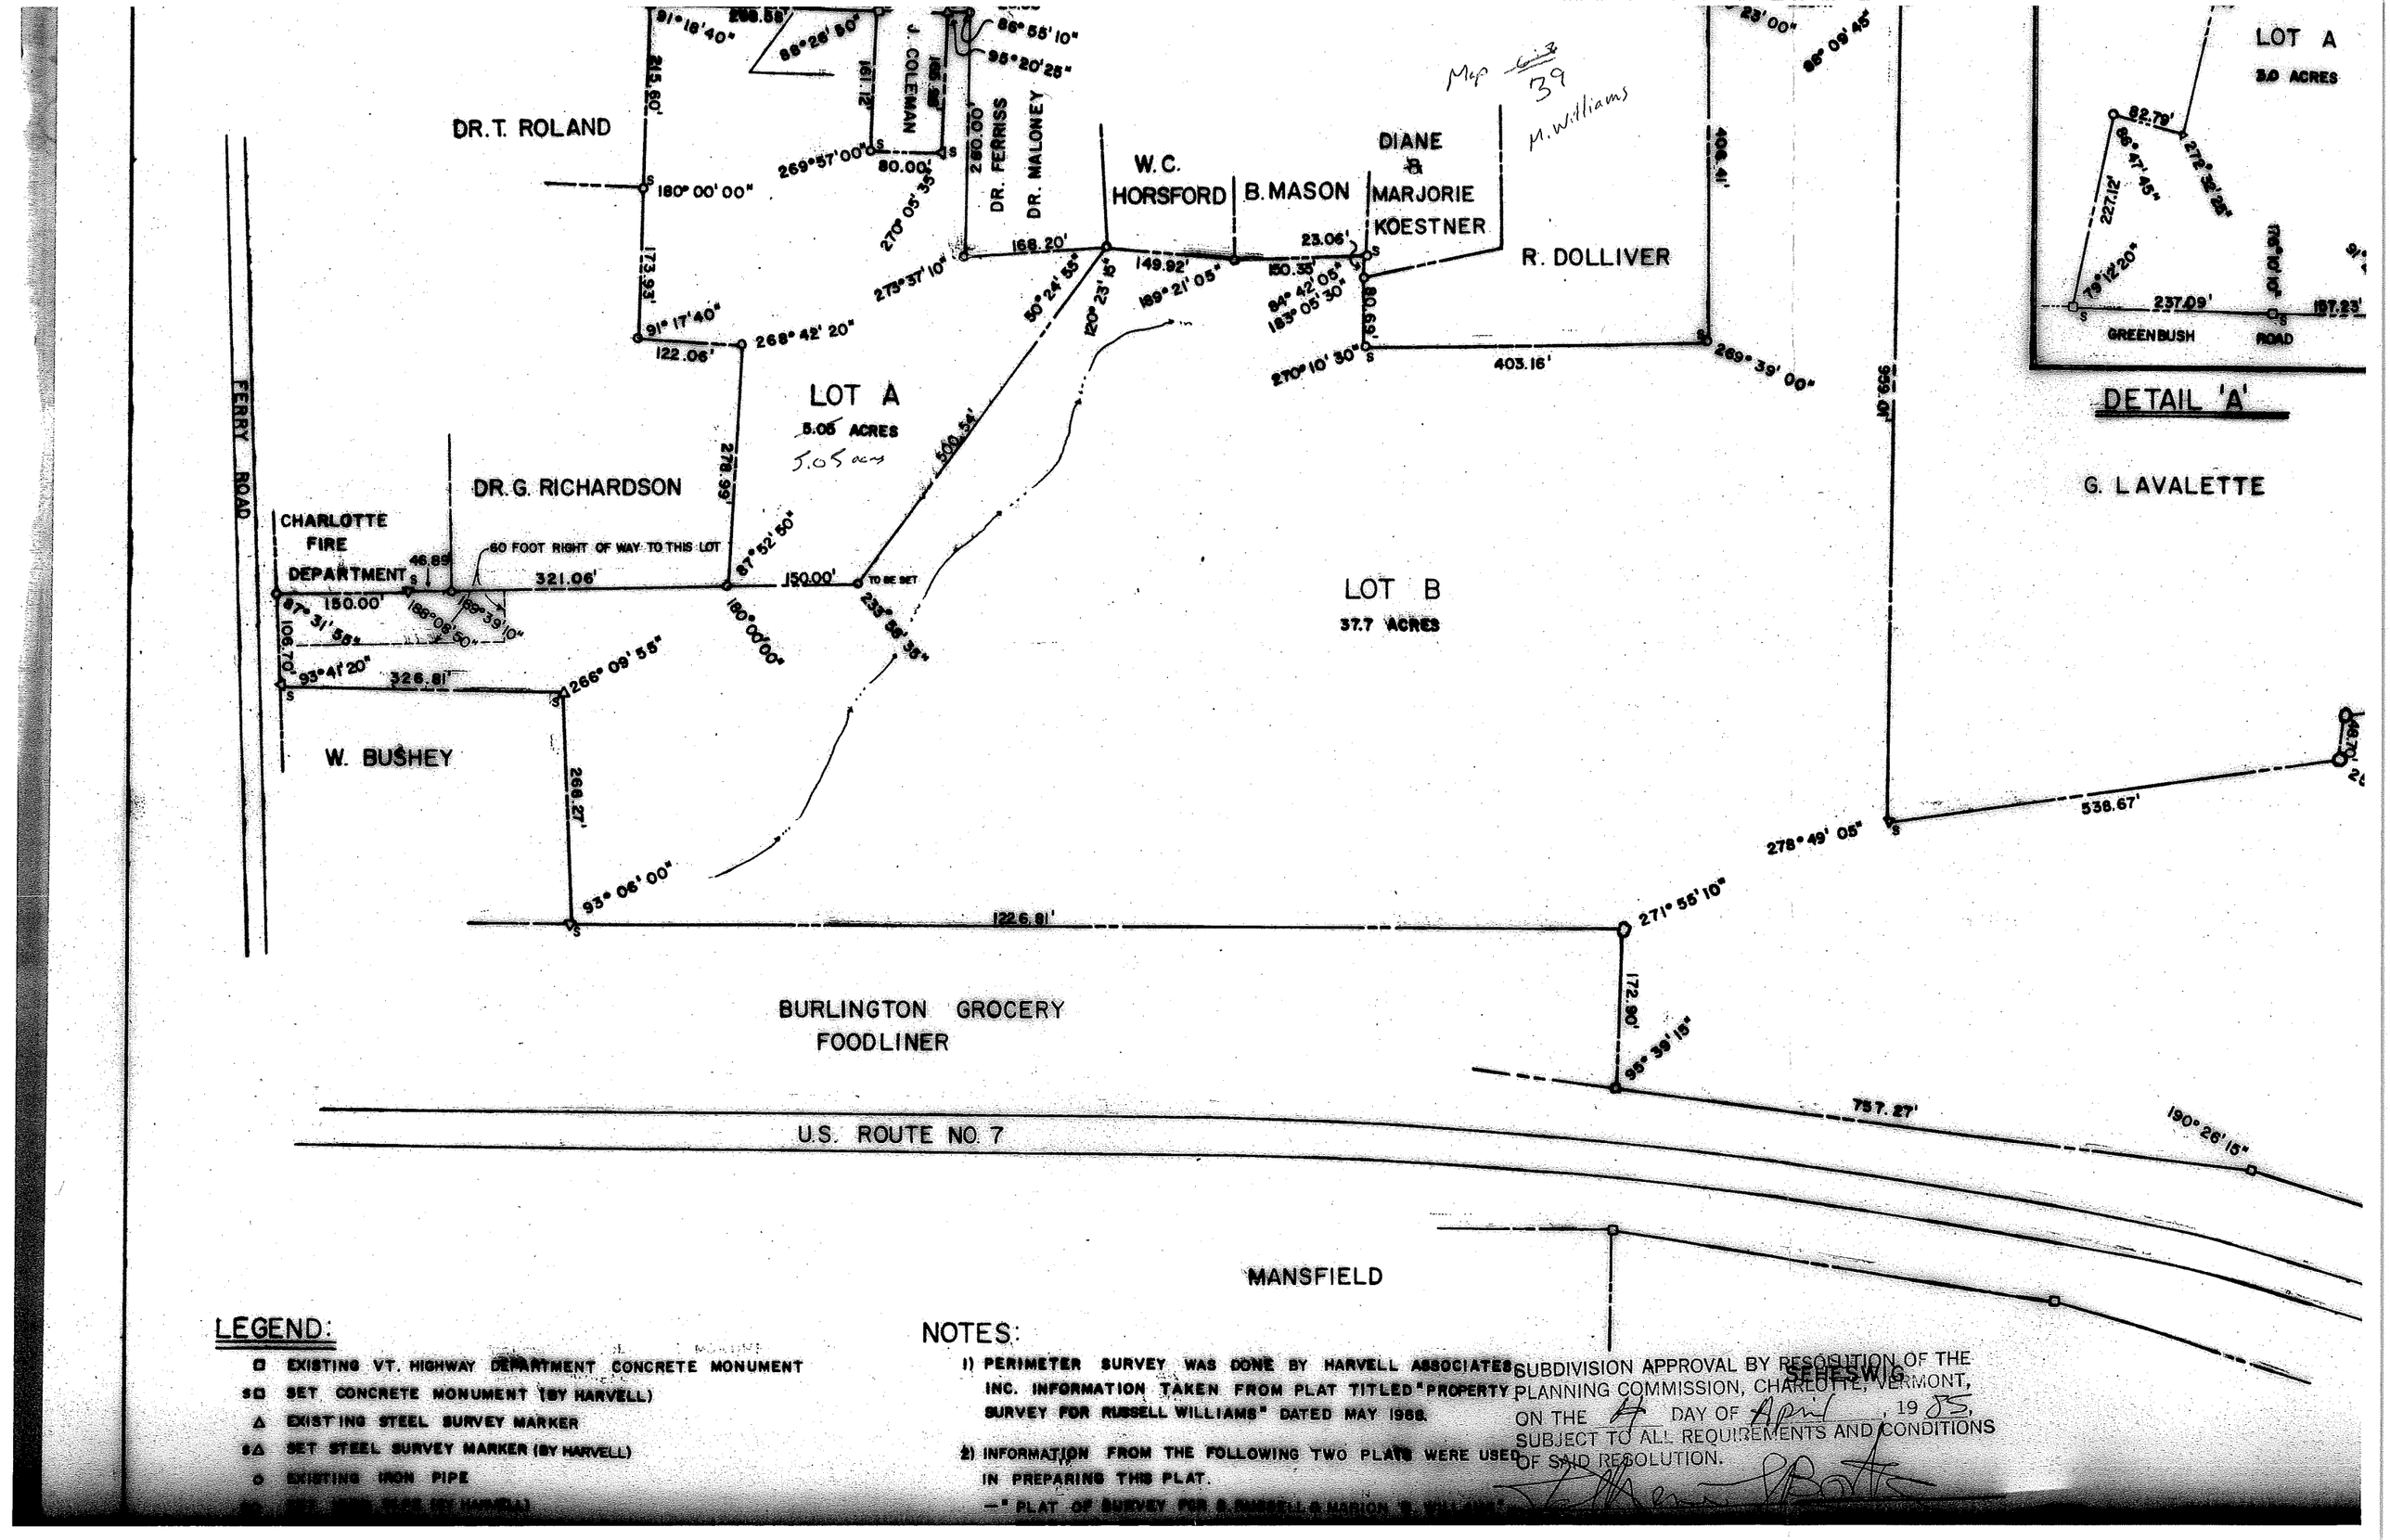

LEGEND:

- □ EXISTING VT. HIGHWAY DEPARTMENT CONCRETE MONUMENT
- S□ SET CONCRETE MONUMENT (BY HARVELL)
- △ EXISTING STEEL SURVEY MARKER
- S△ SET STEEL SURVEY MARKER (BY HARVELL)
- ○ EXISTING IRON PIPE
- S○ SET IRON PIPE (BY HARVELL)

NOTES:

1) PERIMETER SURVEY WAS DONE BY HARVELL ASSOCIATES INC. INFORMATION TAKEN FROM PLAT TITLED "PROPERTY SURVEY FOR RUSSELL WILLIAMS" DATED MAY 1968.

2) INFORMATION FROM THE FOLLOWING TWO PLATS WERE USED IN PREPARING THIS PLAT.
—" PLAT OF SURVEY FOR S. RUSSELL & MARION S. WILLIAMS"

SUBDIVISION APPROVAL BY RESOLUTION OF THE PLANNING COMMISSION, CHARLOTTE, VERMONT, ON THE 4 DAY OF April, 1985, SUBJECT TO ALL REQUIREMENTS AND CONDITIONS OF SAID RESOLUTION.