Town Link Trail State Park Road Detailed Layout

Charlotte, Vermont

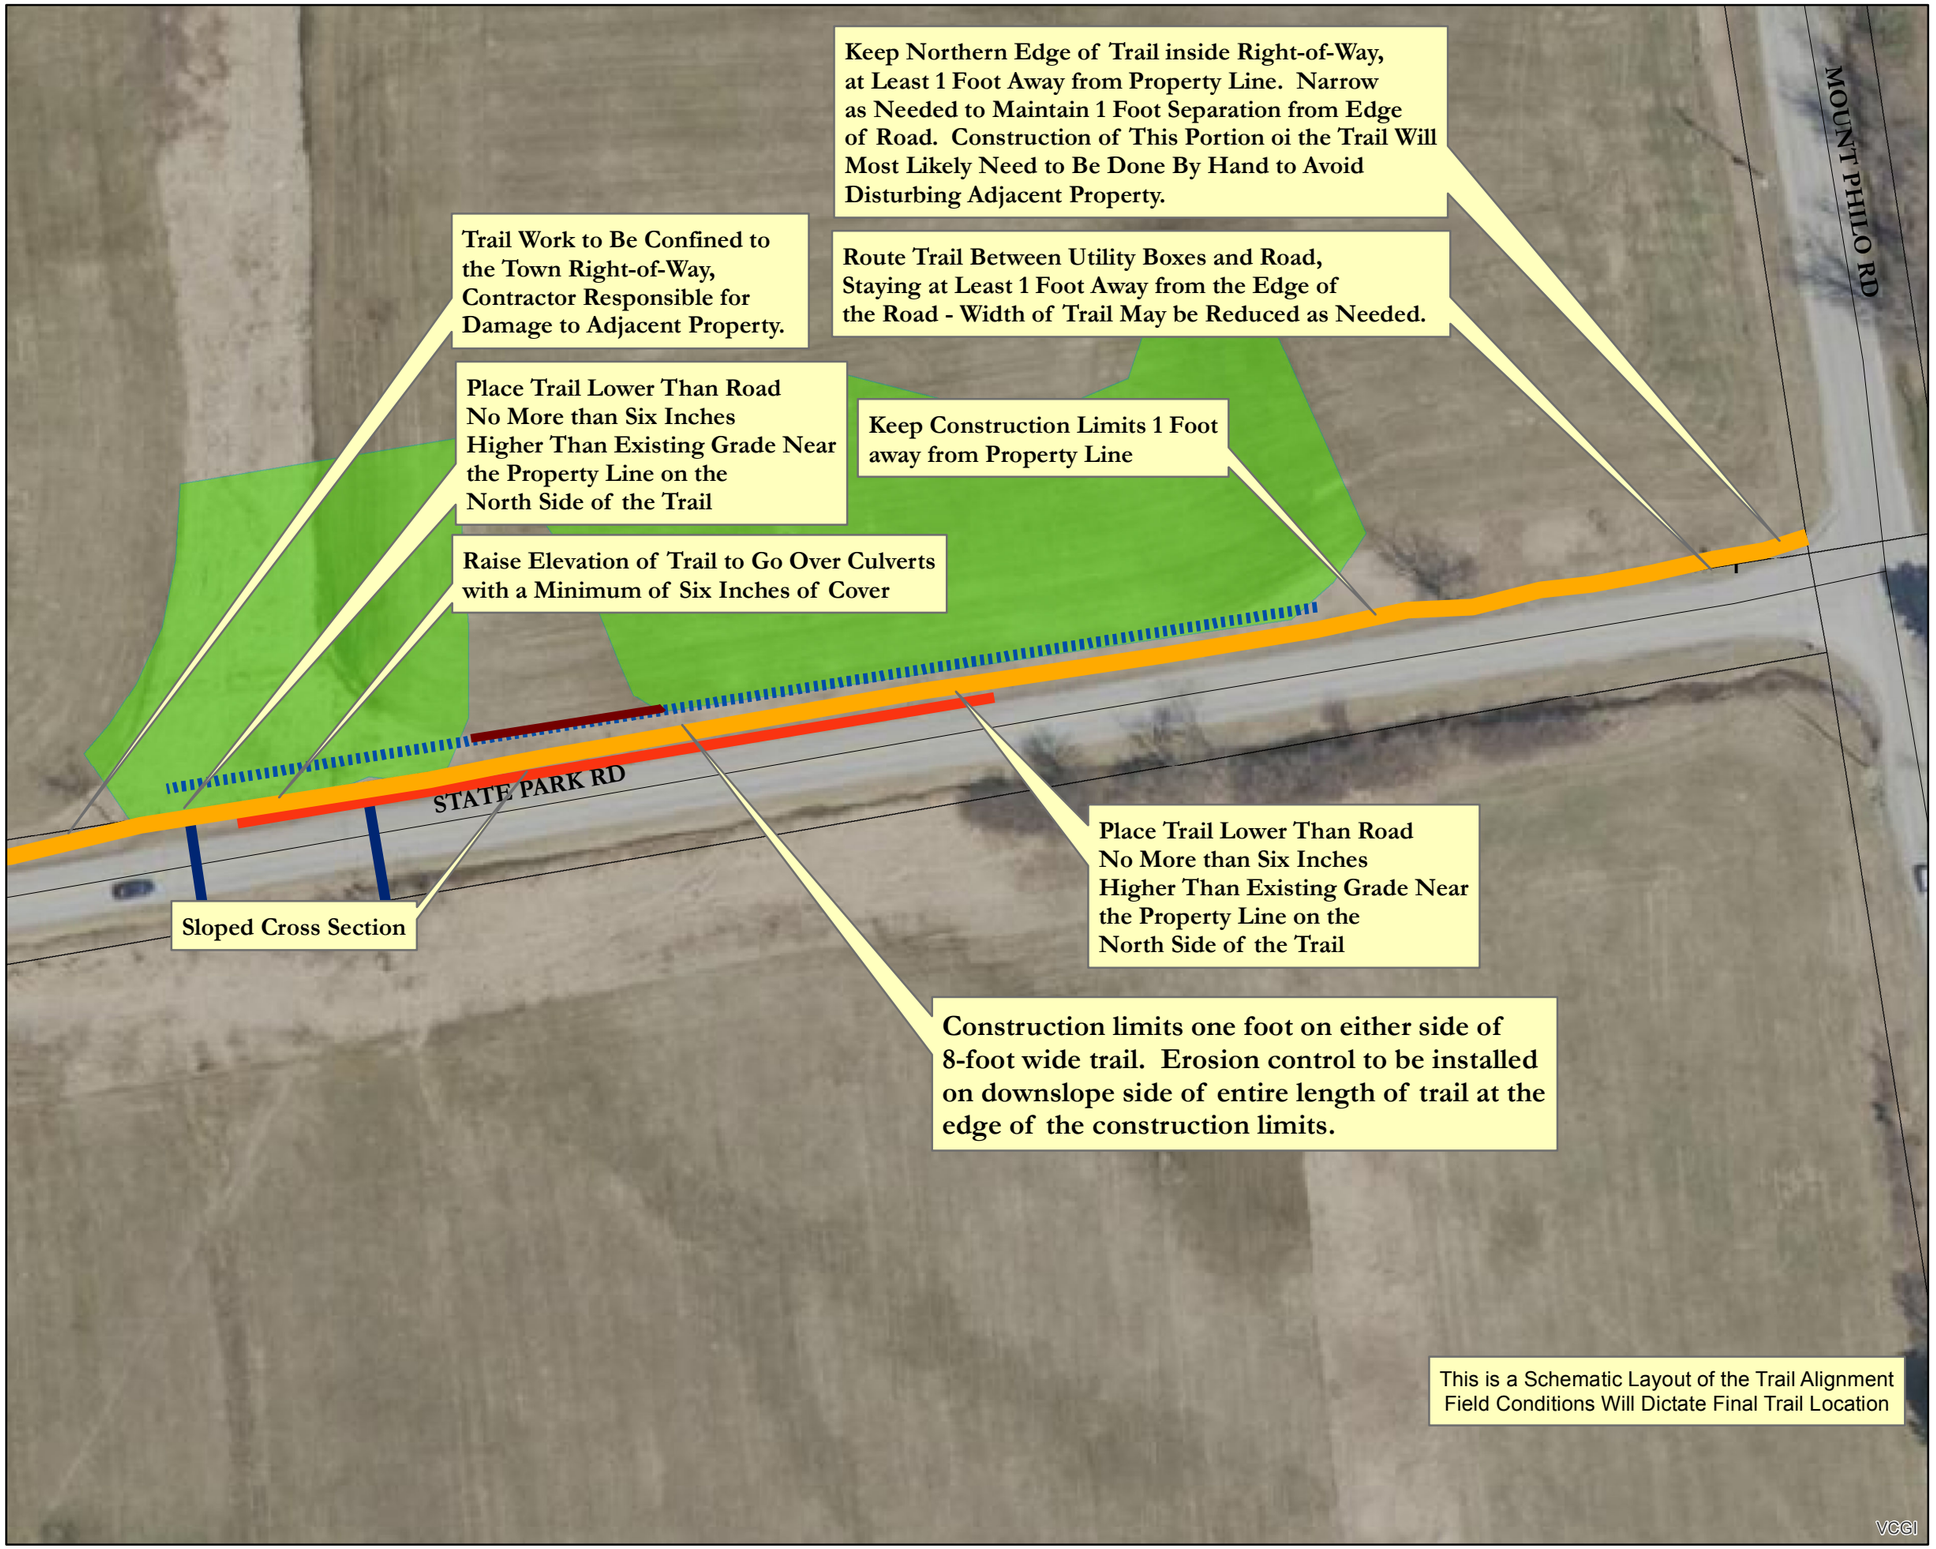

Legend

- Preferred Alignment
- Parking
- New Culvert
- Narrow Shoulder < 5ft
- Culvert
- Drainage Ditch
- Easement
- Watercourse
- Wetland
- Parcel Line

Alingment: Four Meadows Farm East

BROADREACH
Planning & Design

Feet
0 20 40 80 120 160

May 25, 2020

Figure 14