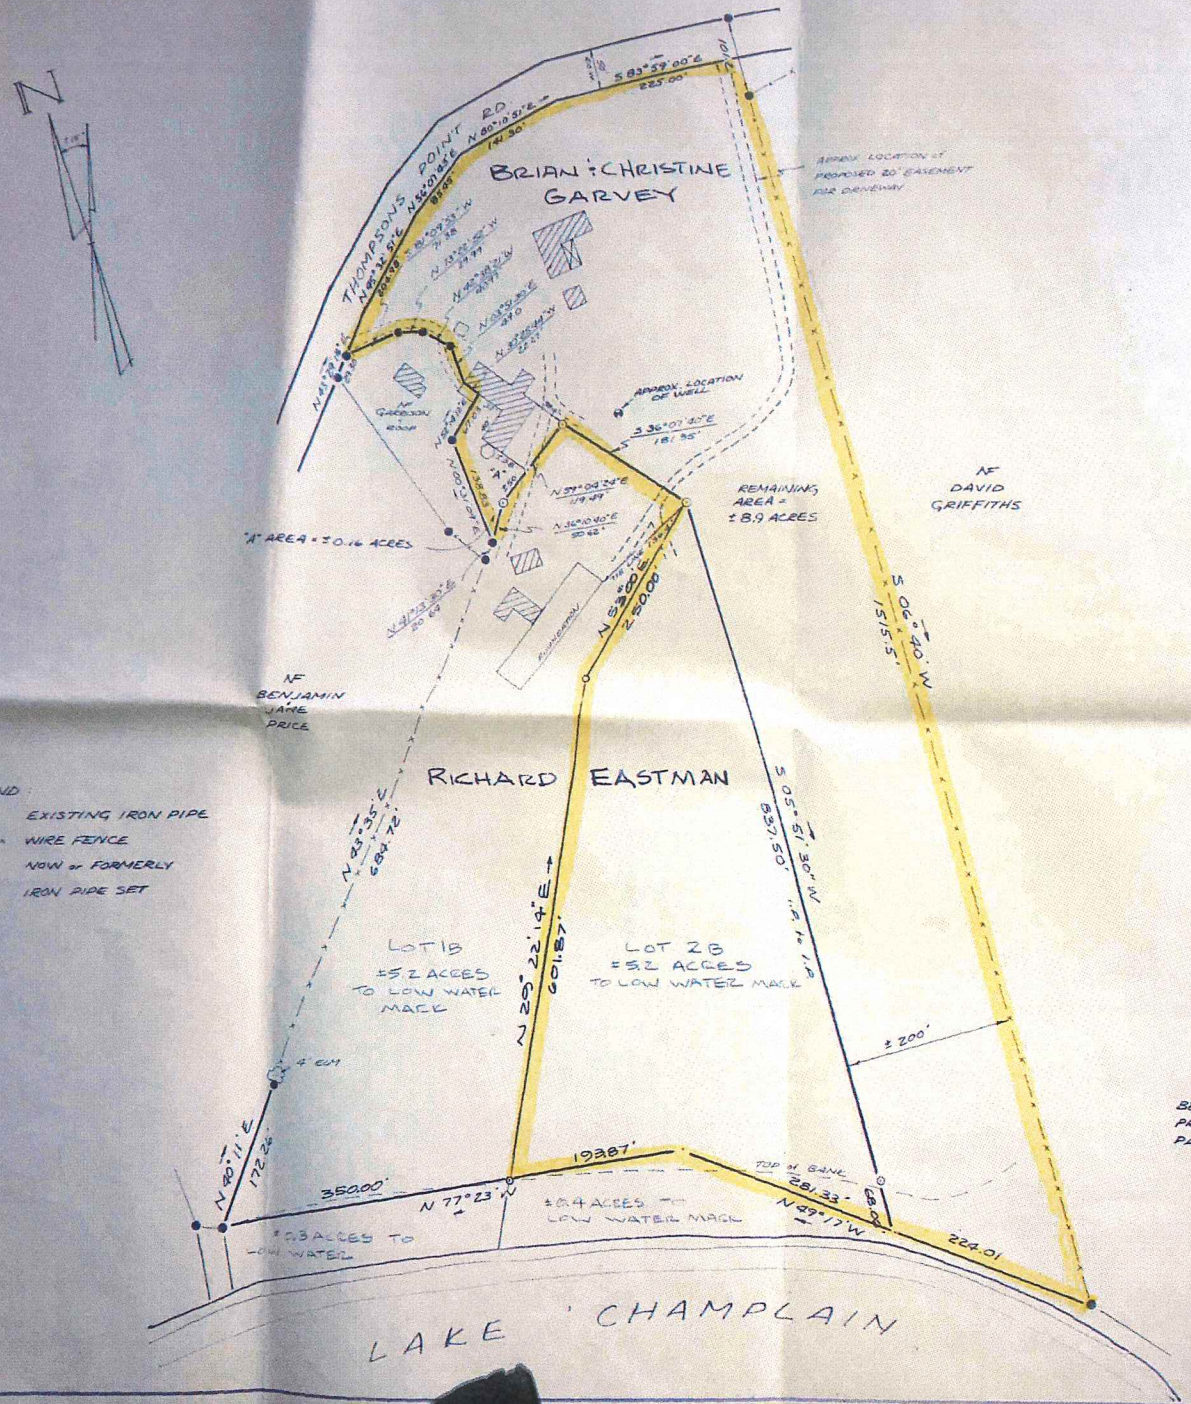

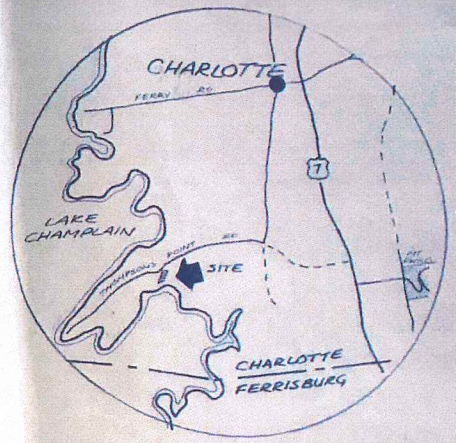

NOTES:

1. ALL BEARINGS AS SHOWN REFER TO MAGNETIC NORTH.
2. GRIFFITHS BOUNDARY FROM SURVEY BY PALMER CO. LTD. 10/30/75 FOR RHODES BUCKLIN JOB # 75-132
3. GARRISON & ROOP BOUNDARY FROM SURVEY BY PALMER CO. LTD 5/22/79 FOR GARVEY JOB # 79-39.

LEGEND:

- ● EXISTING IRON PIPE
- WIRE FENCE
- NF NOW or FORMERLY
- IRON PIPE SET

I CERTIFY THIS MAP TO BE CORRECT BASED ON PREVIOUS SURVEYS BY PALMER CO., LTD. AS NOTED.

REVISED 7/14/82 M.W.
REVISED 5/6/81

STATE OF VERMONT MARK V. WARD REGISTERED LAND SURVEYOR

SUBDIVISION OF PROPERTY BELONGING to RICHARD EASTMAN

THOMPSONS PT. RD.
CHARLOTTE, VT.

PALMER COMPANY, LTD.
4050 WILLISTON RD
SO. BURLINGTON, VERMONT 05403

DATE:	JULY 1, 1980
SCALE:	1" = 100'
SURVEYED:	AS NOTED
DRAWN:	P. WEISEL
CHECKED:	M. WARD