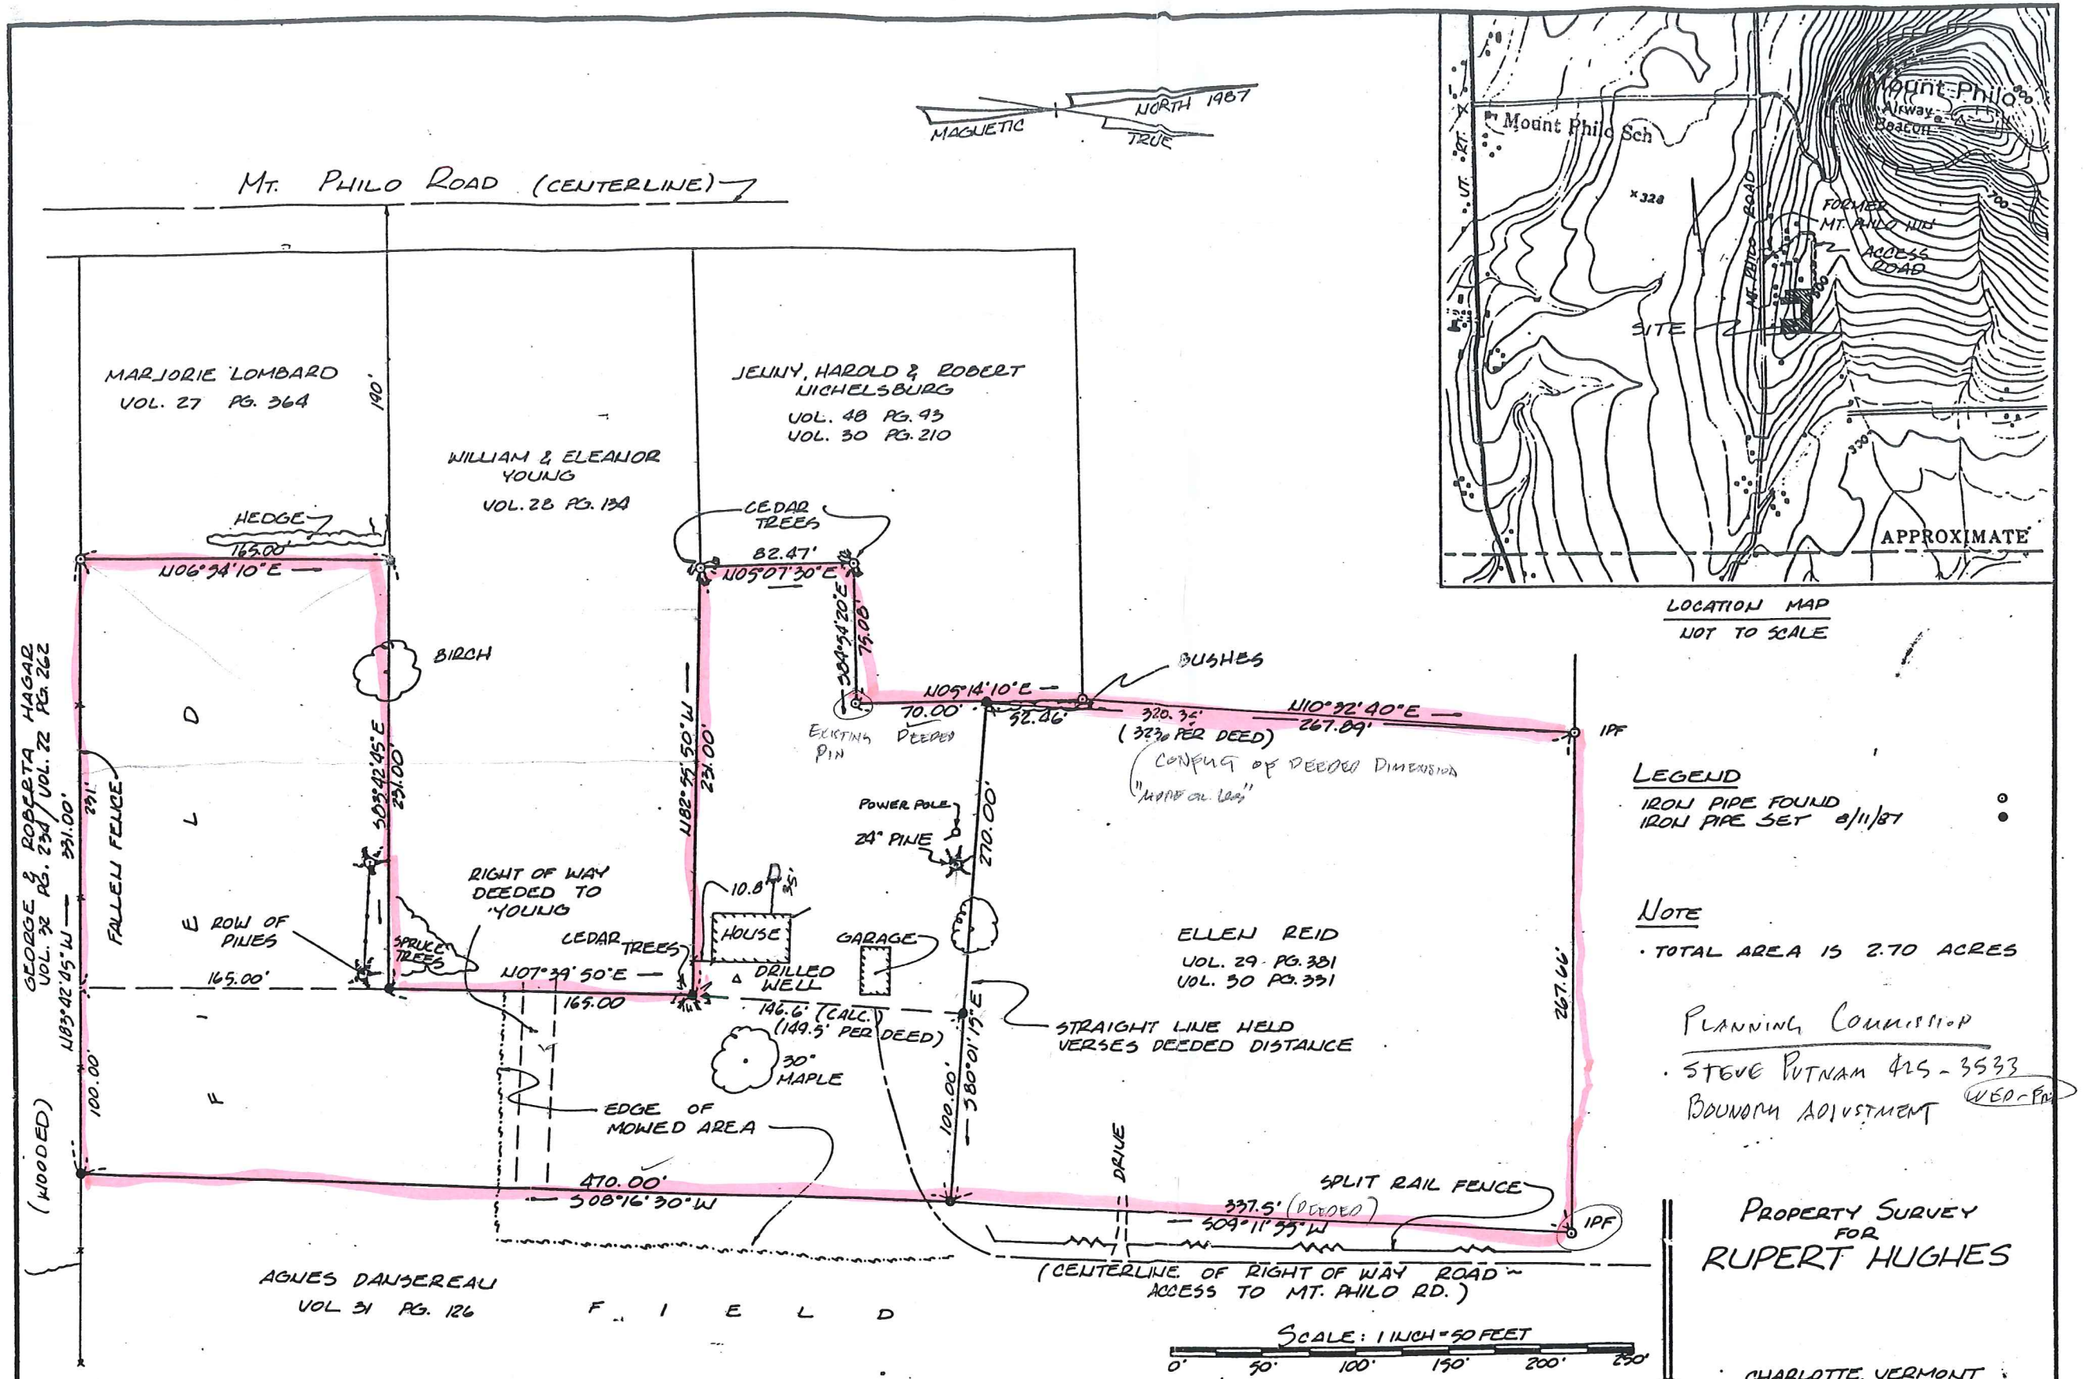

LOCATION MAP
NOT TO SCALE

LEGEND

IRON PIPE FOUND
IRON PIPE SET 8/11/87

NOTE

- TOTAL AREA IS 2.70 ACRES

PLANNING COMMISSION
- STEVE PUTNAM 425-3533
BOUNDARY ADJUSTMENT

REFERENCES

- VOL. 33 PG. 256 & 257
VOL. 30 PG. 329 ~ PARCEL 1 (100' & 470'), PARCEL 2 (70' X 70')
VOL. 27 PG. 79 ~ HOUSE LOT PORTION

REFERENCE TO MAP 2 MT. PHILO INN PROPERTY RECORDED IN VOL. 30 PG. 378-A.

I CERTIFY THIS PLAN TO CORRECT BASED ON PHYSICAL EVIDENCE FOUND, THEODOLITE & ELECTRONIC (EDM), AND RECORD RESEARCH.

STATE OF VERMONT
MARK V. WARD
NO. 406
REGISTERED
LAND SURVEYOR

Mark V. Ward

PROPERTY SURVEY FOR RUPERT HUGHES

CHARLOTTE, VERMONT

PALMER COMPANY, LTD.
4050 WILLISTON RD.
SO. BURLINGTON, VERMONT 05401
862-5661

DATE:	JULY 24, 1987
SCALE:	1" = 50'
SURVEYED:	M. WARD / P. MELE
DRAWN:	HARRY PETROVS
CHECKED:	MARK WARD
JOB #	87-62

MARK WARD
899-2278 HOME