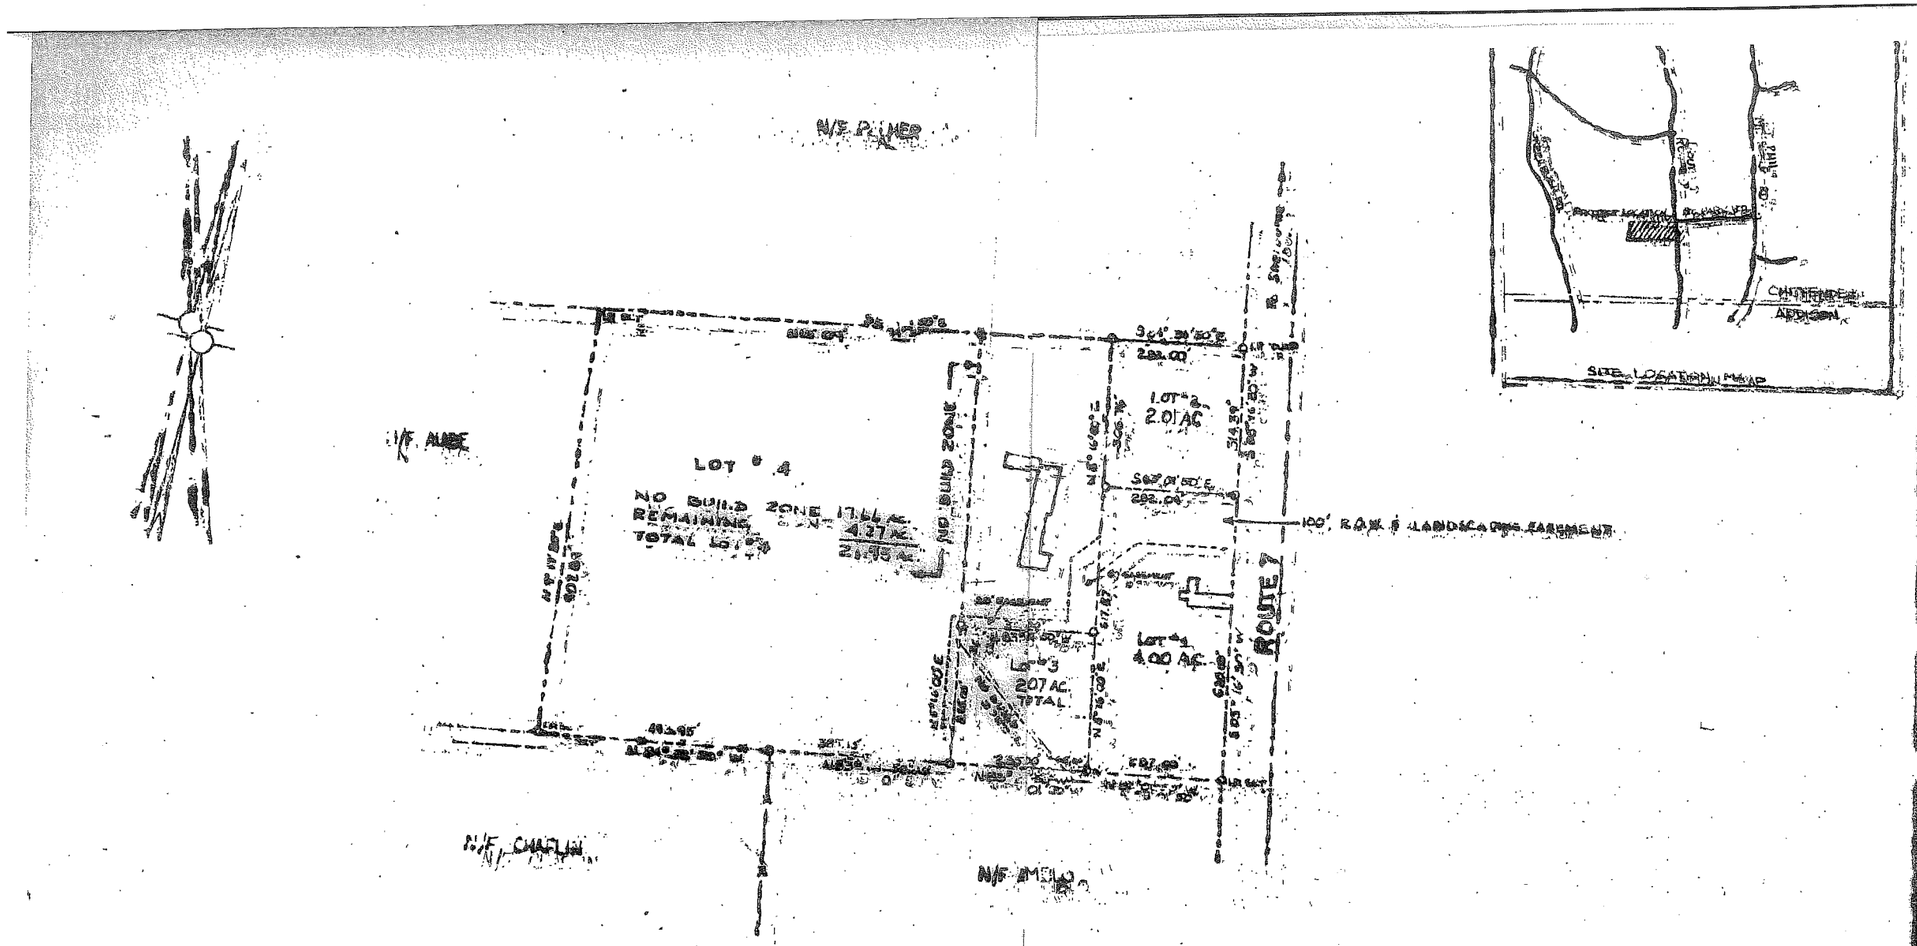

This plat, titled "Subdivision Plan, Clark Hinsdale III, Charlotte Vermont", dated 6-4-87, prepared by Kenneth W. Pinkham has been given reaffirmation of approval by the Planning Commission on November 9, 1993. This reaffirmation functions solely to correct the technical deficiency in the 90 day filing of the original mylar, and does not in any way approve or validate any unapproved changes which could have occurred since the original June 23, 1987 Planning Commission approval. Attest Planning Commission Chair: [signature], date: 12/20/93. Charlotte Town Clerk's Office Received for Record this 21st day of Dec. A.D. 1993 at 9 o'clock 50 minutes a.m and recorded in Vol 8 on Page 18. Attest: [signature] Town Clerk

CHARLOTTE CLERK'S OFFICE
October 16 1987
Received for record at 10:45 o'clock A M
and recorded in Vol. 8 on Page 19
Attest. Margaret B. Thennis Town Clerk

THIS PLAN IS TRACED FROM A PORTION OF A PLAN BY JOHN A. MATSON L.S. TITLED "PLAT SURVEY - RAYMOND AUBE" DATED 1-20-86, 5-11-87 AND FURTHER REVISED HERE TO REFLECT CHANGES IN LOTS 3 & 4, CHANGES IN THE EASEMENTS, AND ELIMINATION OF THE COMMON LOT.

SUBDIVISION APPROVAL BY RESOLUTION OF THE PLANNING COMMISSION, CHARLOTTE, VERMONT, ON THE 23 DAY OF June, 1987, SUBJECT TO ALL REQUIREMENTS AND CONDITIONS OF SAID RESOLUTION.

[signature]
(Chairman / Clerk)

STATE OF VERMONT
KENNETH W. PINKHAM
No. 207
REGISTERED
SURVEYOR

SUBDIVISION PLAN
CLARK HINSDALE III
CHARLOTTE VERMONT

PHOTO NO.
SHEET 1 OF 1

PINKHAM ENGINEERING ASSOCIATES, INC.