\\vhb\gbl\proj\Burlington\56437.00 NextEra Charlotte DG Solar\cad\dt\Planset\5843700-LM.dwg

Legend

- APPROXIMATE PROPERTY LINE
- OVERHEAD UTILITY
- UNDERGROUND UTILITY
- 50 FT WETLAND BUFFER
- STREAM
- RIPARIAN BUFFER
- PERIMETER FENCE
- WETLAND
- EXISTING GRAVEL/FARM ROAD

Proposed trail easement options for Pringle solar (per Trails Committee - 10.14/20) prepared by Laurie Thompson

NOTES:
1. WETLANDS AND WATERS SHOWN ON THIS MAP ARE SUBJECT TO CHANGE/REVISION WITH AGENCY REVIEW. OTHER NATURAL RESOURCES/BUFFERS SHOWN OR NOT SHOWN ON THE MAP WILL BE FINALIZED AS PART OF PROJECT PERMITTING.
2. EXISTING CONDITIONS INFORMATION AND PROPOSED PROJECT LAYOUT PROVIDED BY EVS, INC.

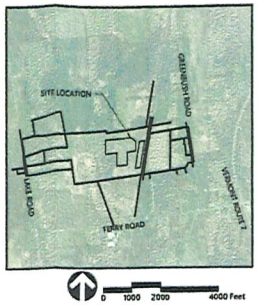

Exhibit 1

vhb.com
vhb
40 IDX Dr
Building 100 Suite 200
South Burlington, VT 05403
802.497.6100

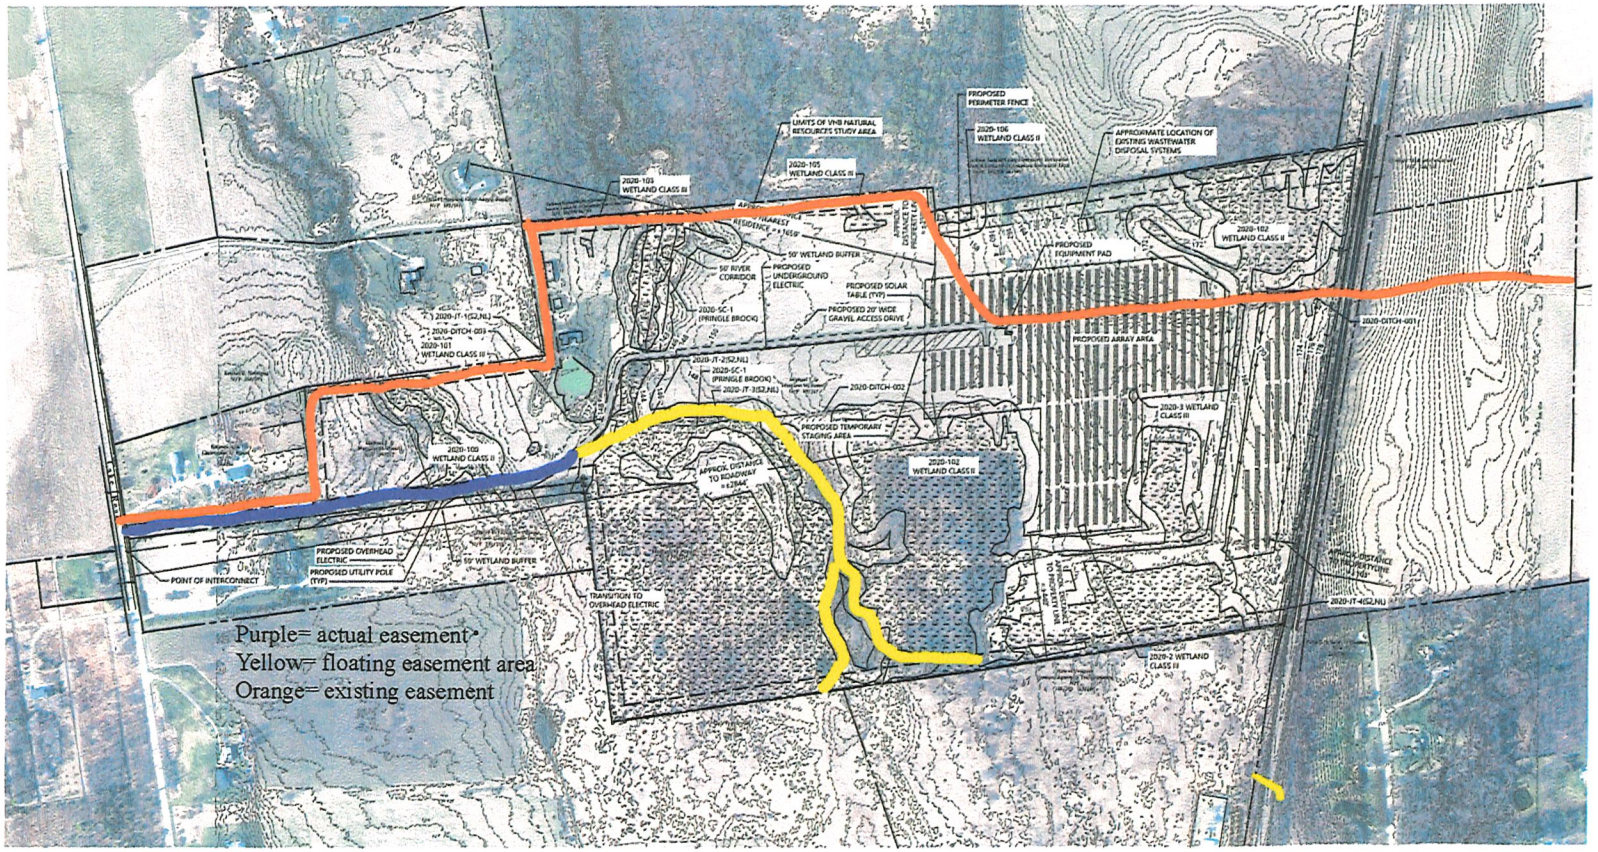

0 100 200 400Feet

DG Vermont Solar, LLC – Pringle Solar Project

2577 Lake Road
Charlotte, Vermont

No.	Revision	Date	Appvd

Designed by SMW — Checked by AGM

Sept. 15, 2020

Not Approved for Construction

45-Day Notice
Site Plan

C1.01

Sheet 1 of 1

Project Number 56437.00

Saved Monday, September 14, 2020 3:43:00 PM SPATMAN Plotted Tuesday, September 15, 2020 9:42:27 AM Myrick, Stephanie