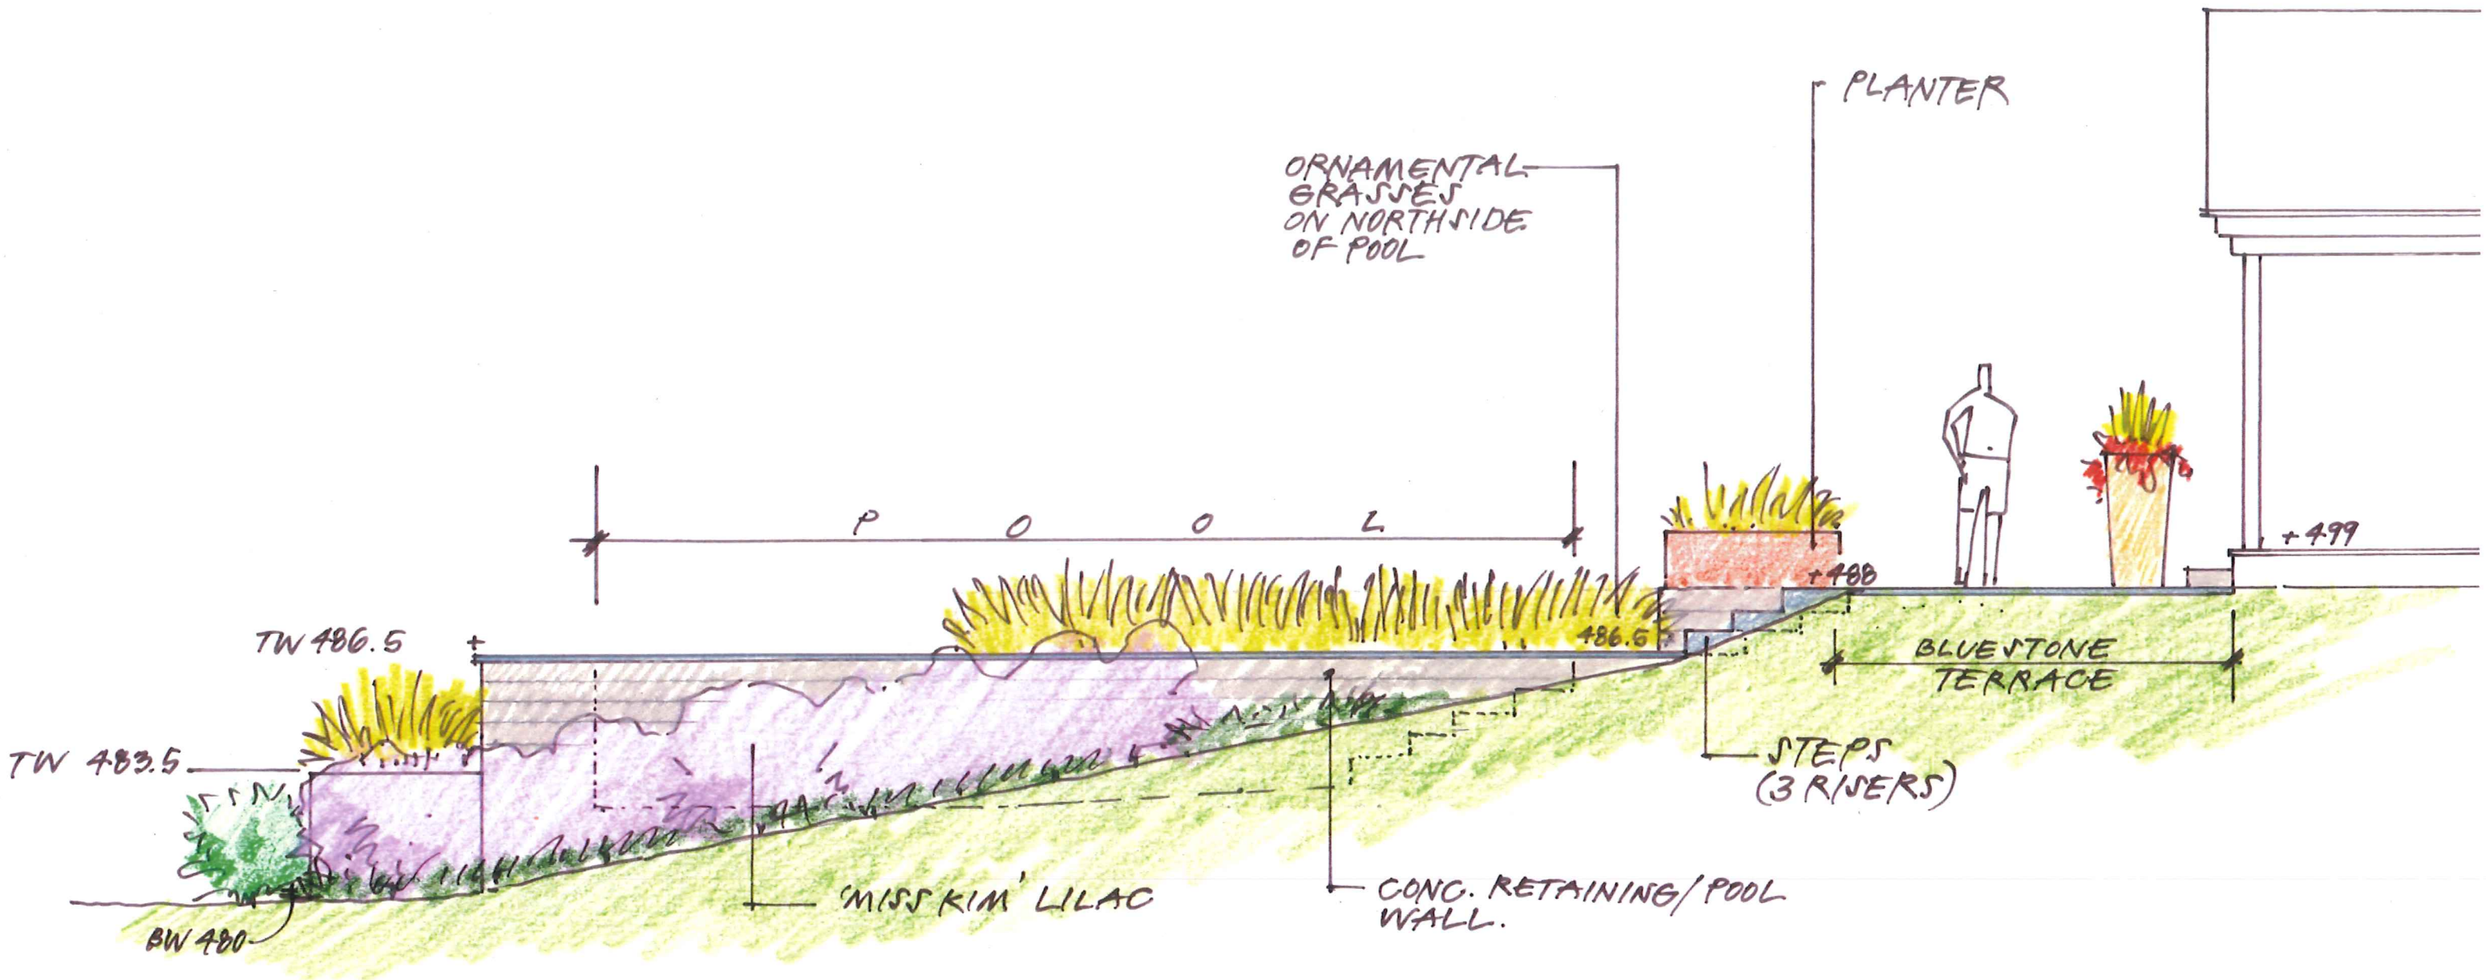

VIEW LOOKING NORTH
1/4" = 1'-0"

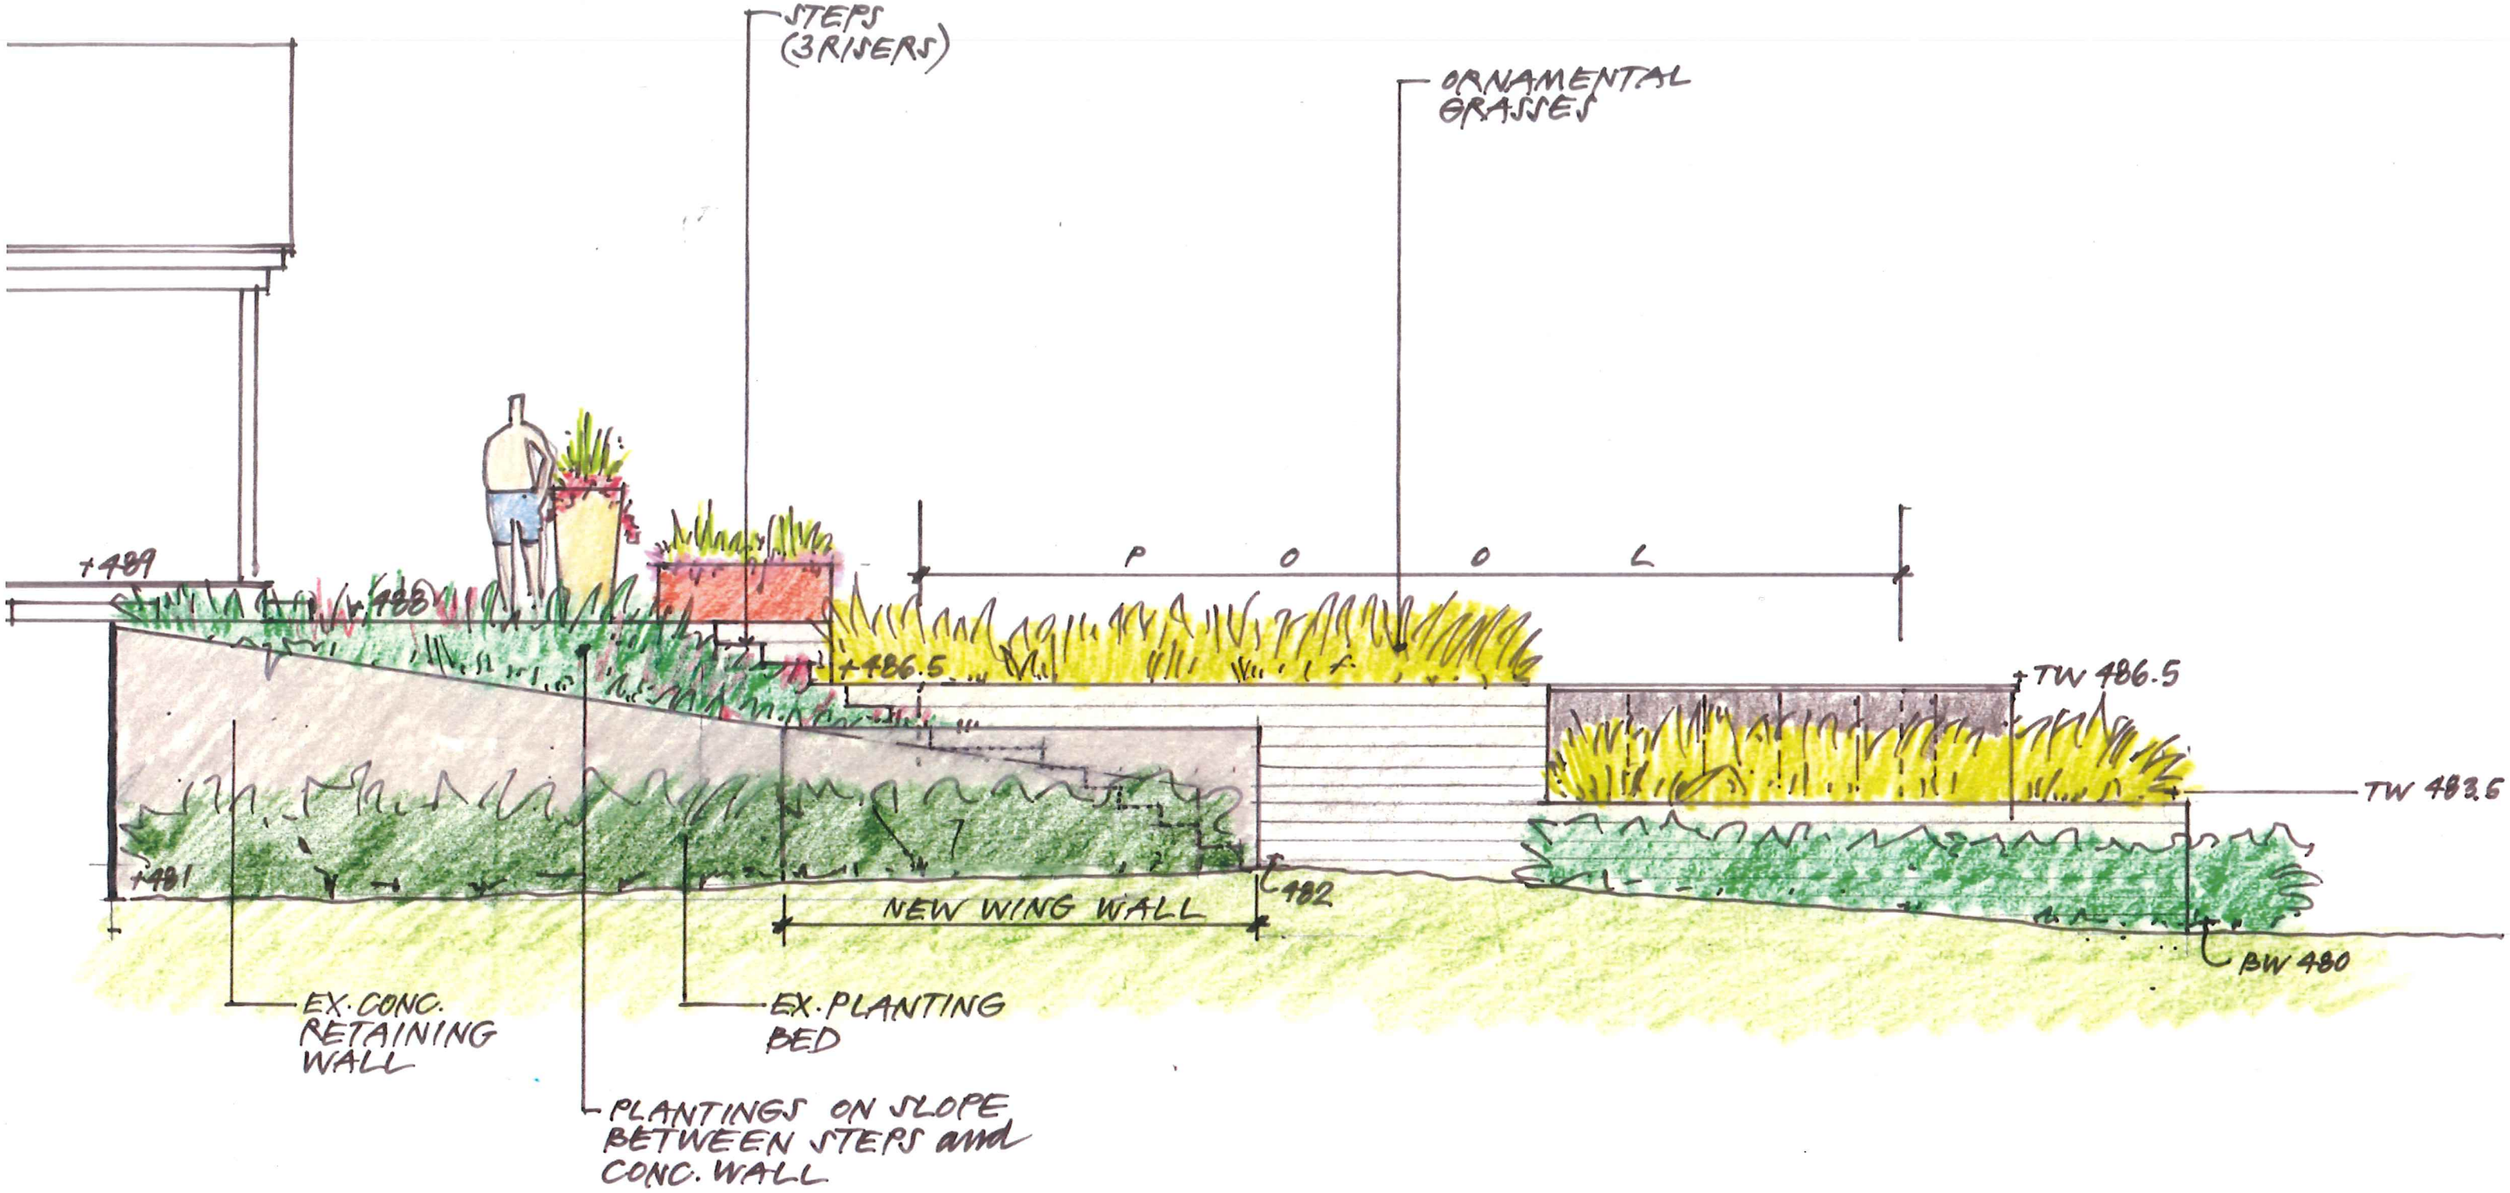

VIEW LOOKING SOUTH

1/4" = 1'-0"

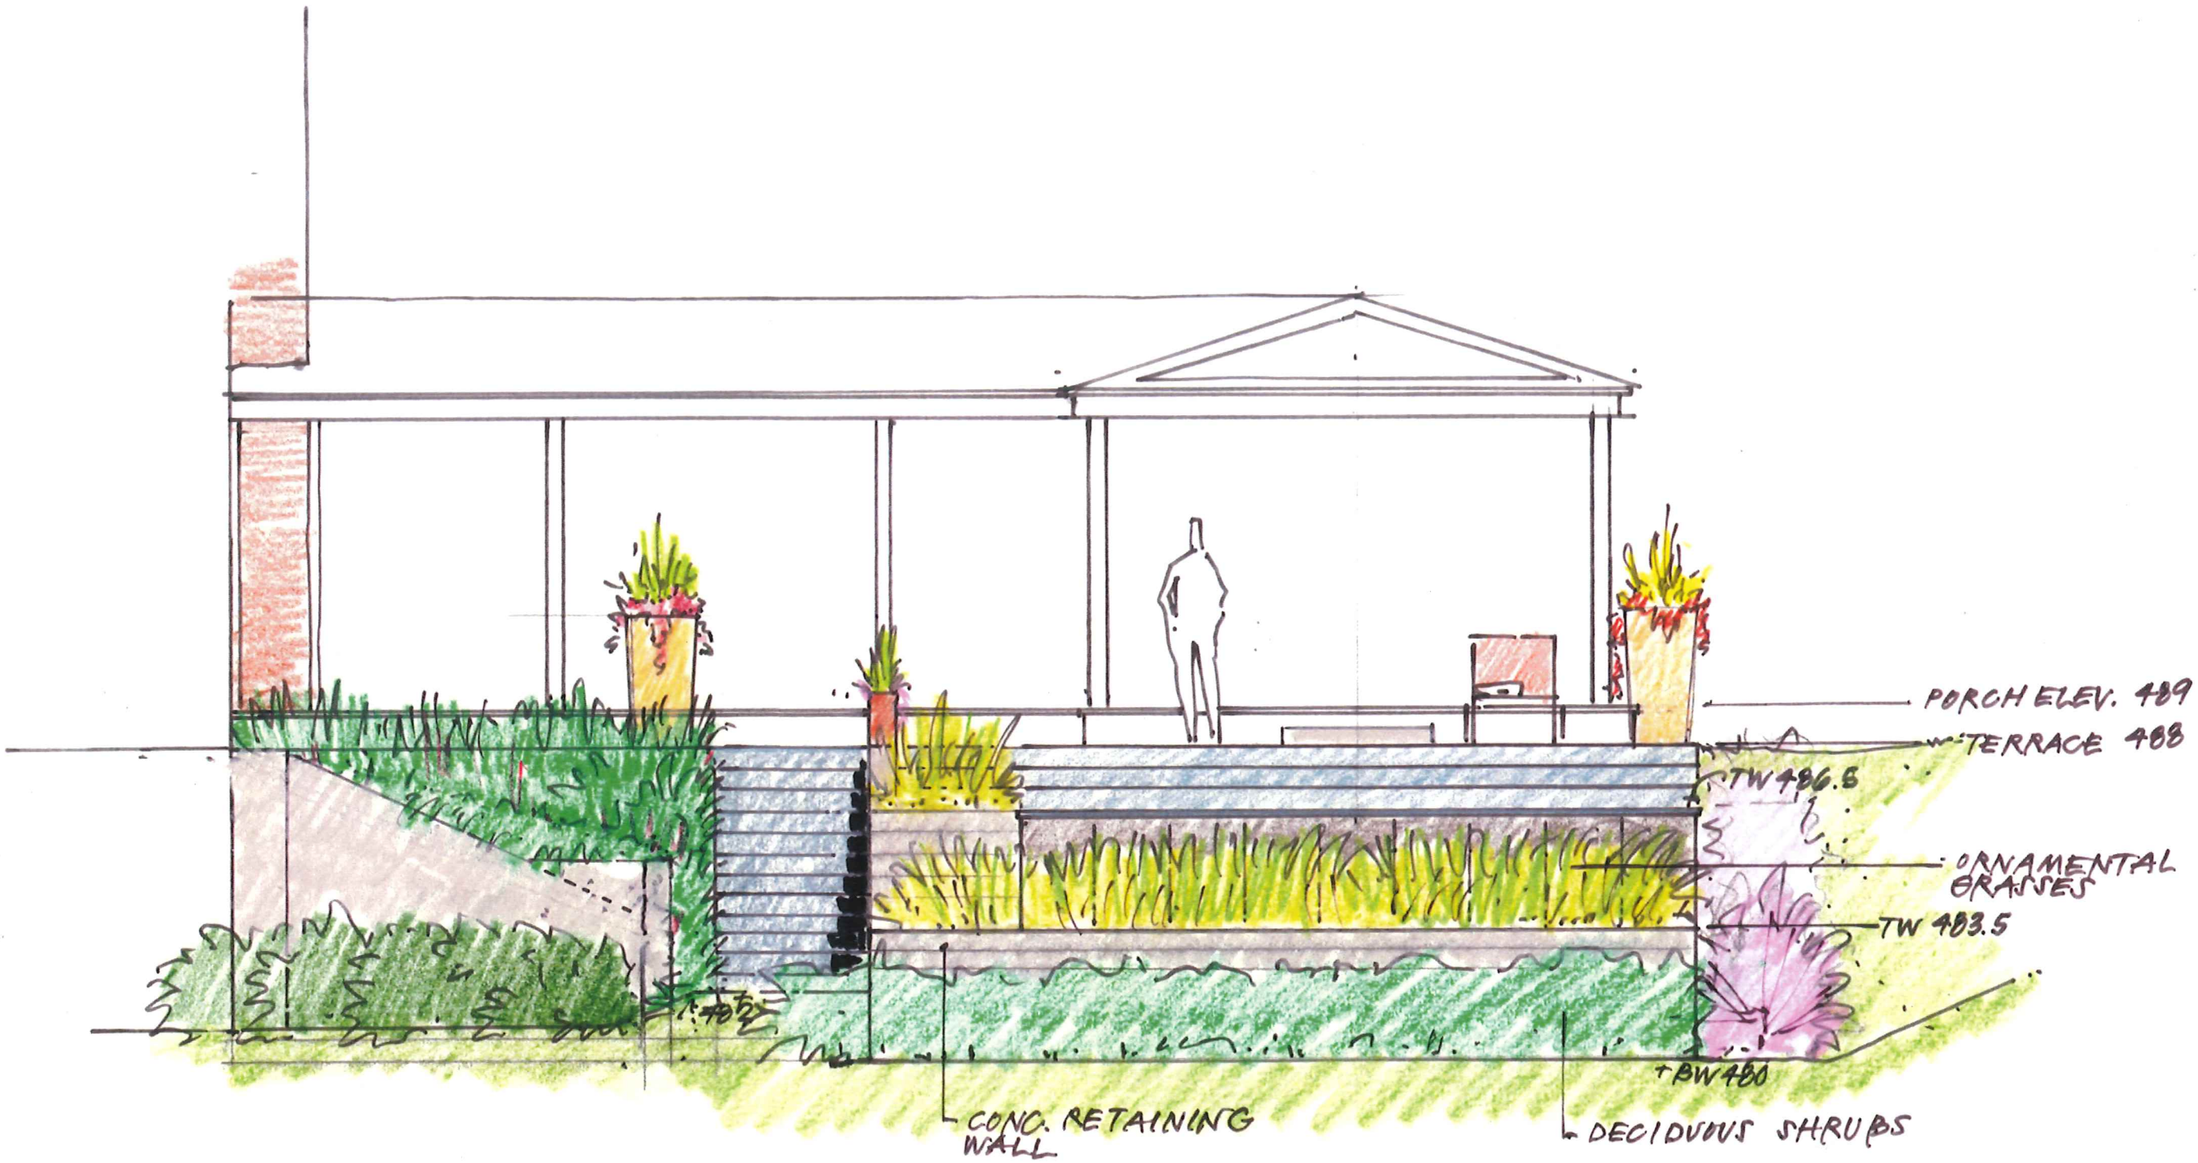
PORCH ELEV. 489
TERRACE 488
TW 486.5
ORNAMENTAL GRASSES
TW 483.5
TBW 480
CONC. RETAINING WALL
DECIDUOUS SHRUBS